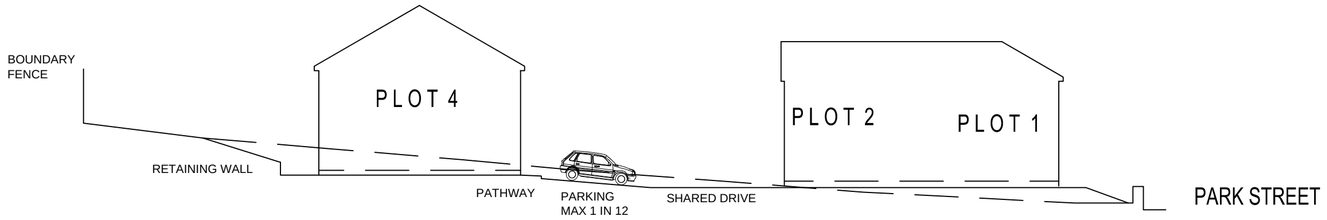

SITE SECTION

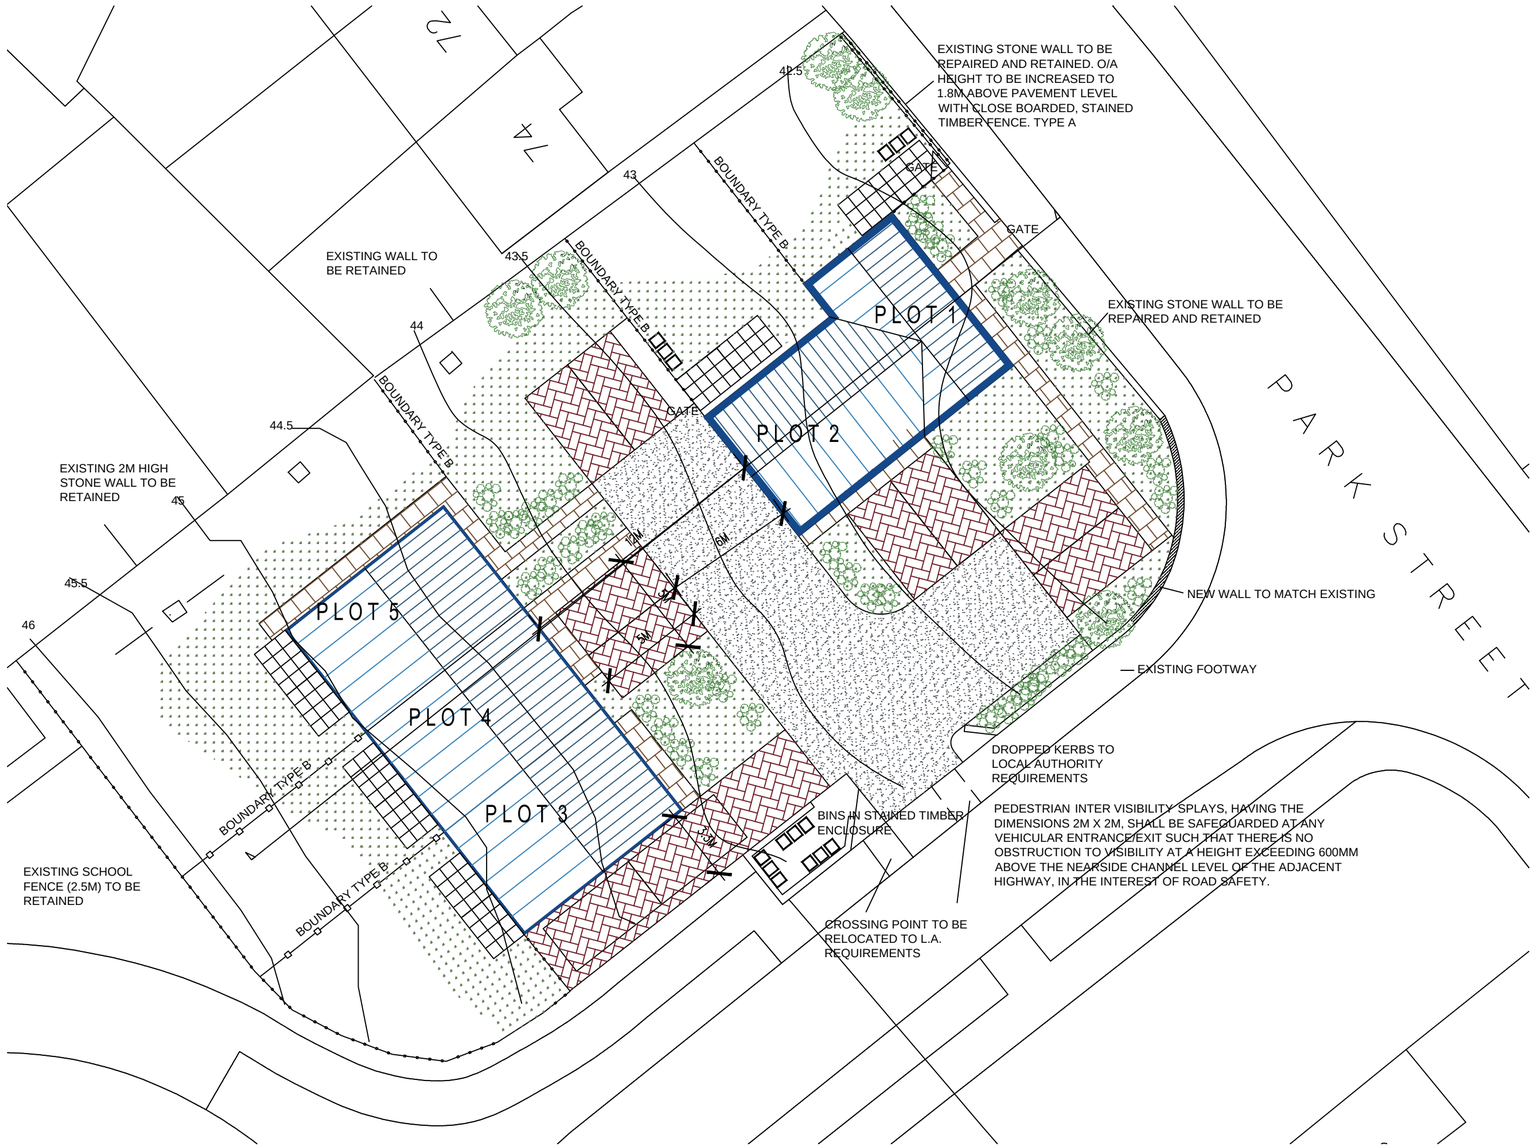

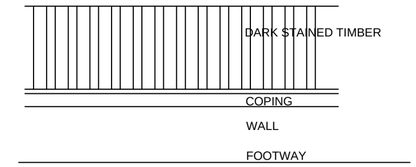

FENCE TYPE A — DARK STAINED TIMBER FENCING ON EXISTING STONE WALL TO 1.8M FROM FOOTWAY

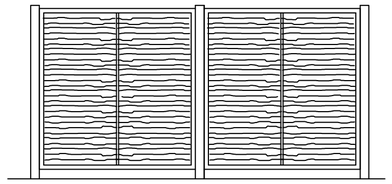

BOUNDARY TYPE B — CONC POSTS; 6' X 6' DARK STAINED TIMBER LARCH LAP FENCING PANELS

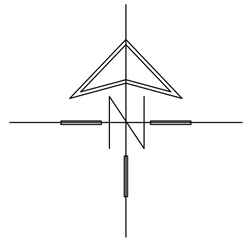

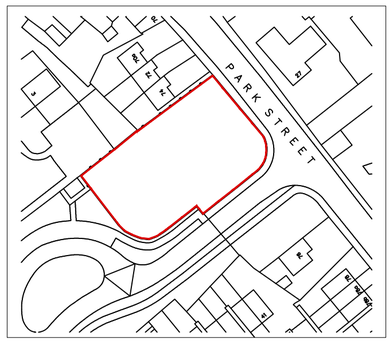

LOCATION PLAN
SCALE 1:1250

White Agus PARTNERSHIP
8 MORSTON BUSINESS PARK, WHALEY ROAD, BARUGH GREEN, BARNSLEY. S75 1HQ
Phone: 01226 208482
Fax: 01226 283030
Email: info@whiteaguspartnership.co.uk
Web: www.whiteaguspartnership.co.uk
ARCHITECTURAL SERVICES AND SURVEYORS

Project. RESIDENTIAL DEVELOPMENT PARK STREET WOMBWELL	Client. ABS Homes Development Ltd
Drawing Title. SITE PLAN & SECTION	Date. NOV 2014 / Scale. 1:200 @ A2
	Ref. 14–091 / Dwg. No. 01 / Rev.

Date	Suffix	Description	Date	Suffix	Description