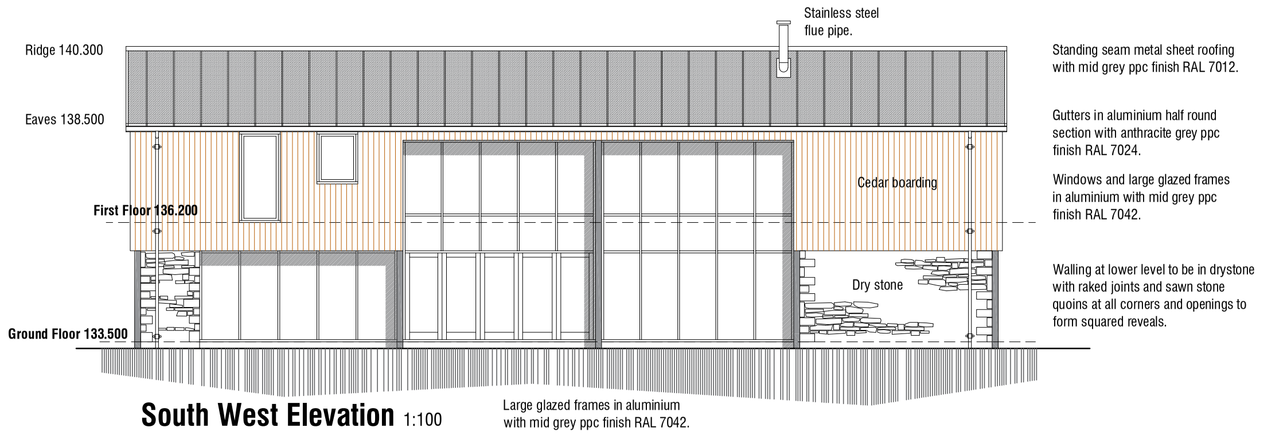

South West Elevation 1:100

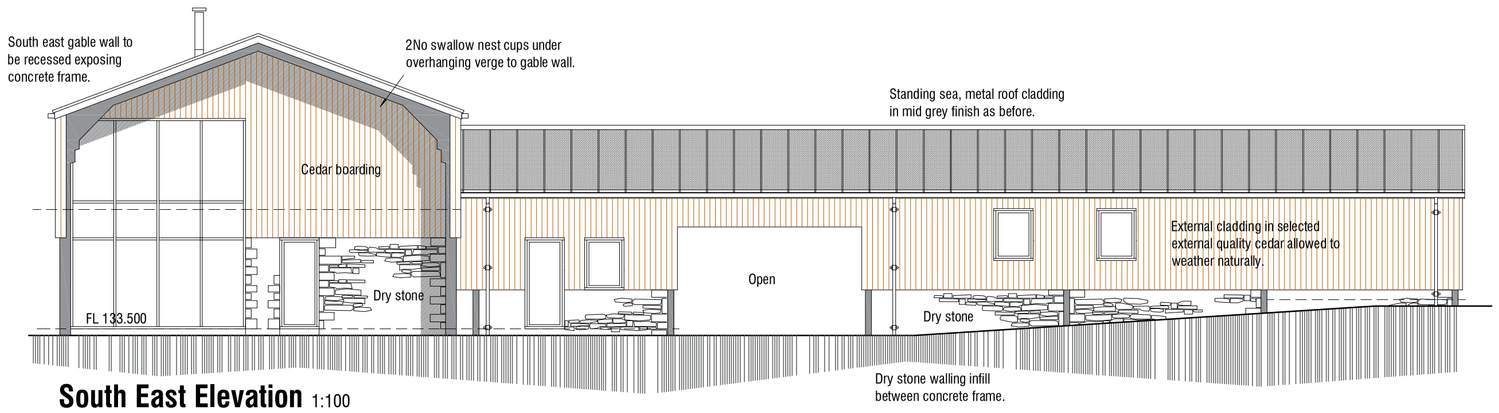

South East Elevation 1:100

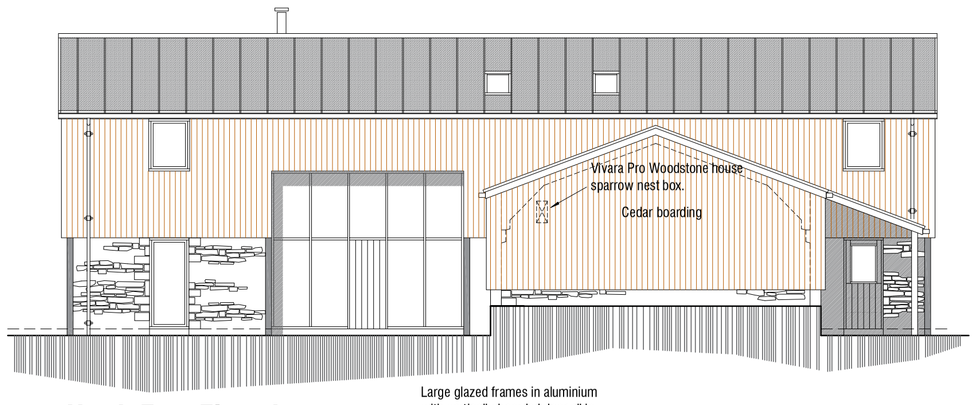

North East Elevation 1:100

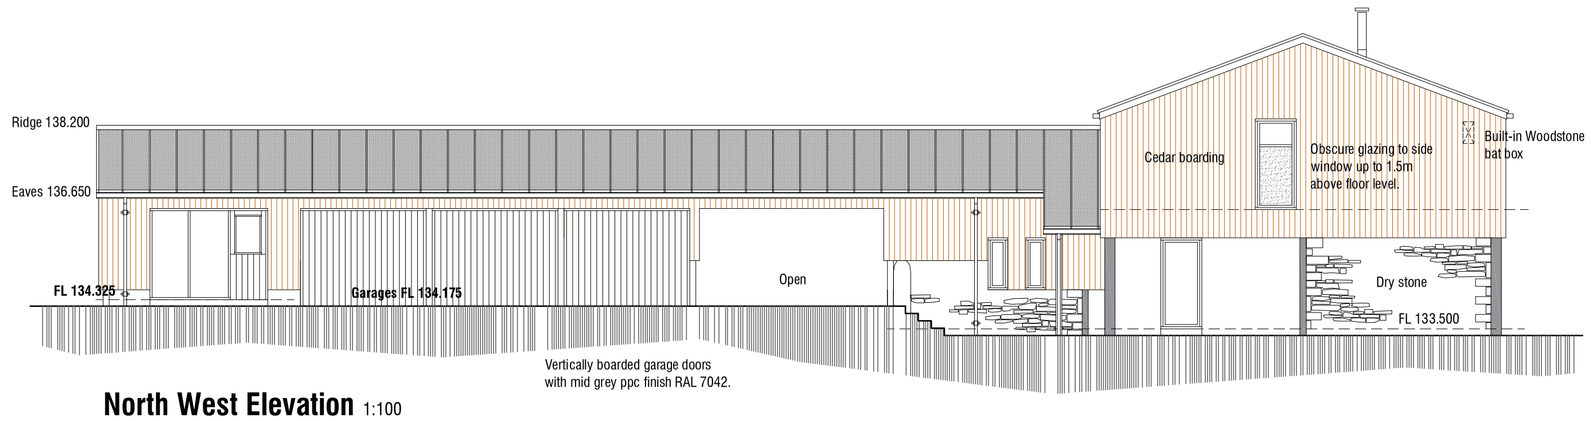

North West Elevation 1:100

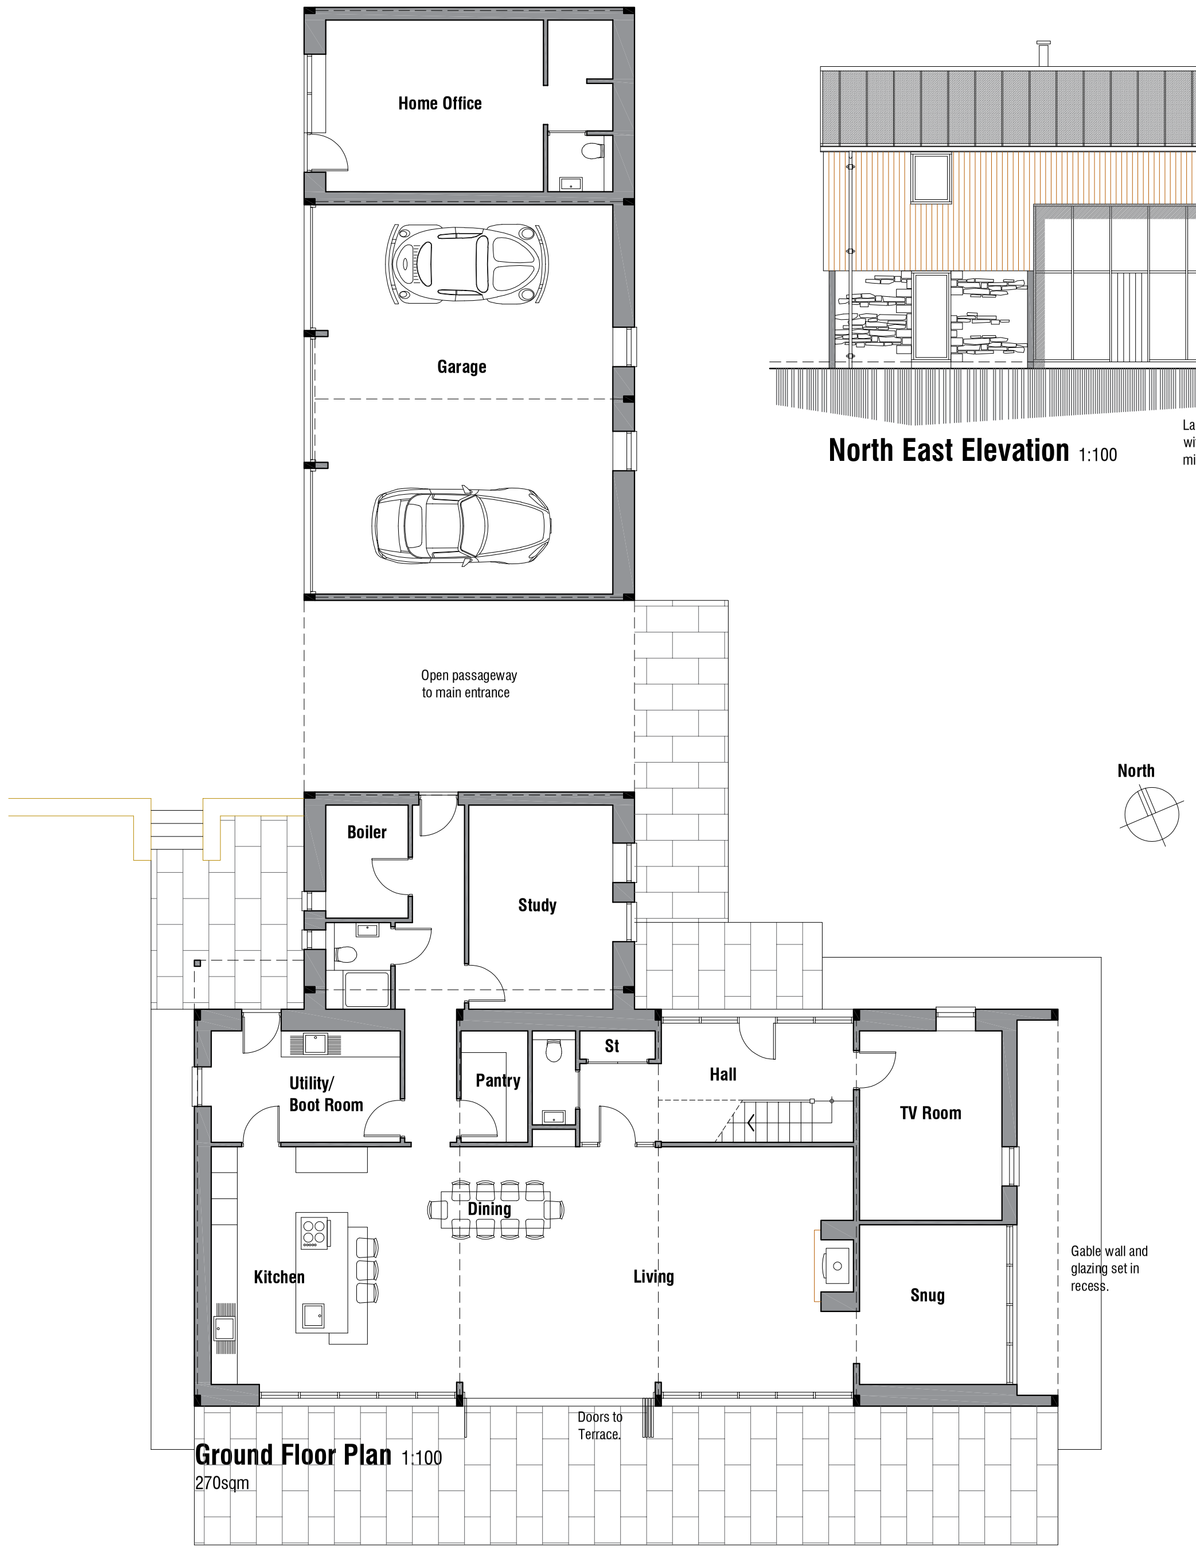

Ground Floor Plan 1:100
270sqm

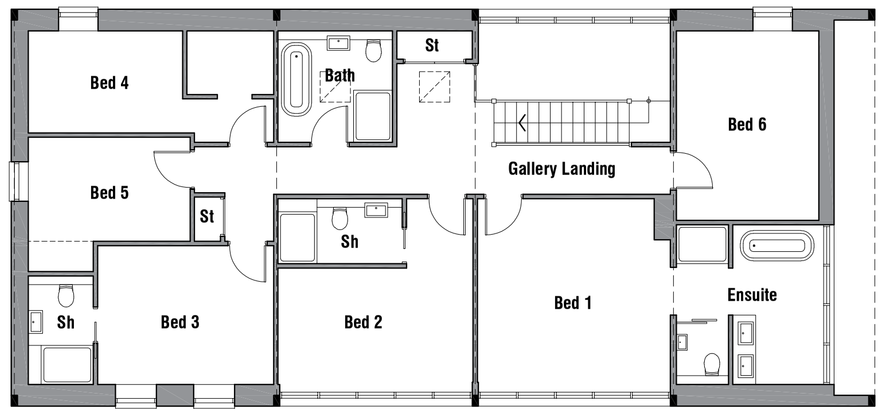

First Floor Plan 1:100
148sqm

Rev B 16.06.2020 - Updated for submission.
Rev A 15.06.2020 - Updated for submission.

Change of Use of Barn to Dwelling
Manor Farm
Stainborough Lane
Hood Green
Barnsley

AS PROPOSED
PLOT 2

mboothdesign
architectural design and building consultants
Fairfield House
Bernesdale Close Barnsley
S70 2FL
T: 01226 286256
M: 07881898300
E: mark@mboothdesign.co.uk

Scale	1:100 @ A1	Drawn	MJB
Date	JUNE 2020	Ref.	20.05
Dwg No.	P03	Rev.	B

0cm 2cm 4cm

Copyright mboothdesign. All dimensions in millimeters unless otherwise stated. Dimensions for setting out in existing buildings are to be checked and verified on site.