


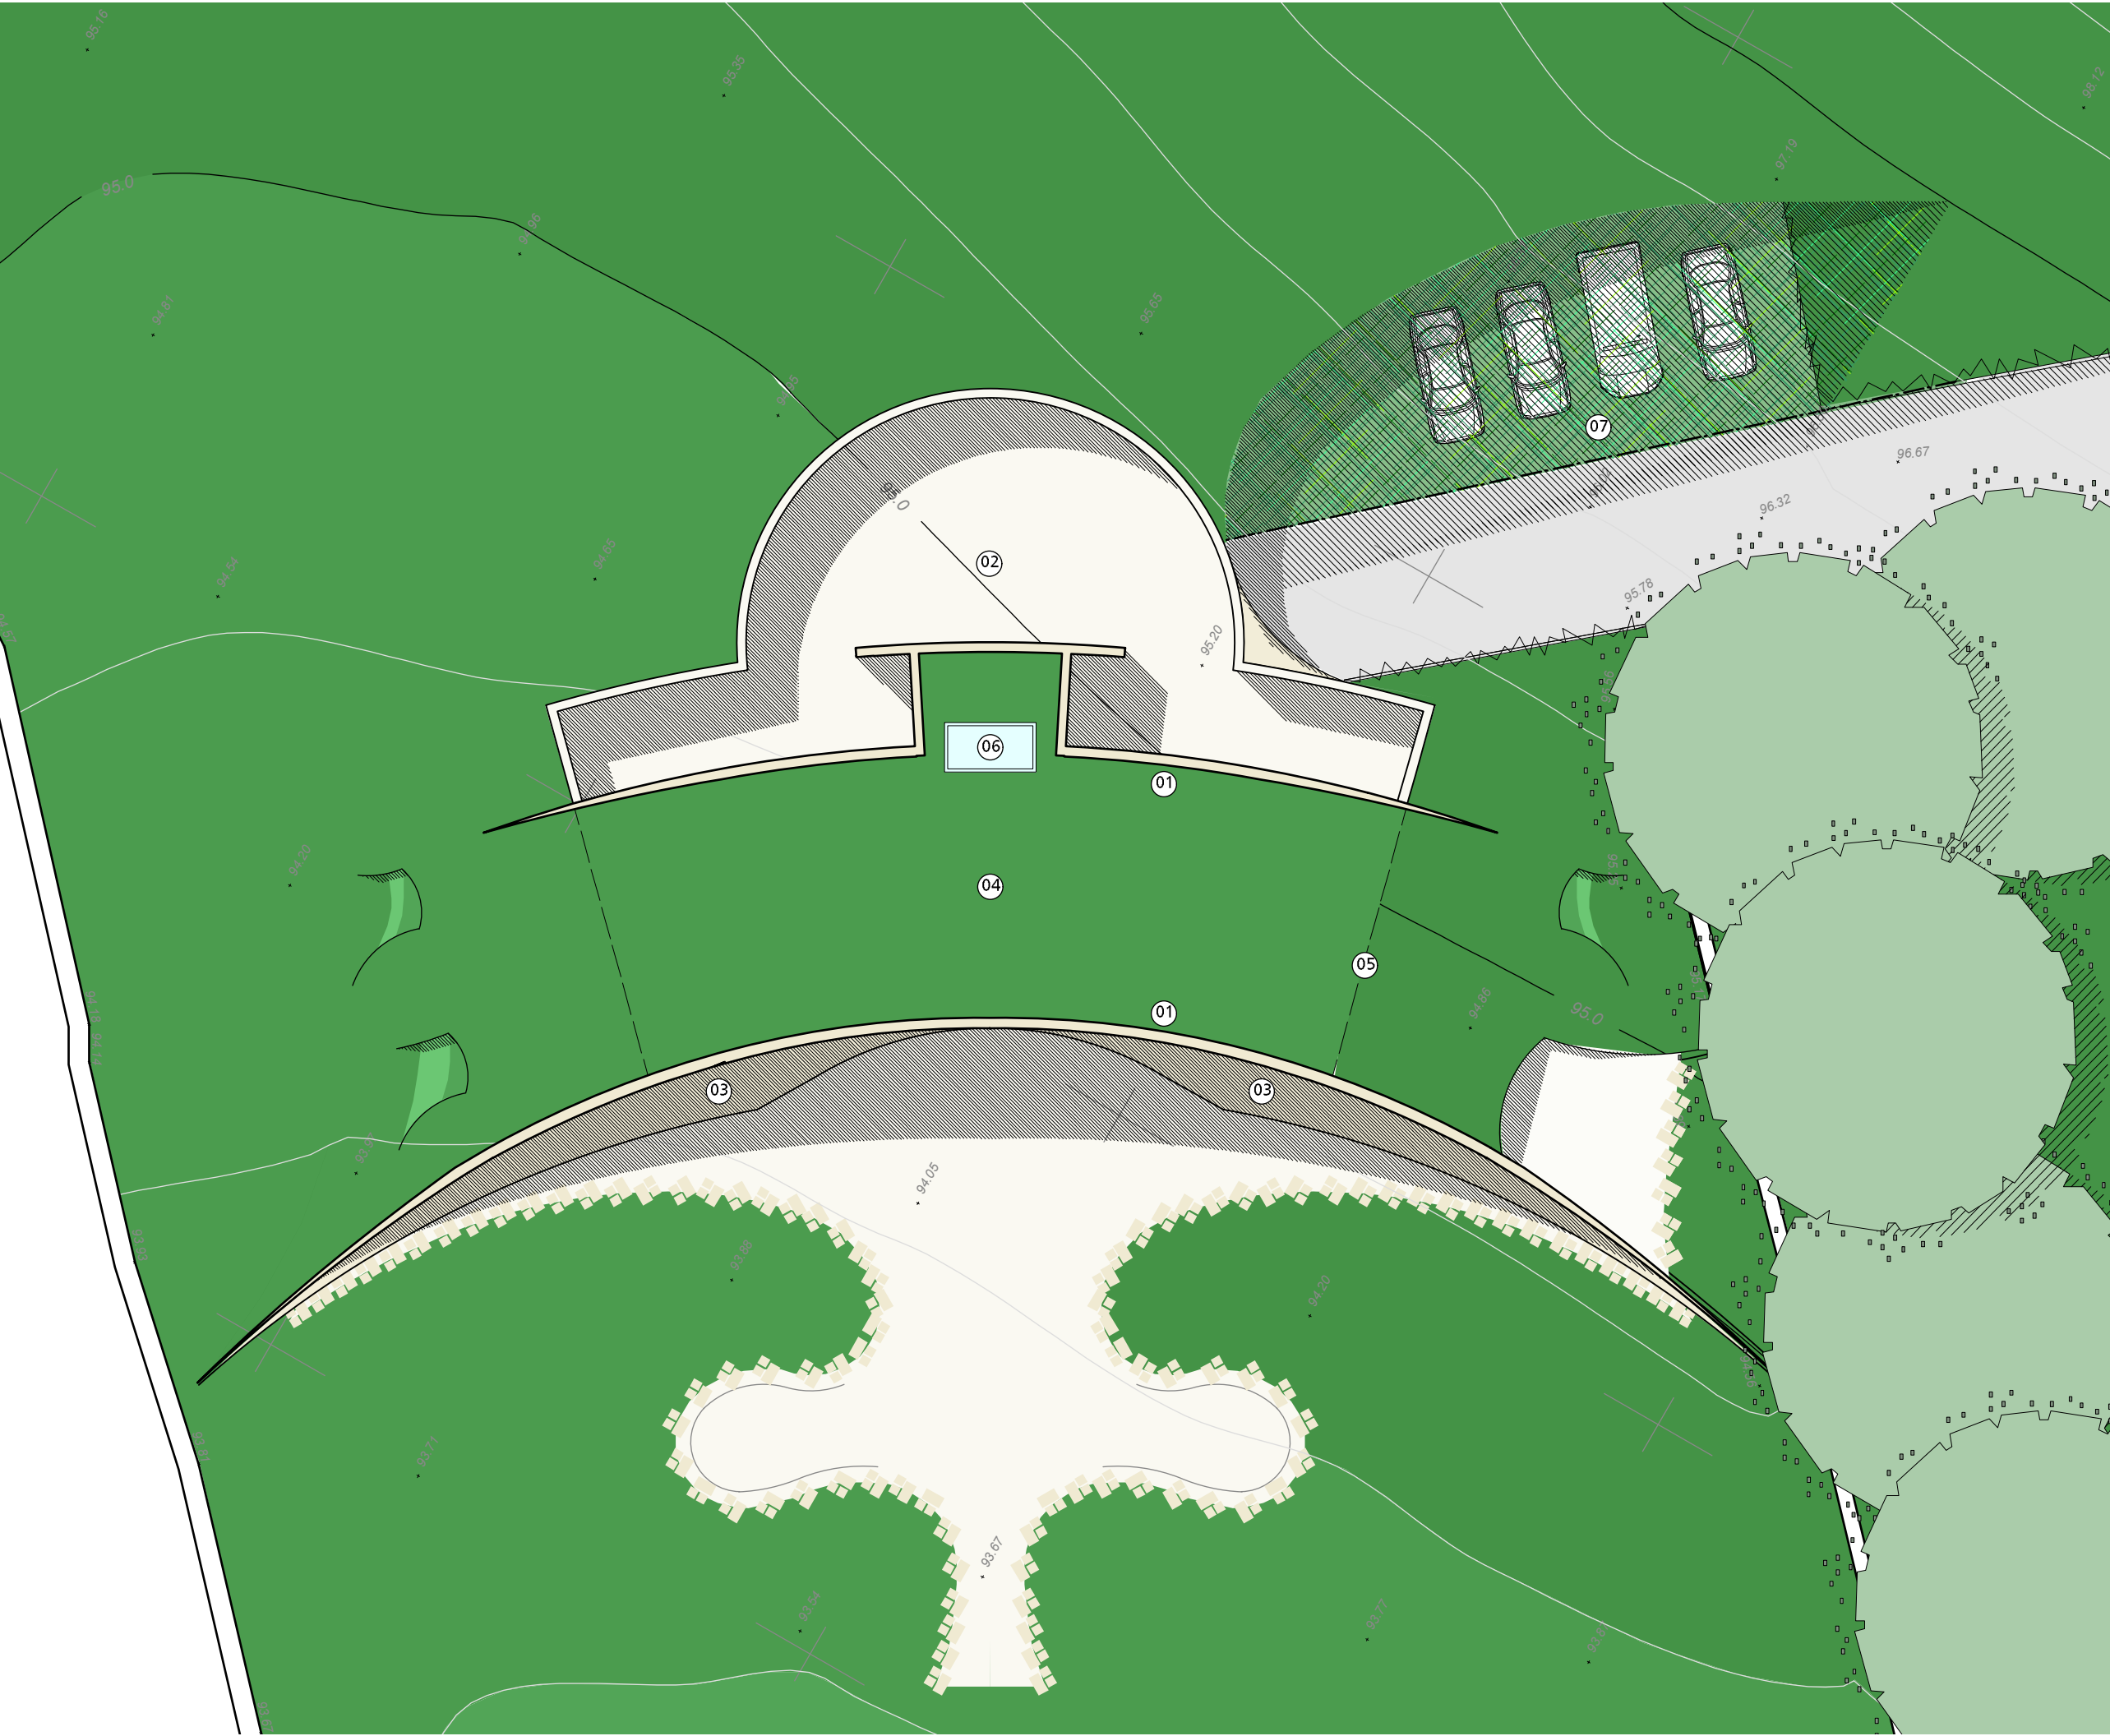

Design and drawings are the copyright of architecture:m  
Written permission must be sought before duplication  
Any discrepancy found between information given on this drawing and that given elsewhere or recorded on site shall be notified immediately to the project architect in writing  
Do not scale from this drawing or derive dimensions from digital media  
All dimensions are to be checked prior to works commencing on site

Status Key  
S: Survey  
F: Feasibility  
P: Planning  
D: Detailed Detail  
T: Tender  
C: Construction  
B: As Built

| Rev: | Date:    | By:  | Note:                                |
|------|----------|------|--------------------------------------|
| A    | 13.09.11 | BTGR | Gallery space reduced in width by 1m |
| B    | 25.10.11 | BTGR | General update                       |
| C    | 30.12.12 | MP   | General Update                       |

- 01 Top of dry stone retaining walling
- 02 locally sourced natural stone paving to hard landscaped areas
- 03 Facade finished in dry stone walling to match local walls
- 04 Landscaping above building to be meadow / shrubland to match field
- 05 Line of submergible building
- 06 Submerged rooflight
- 07 Trellis and planting above parking area

architectue:m

RIBA

Chartered Practice  
1st floor  
12 tariff street  
manchester  
m1 2ff  
t: +44 (0) 161 237 3324  
f: +44 (0) 161 236 7448  
e: mail@architectuem.co.uk

Lakeside View  
Proposed Roof

d: 13.09.11  
s: 1:200@a3  
db: BTGR

project: 267 • 207 • P • C  
drawing: status: rev: