


PR/1992

17-11-1972.

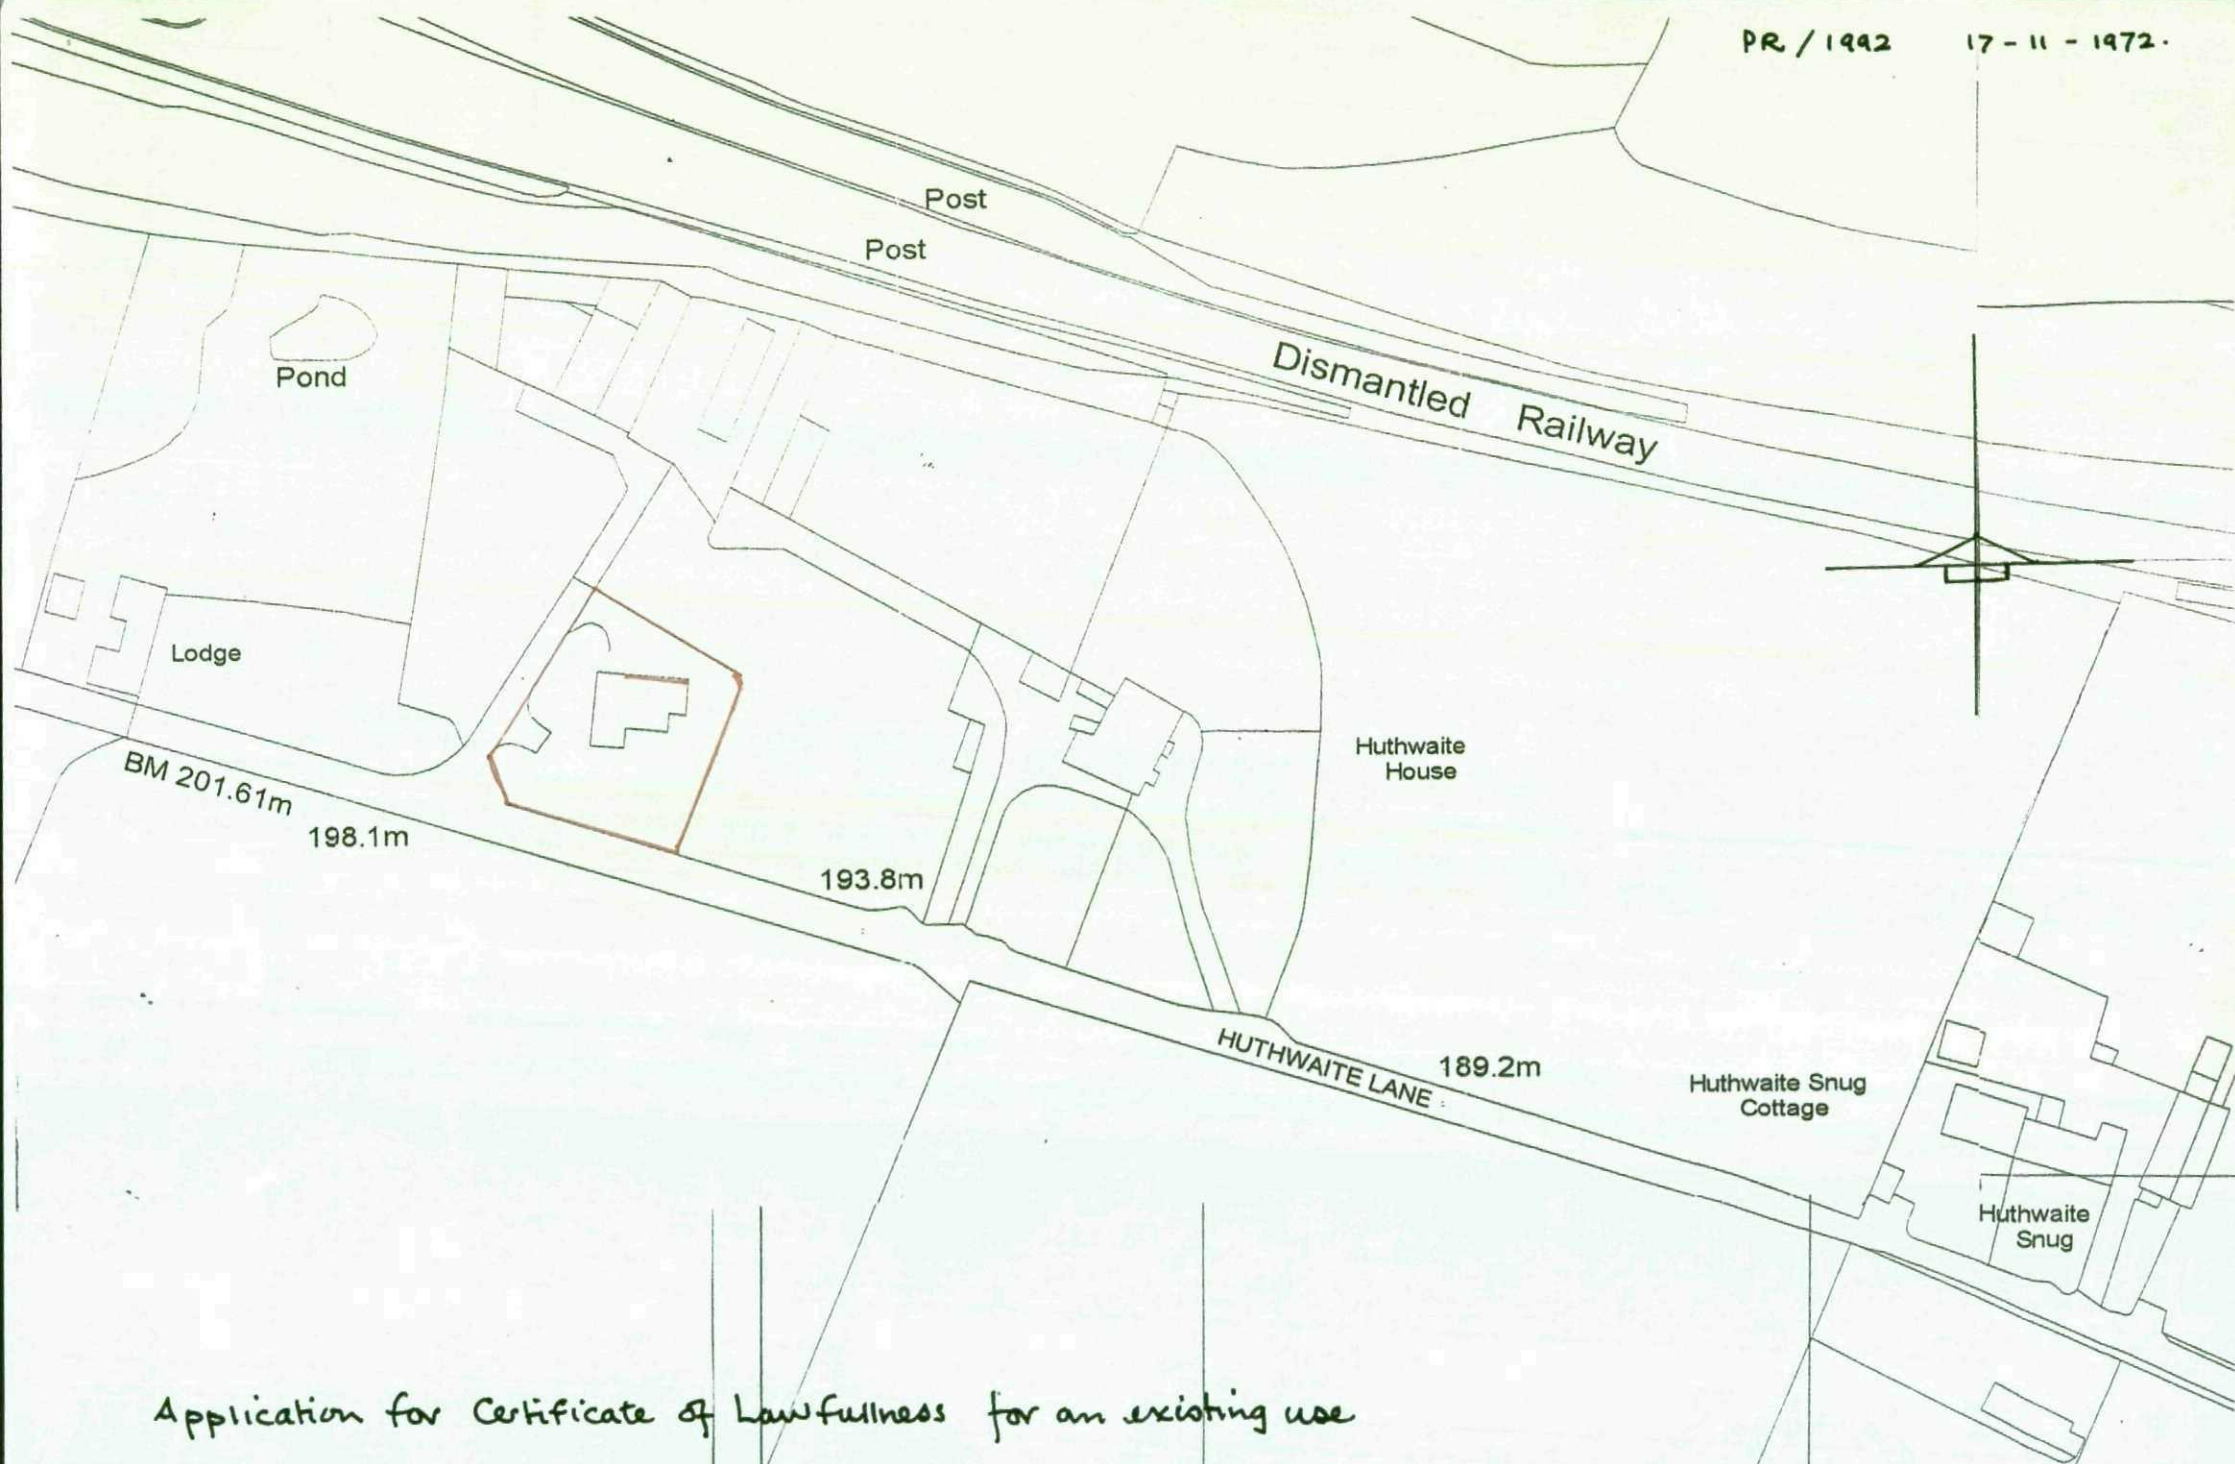

Application for Certificate of Lawfulness for an existing use
Little Huthwaite, Huthwaite Lane Thurgoland for Mr M.J. Toon

Scale: 1/1250.