

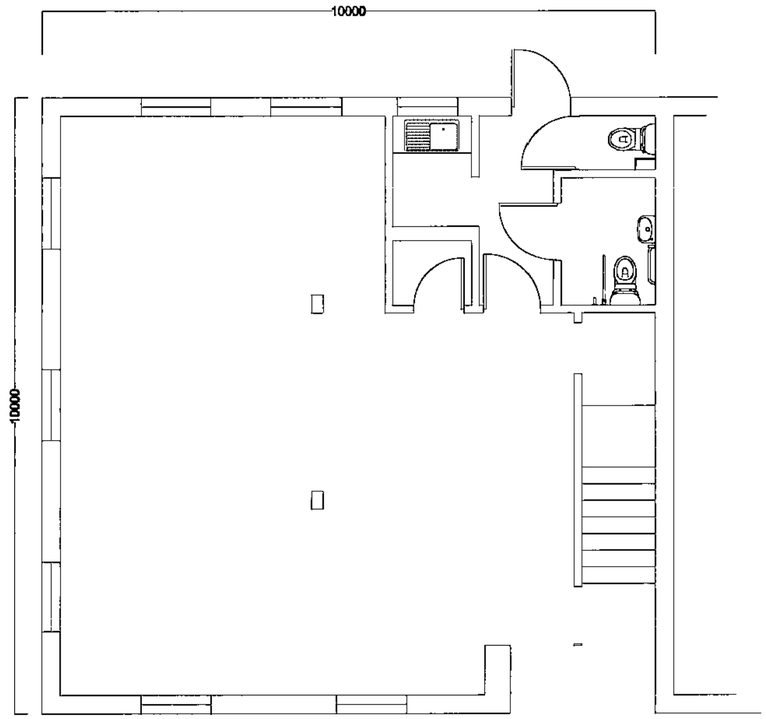



Exisiting Ground Floor

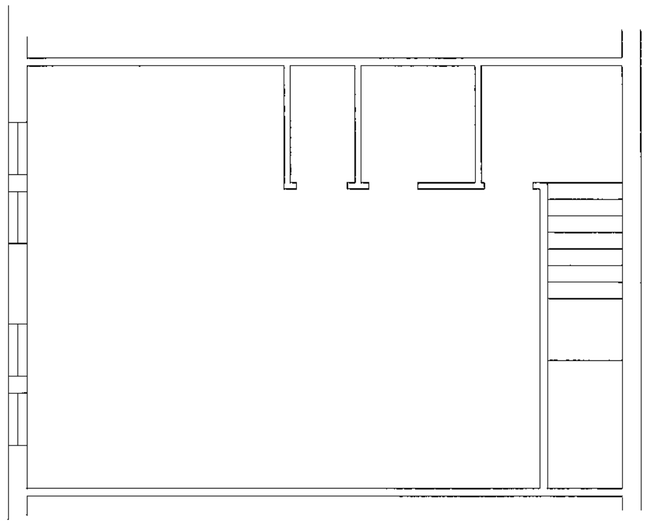

Exisiting First Floor

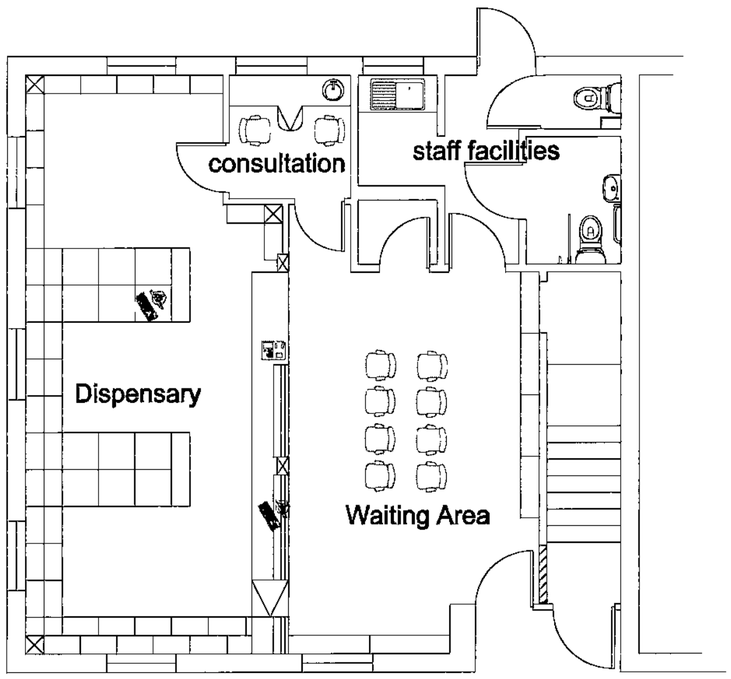

Proposed Ground Floor

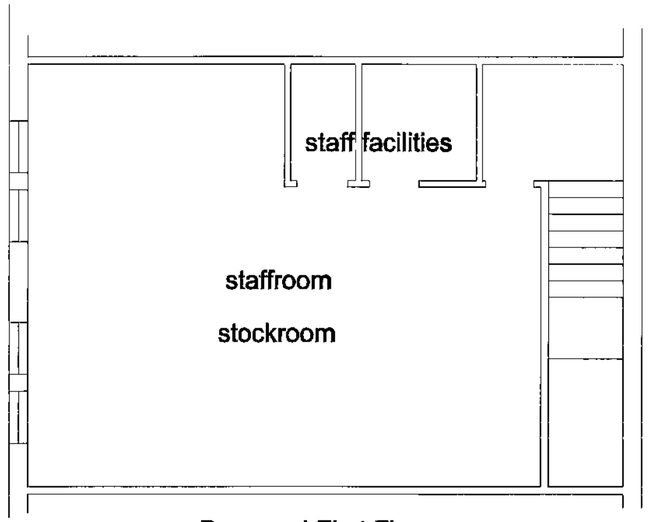

Proposed First Floor

Project Notes:

Cohens Group

Project:

Pharmacy

Project Address:

Victoria Crescent
Barnsley

RECEIVED
13 JUL 2016
CORPORATE MAIL ROOM

SCALE: 1:50 at A1

Dwg No. 10/2823/3

0 2000 4000 6000 8000