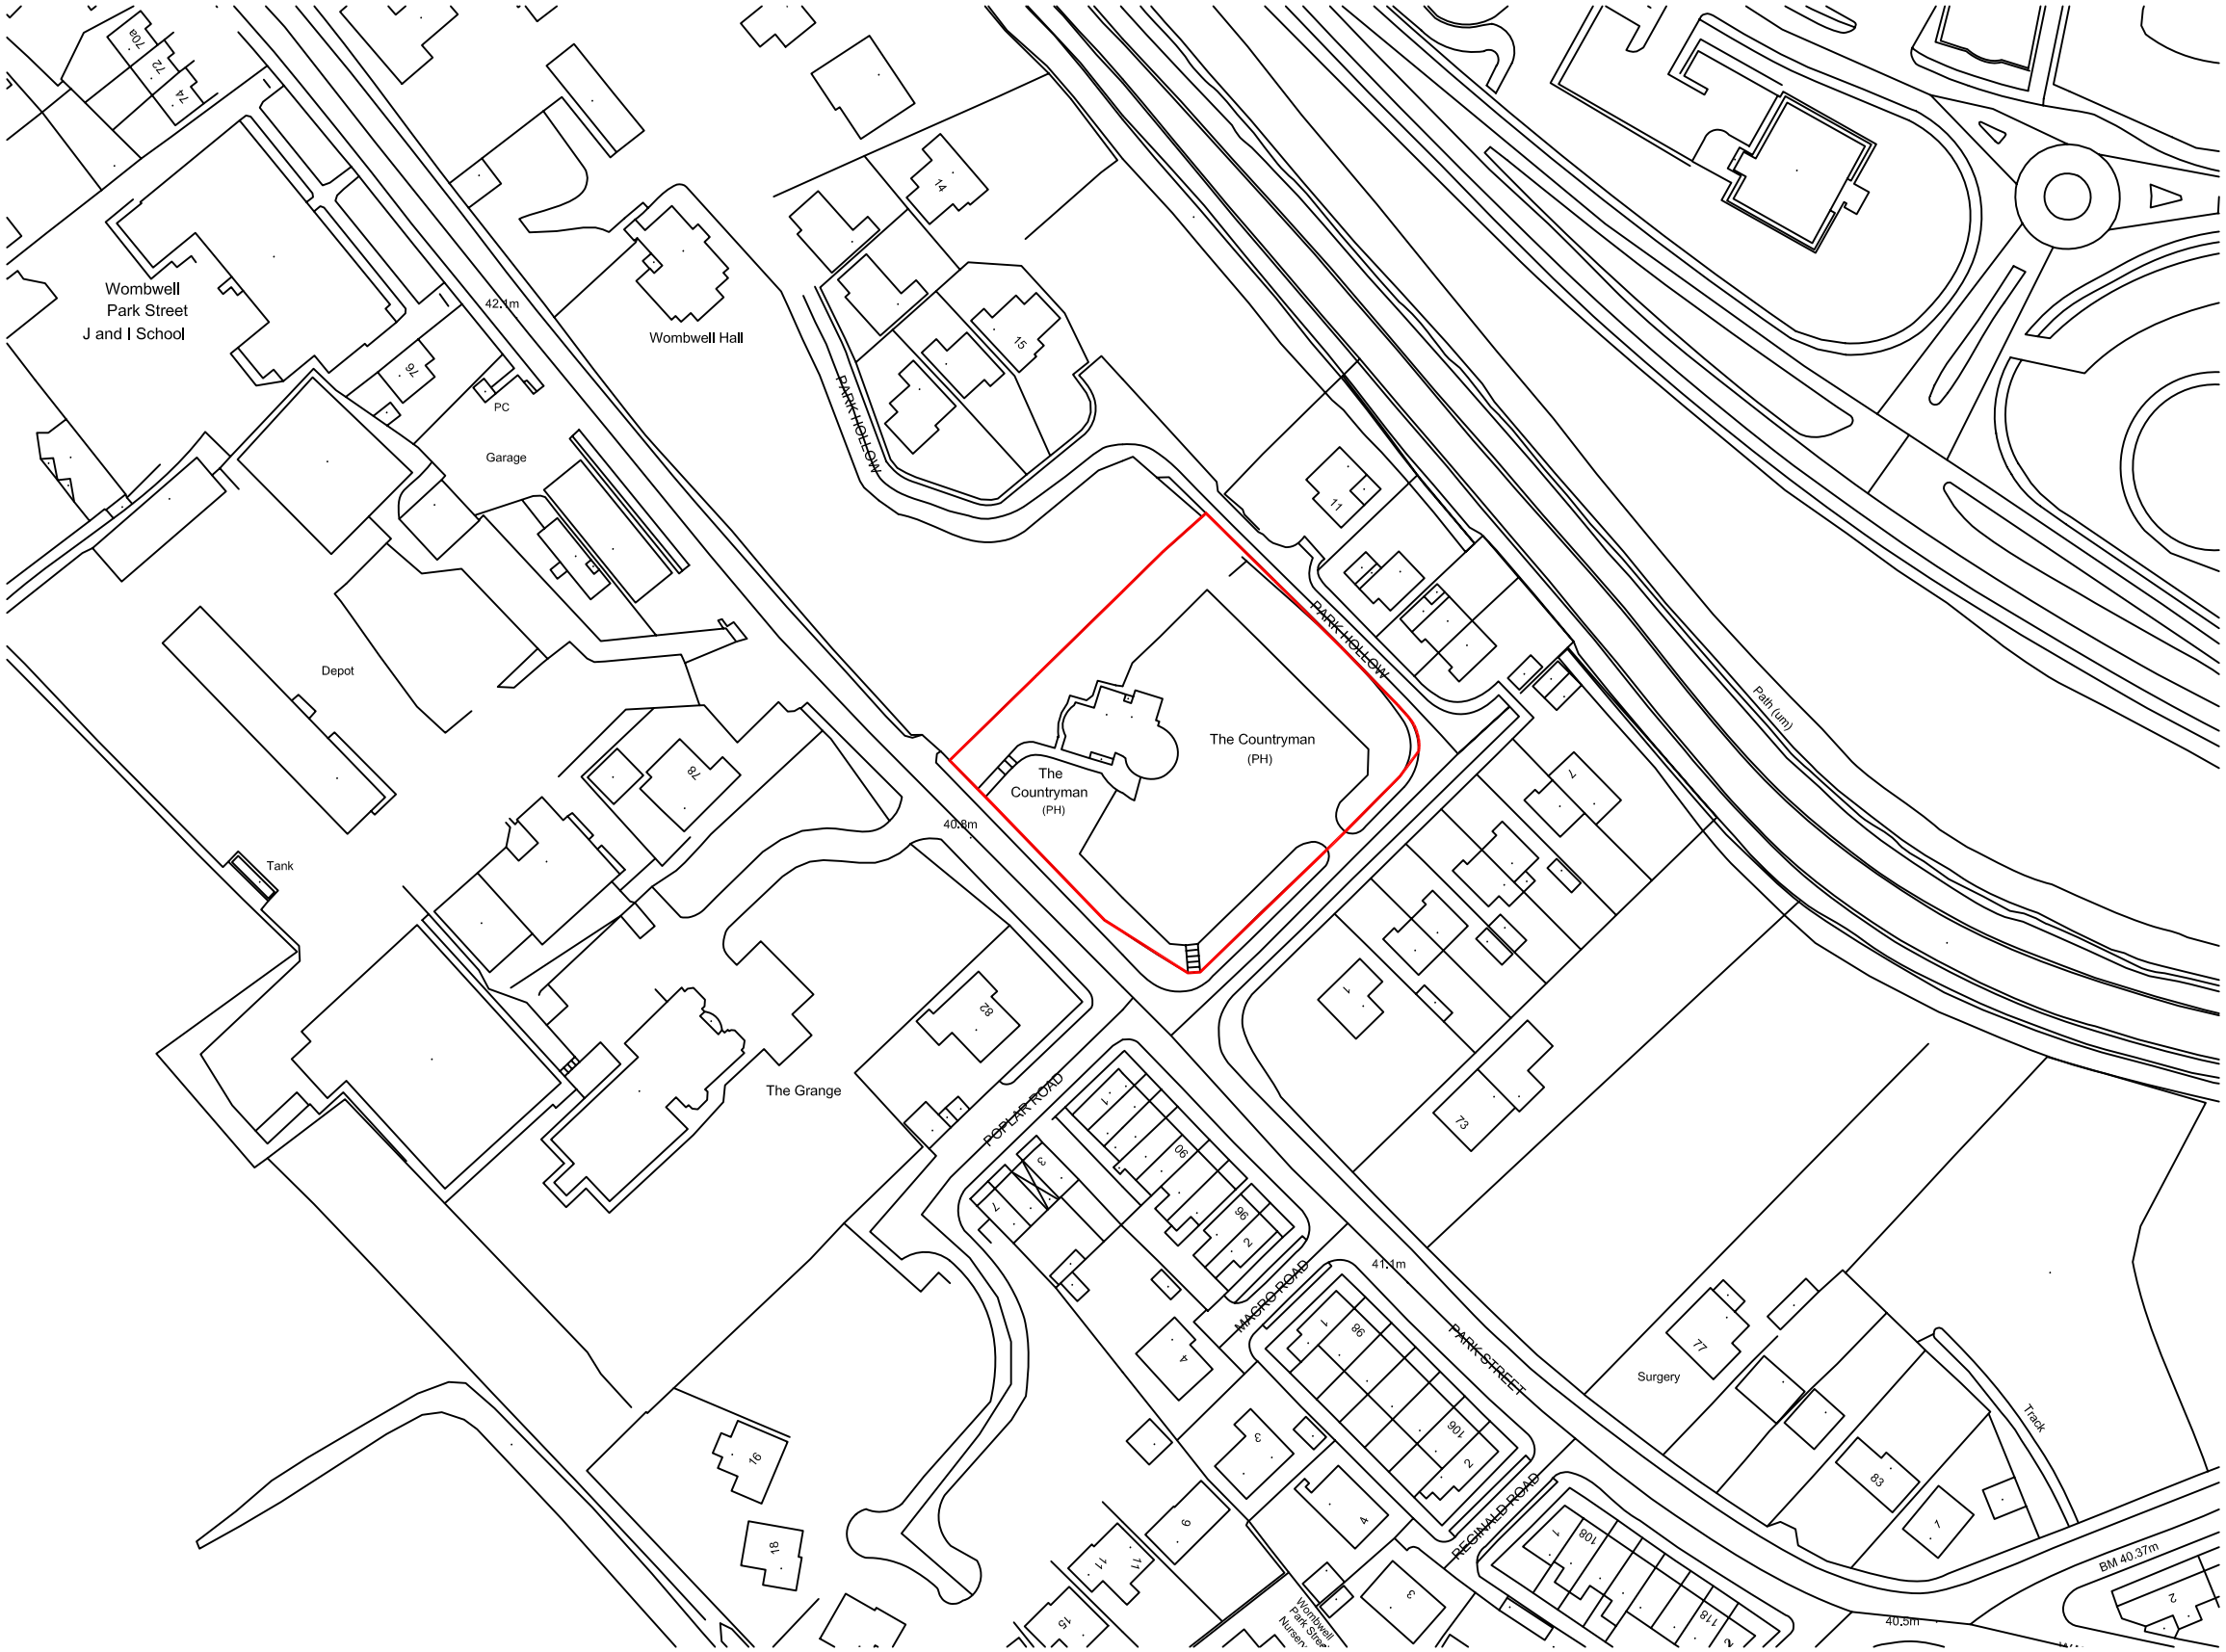
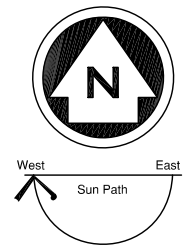



Revision :

Scale : 1:1250 @A3

Date : 15/04/10

Drawn by : SB

Project :
Proposed Development at Countryman Pub, Wombwell

Title :
Location Plan

Drg No : CP-W/04 Rev :-