


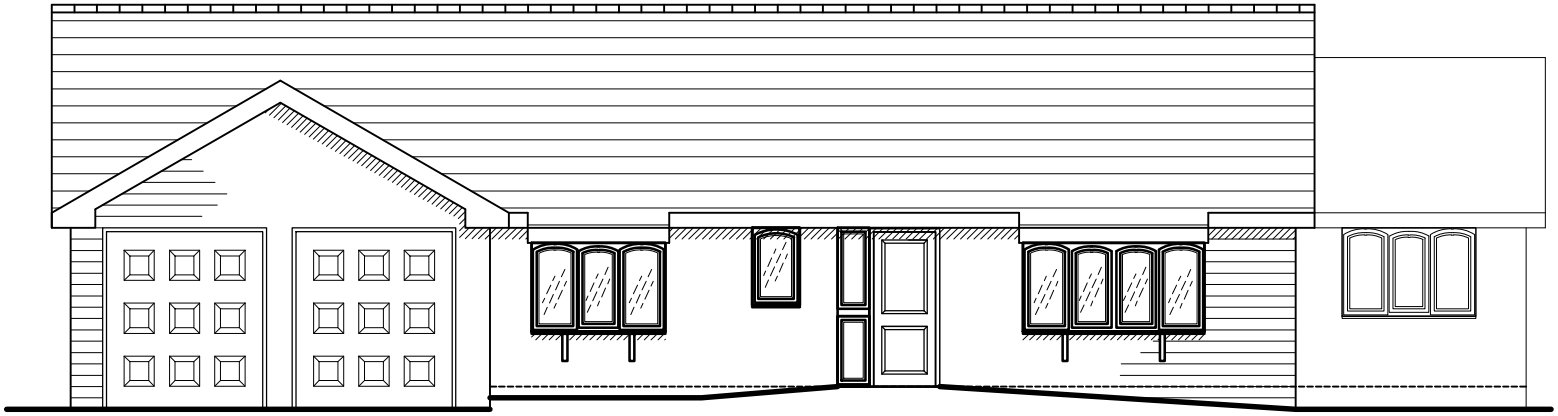

Creation Date: Jan '11		Job: PROPOSED NEW PORCH - 104b UPPER HOYLAND ROAD	Dwg No: 002
By:		Client: Mr. AND Mrs. WEST	Rev:
Scale: 1:100	Size: A4	Title: EXISTING PLAN AND ELEVATION	