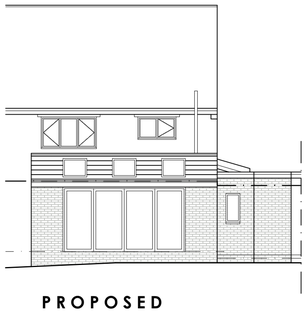

PROPOSED REAR ELEVATION
SCALE 1:100

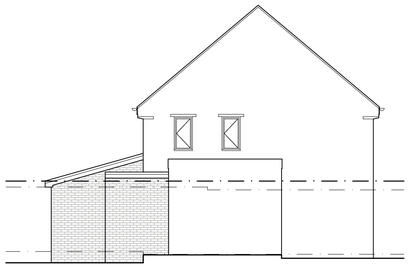

PROPOSED SIDE ELEVATION
SCALE 1:100

EXISTING REAR ELEVATION
SCALE 1:100

EXISTING SIDE ELEVATION
SCALE 1:100

BLOCK PLAN
SCALE 1:500

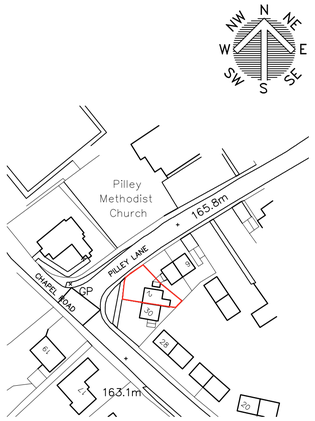

LOCATION PLAN
SCALE 1:1250

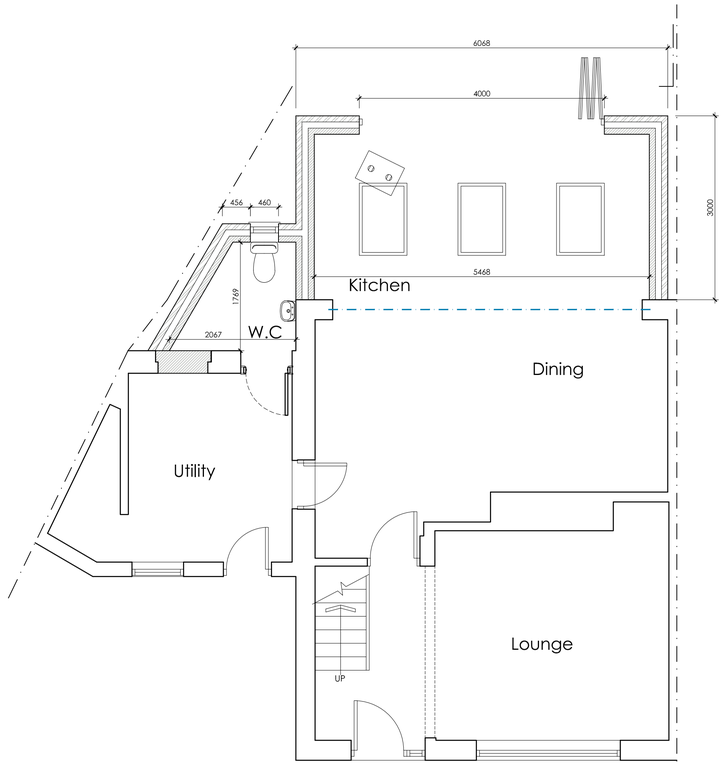

PROPOSED GROUND FLOOR PLAN
SCALE 1:50

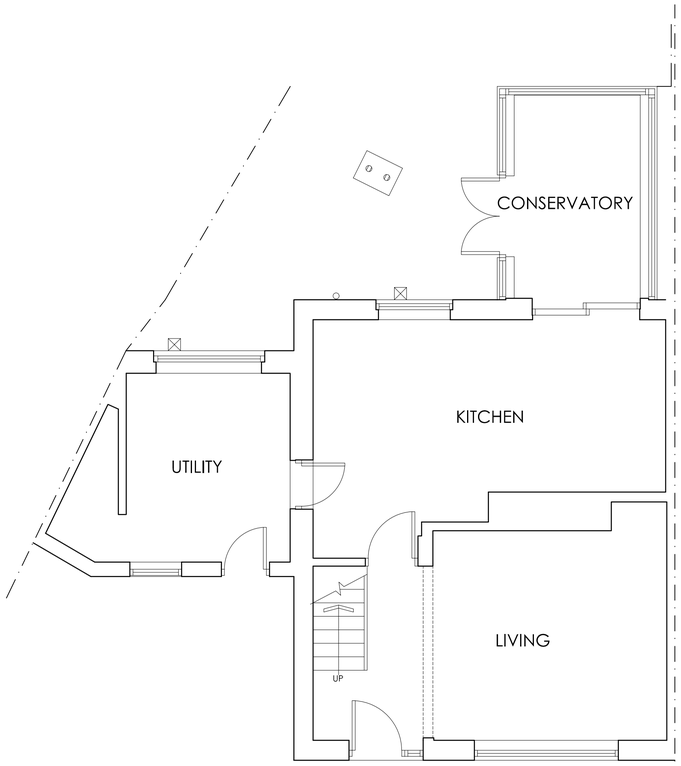

EXISTING GROUND FLOOR PLAN
SCALE 1:50

White Agus PARTNERSHIP
ARCHITECTURAL SERVICES
OFFICE ONE,
34 VICTORIA ROAD,
BARNSLEY,
S70 2BU
Phone: 01226 208482
Email: info@whiteaguspartnership.co.uk
Web: www.whiteaguspartnership.co.uk

Project.	Client.		
PROPOSED EXTENSION AT 2 PILLEY LANE BARNSLEY, S75 3AP	MRS J. COY		
Drawing Title. PLANS AND ELEVATIONS	Date. MARCH 2021	Scale. 1:50 & 1:100 @ A1	
	Ref. 20–257	Dwg. No. 01	Rev. A

Date	Suffix	Description	Date	Suffix	Description
22/03/2021	A	REVISED TO CLIENTS REQUIREMENTS			