



COURTYARD INTERNAL ELEVATIONS

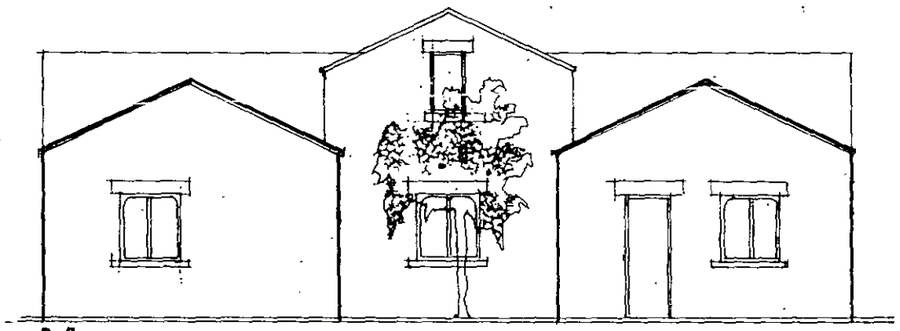


N


E

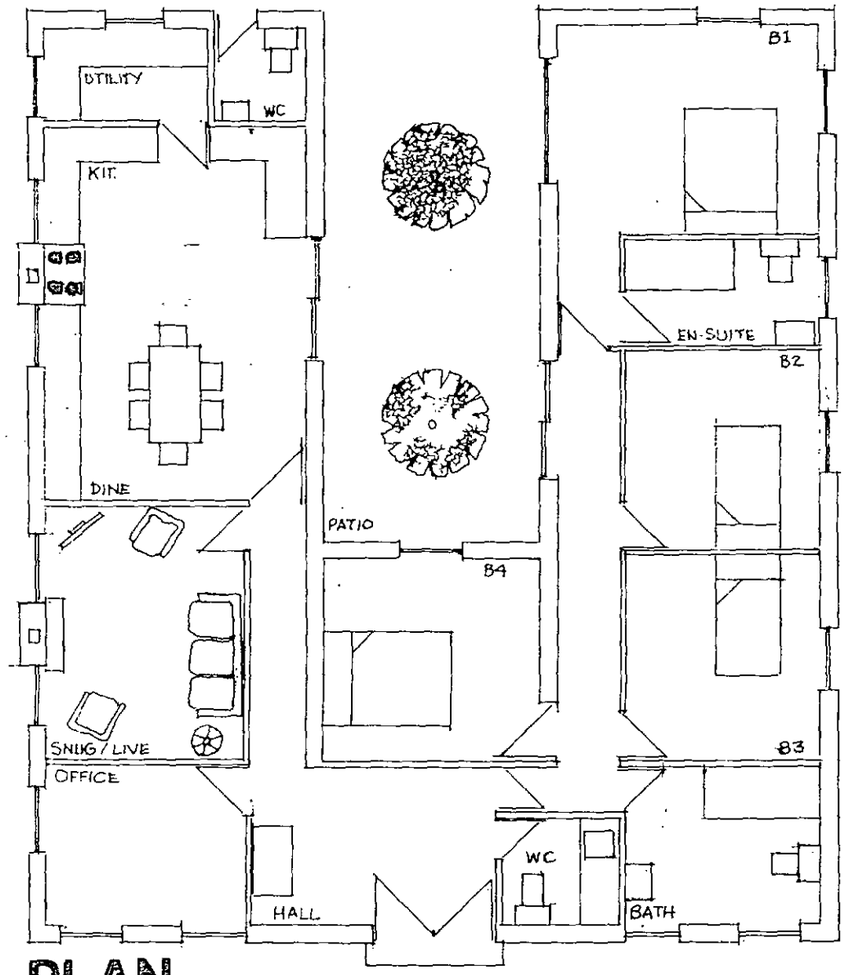

PLAN

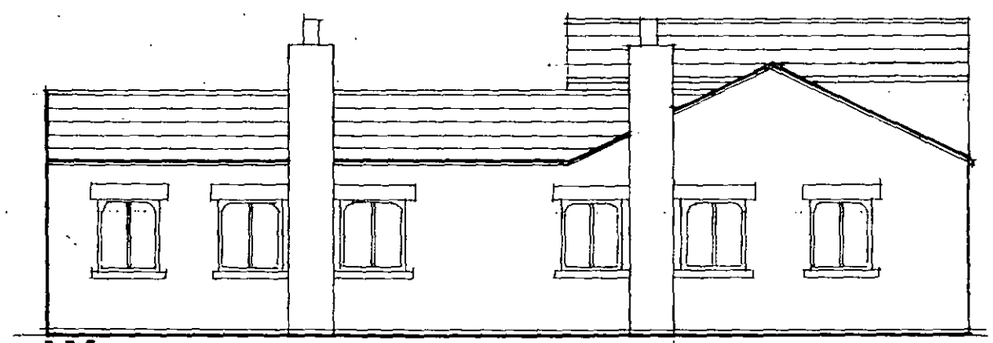

W

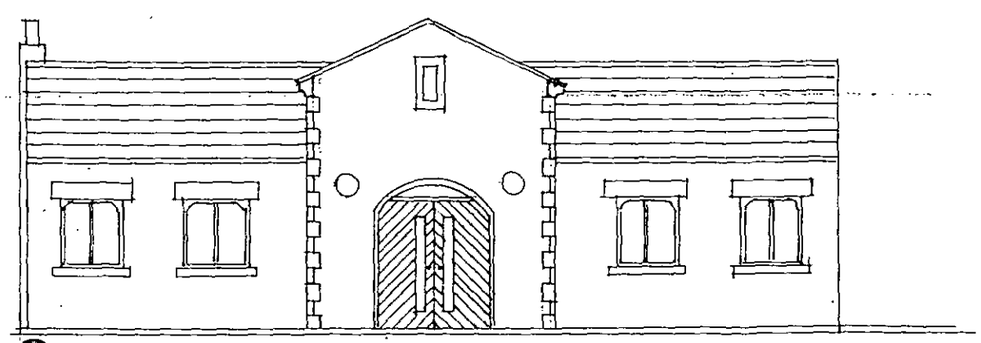


S


1537.5 sqft


NEW FARMHOUSE - CARR LANE PENISTONE 6/2012 1:100 PLAN AND ELEVATIONS DRG A1

MICHAEL A CLYNCH
Dip. Arch. Dip. T. P. A.R.I.B.A.
Architect & Town Planner
Huddersfield Road, Ingbirchworth
Tel: 01226 752 [illegible]

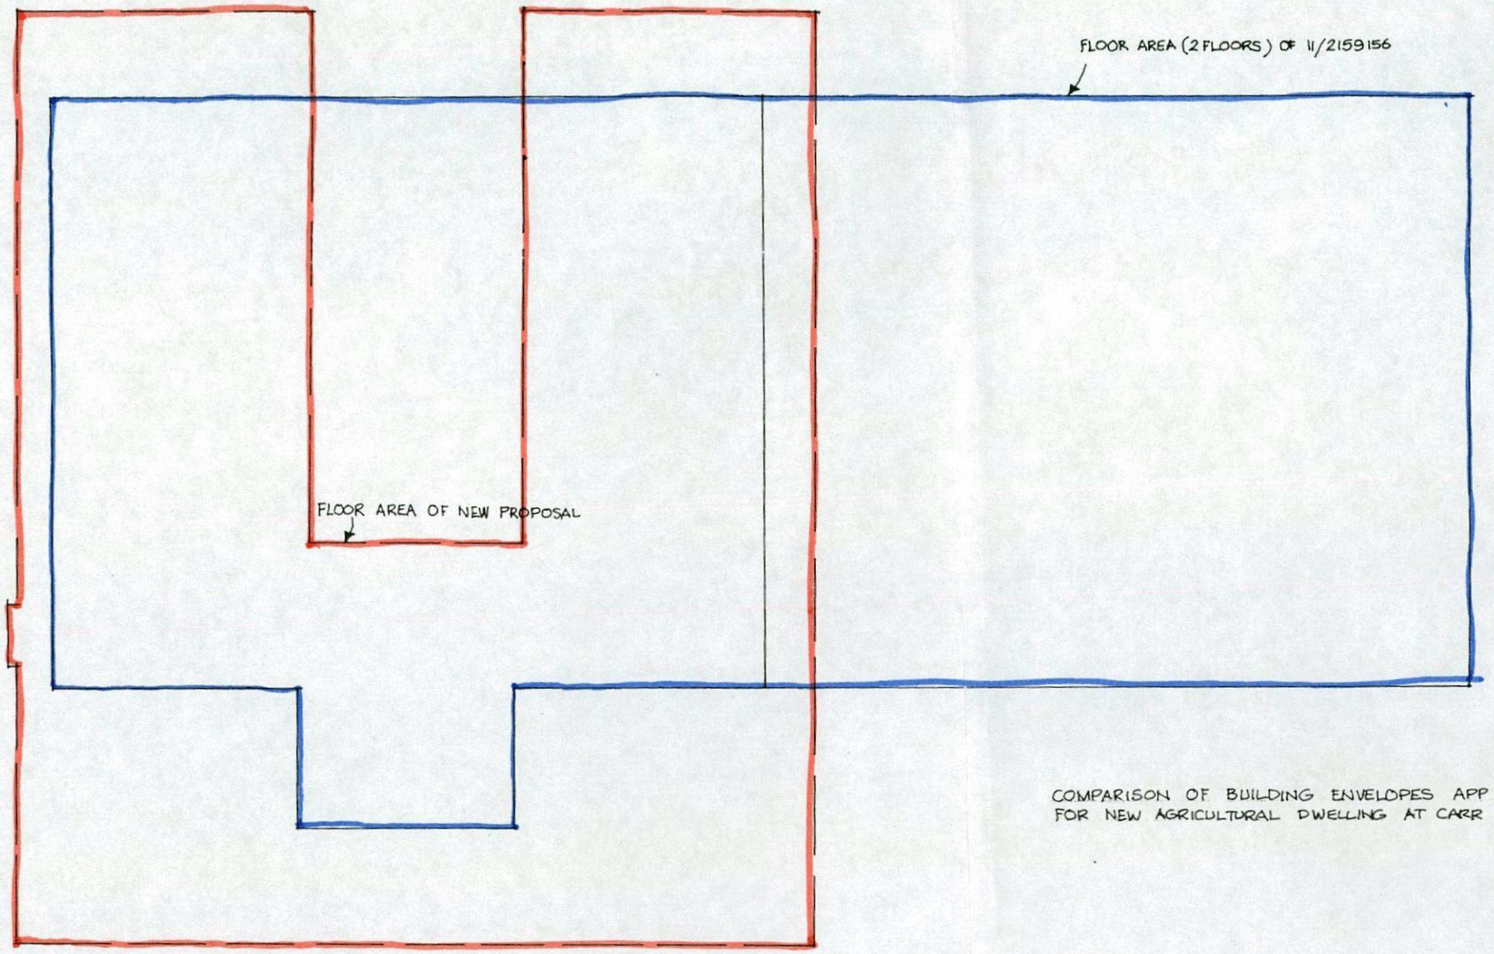


COMPARISON OF BUILDING ENVELOPES APP 11/2159156 AND CURRENT PROPOSAL
FOR NEW AGRICULTURAL DWELLING AT CARR LANE FARM 1:100 7/13 DRG A2

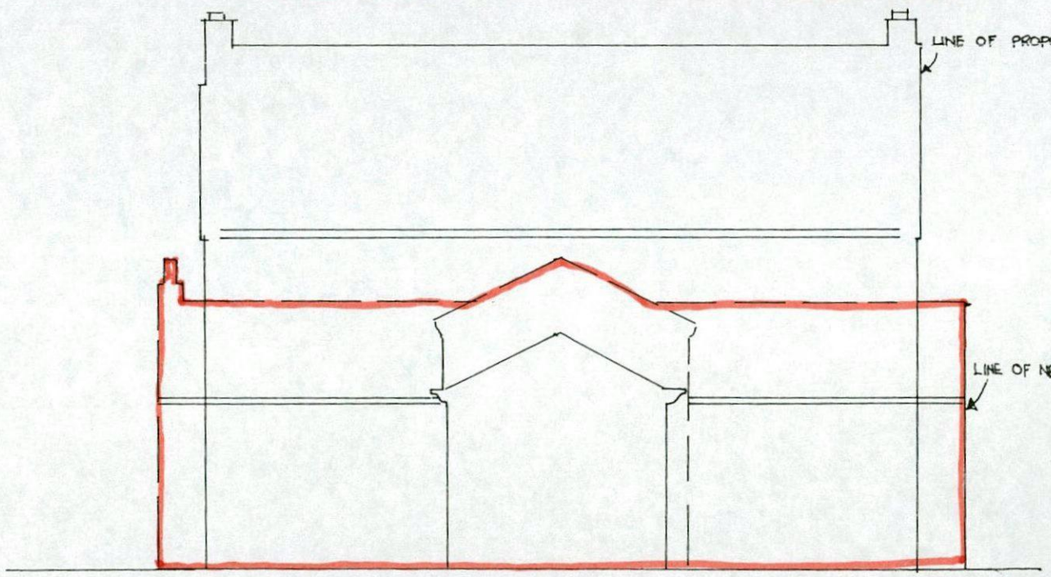


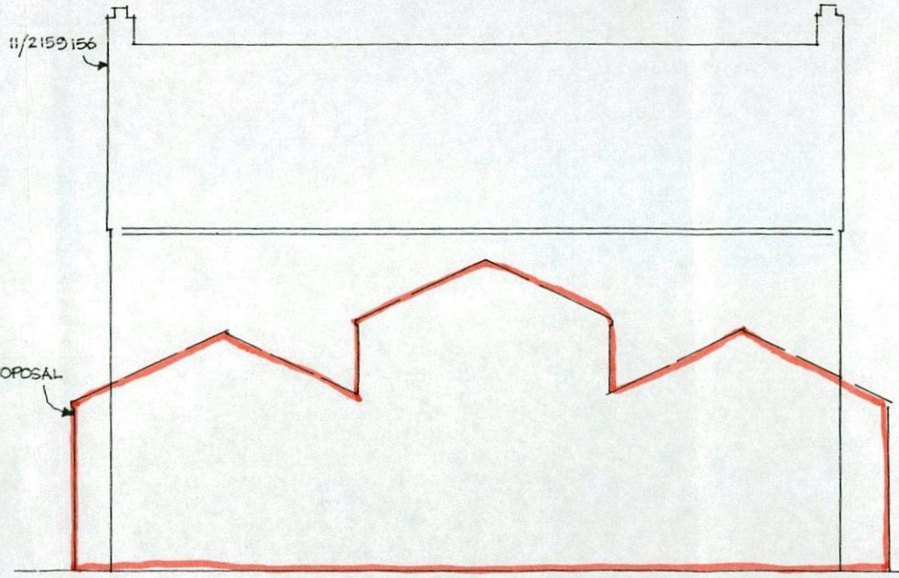


MICHAEL A CLYNCH
Dip. Arch. Dip. T. P. A.R.I.B.A.
Architect & Town Planner
14 Huddersfield Road, Ingbirchworth
Sheffield S36 7GF Tel: 01226 766308


LIST B

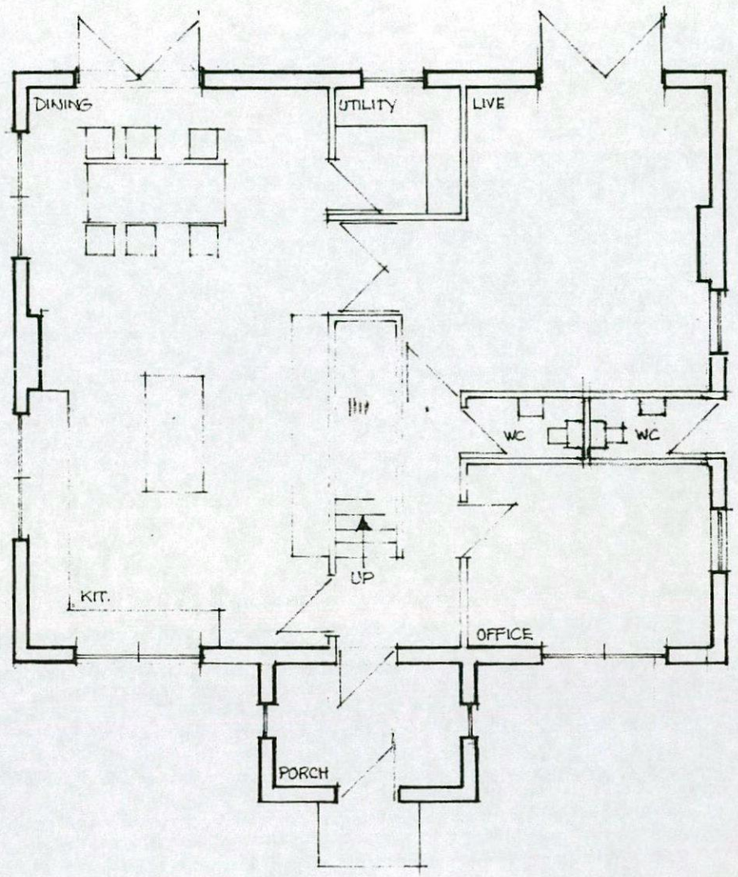

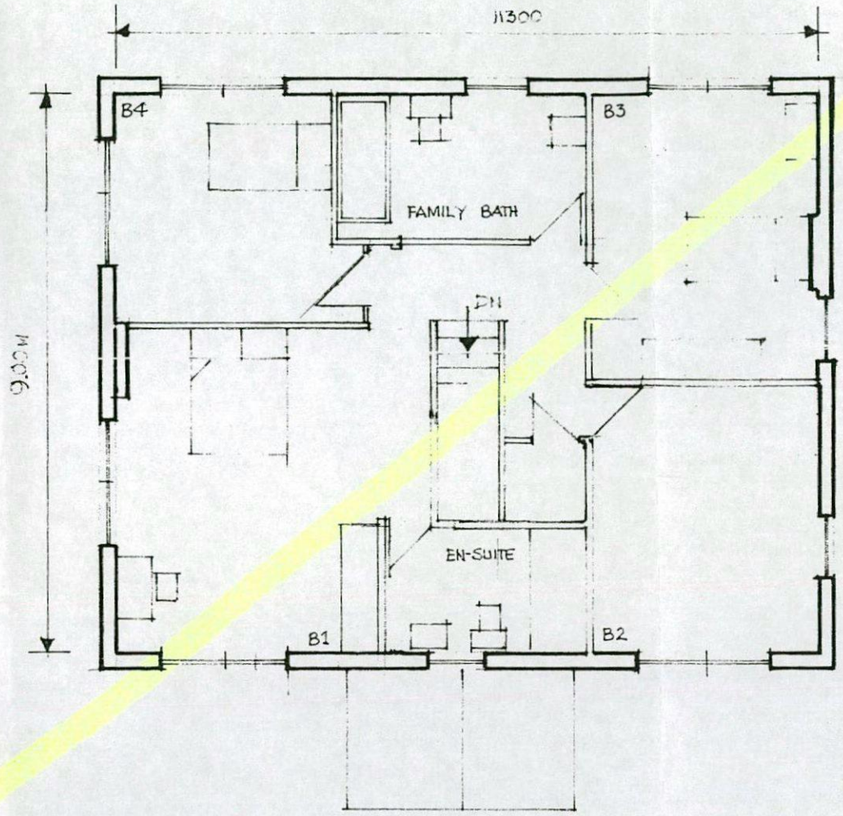


INFO ONLY

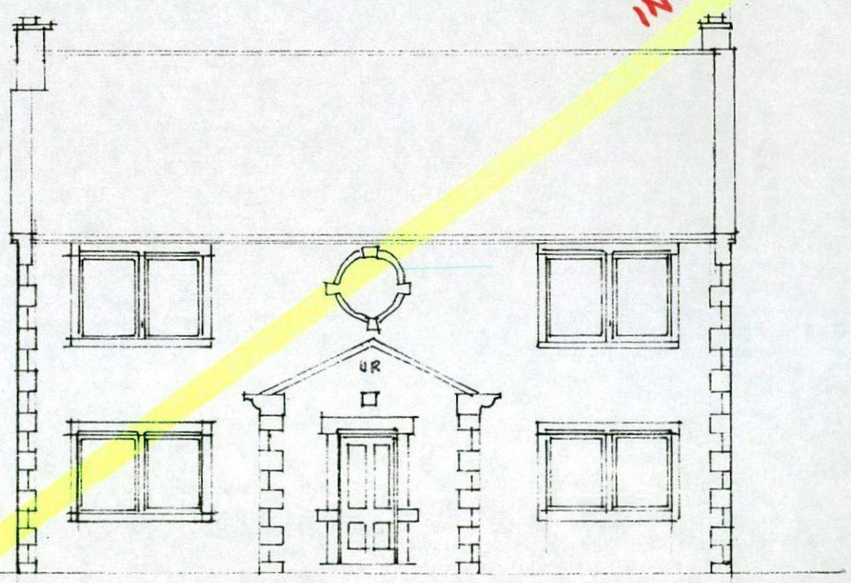


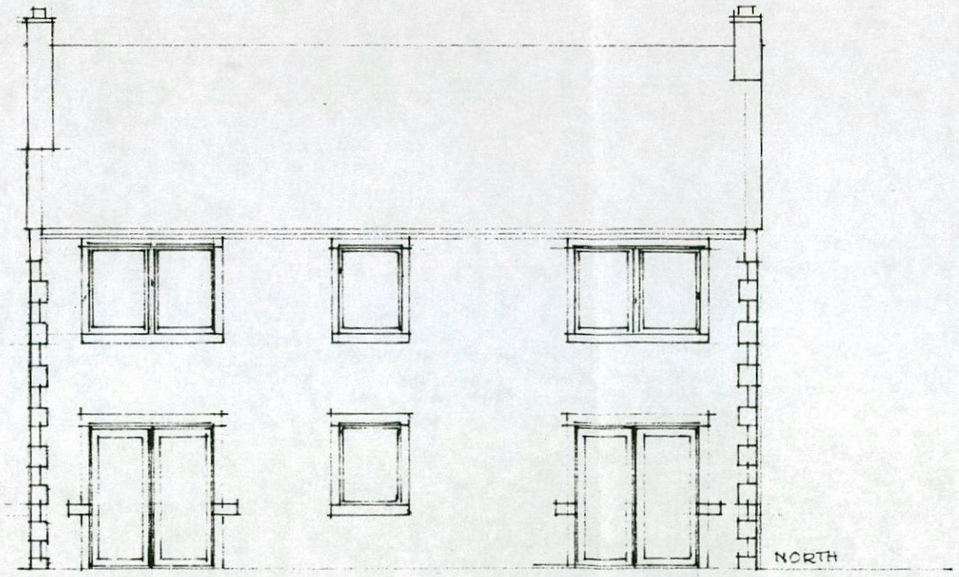

NEW FARMHOUSE FOR JAMES RUSBY AT CARR LANE FARM
PLANS / ELEVATIONS 1:100 2/11 DRG A1

MICHAEL A CLYNCH
Dip. Arch. Dip. T. P. A.R.I.B.A.
Architect & Town Planner
Huddersfield Road, Ingbirchworth
Tel:

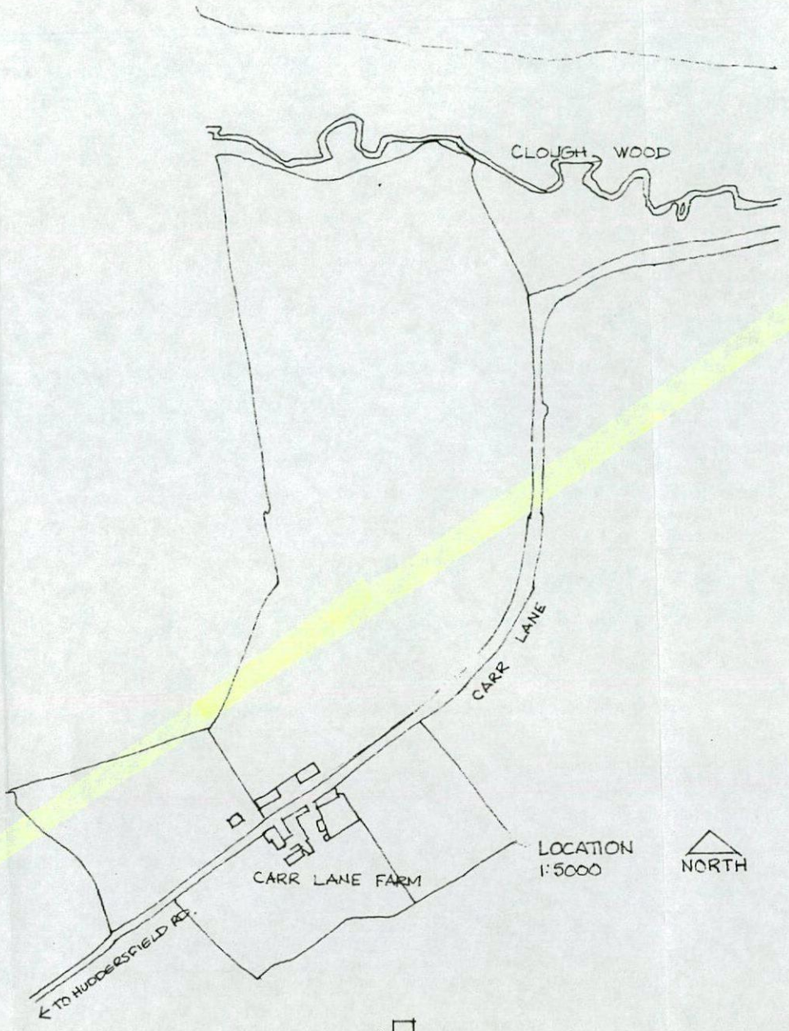

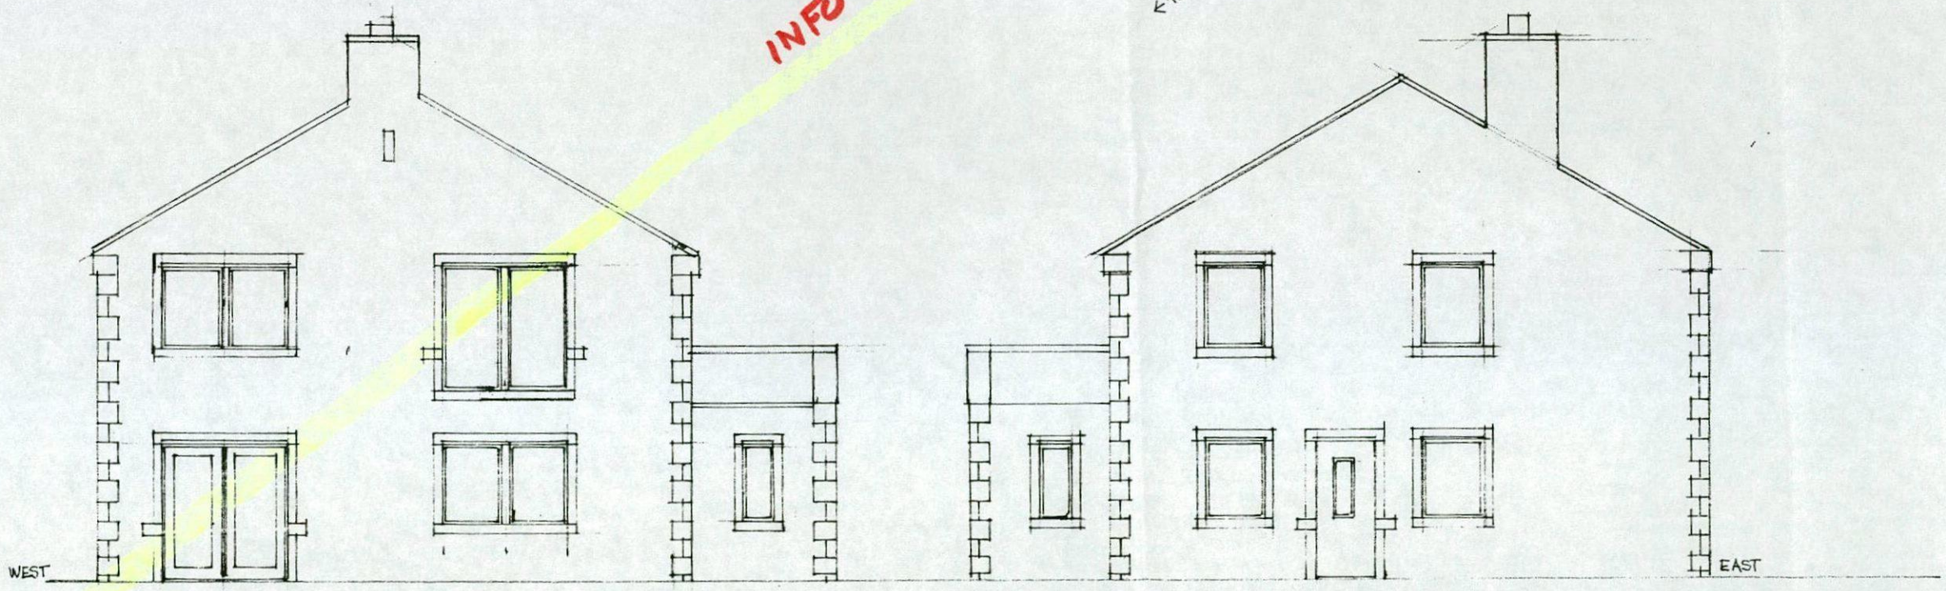

NEW FARMHOUSE FOR JAMES RUSBY AT CARR LANE FARM
ELEVATIONS 1:100 2/11 DRG A2

INFO ONLY

MICHAEL A CLYNCH
DipArch. Dip. T.P. A.R.I.B.A.
Architect & Town Planner
Huddersfield Road, Inghirchw
Tel: 0[illegible]