
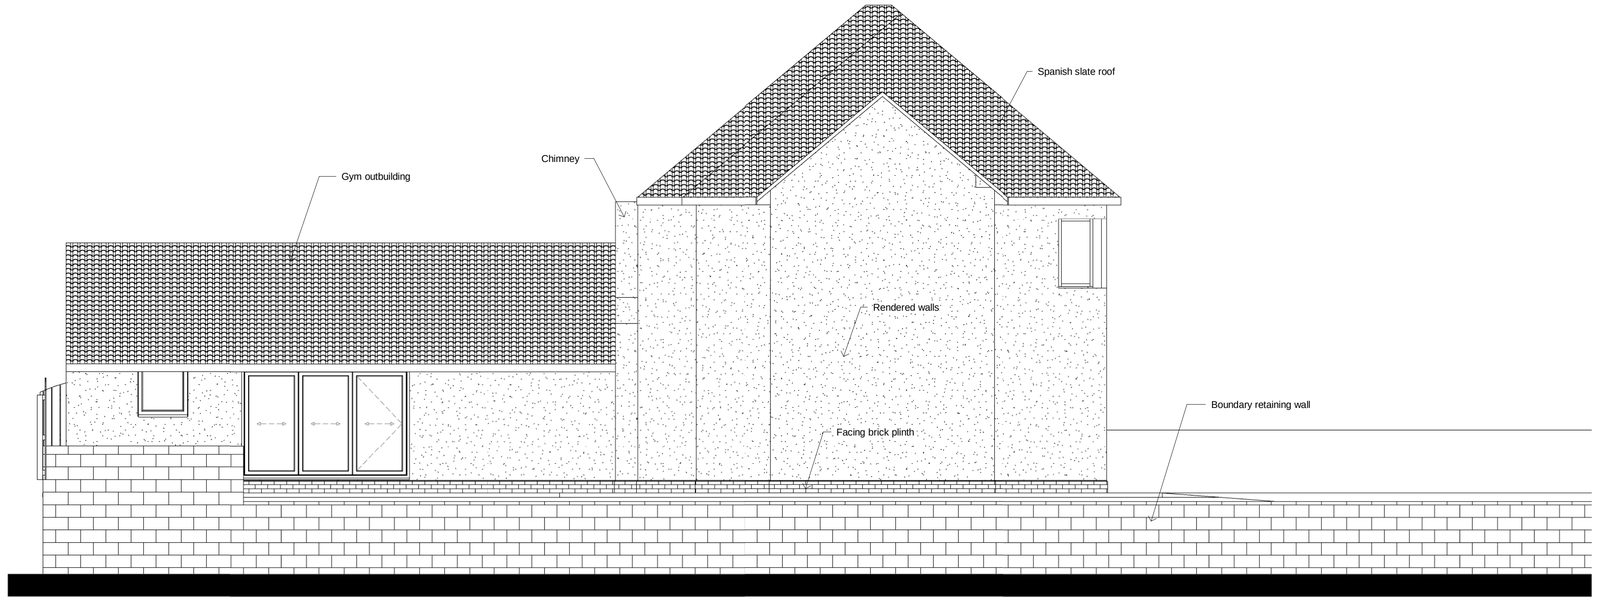


1 Side Elevation 1
1 : 50

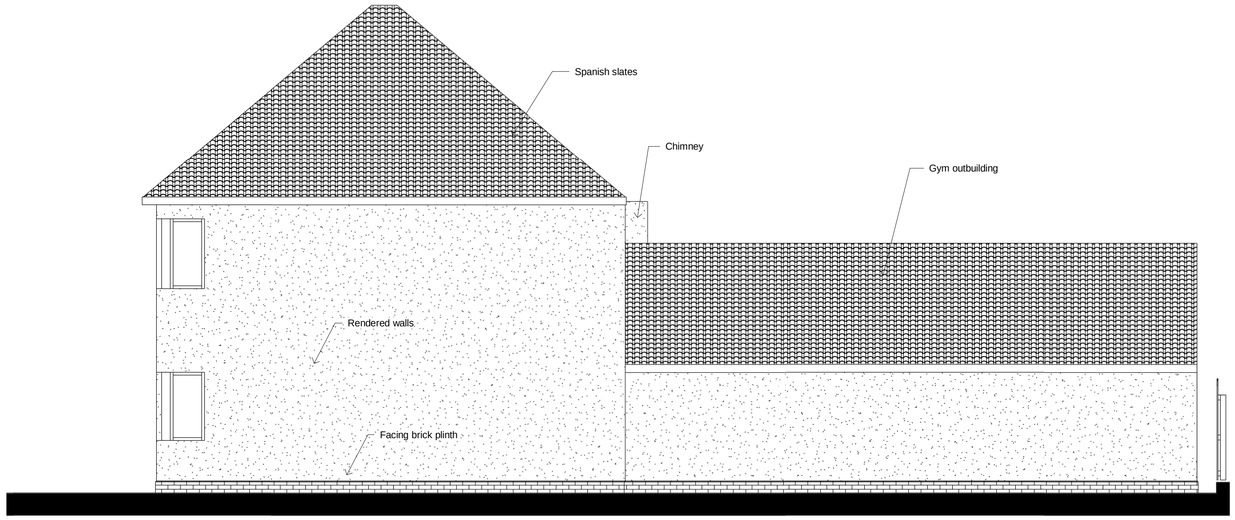

2 Side Elevation 2
1 : 50

Rev	Description	Date

CODE	SUITABILITY DESCRIPTION
STATUS	PURPOSE OF ISSUE

PROJECT
Residential Development

TITLE
Existing Elevations Sheet 2

CLIENT
Mr & Mrs Rose

DRAWN BY	CHECKED BY	DATE
Author	Checker	12/18/22

SCALE (@ A1)	PROJECT NUMBER
1 : 50	SR/2022

DRAWING NUMBER	REV
A099	

04/02/2023 19:29:31