FAO Georgina Brayford
planning services re
Thurnscoe Rd B-O-Dearne

DMBC
CORPORATE MAIL ROOM
P+T DM
NO CHQ
11 MAR 2016
Received by: CB
ORIGINAL COPY

SITE PLAN 1:500m.

* FW+SW DRAINS ARE TO BE INVESTIGATED WITH + DISCUSSED WITH LOCAL BCO ON SITE.



RETAIN EX BOUNDARY TREATMENT + SAND CEMENT RENDER TO EX BL. WK.

HOLLY BANK.

NEWHOLME.

THURNSCOE ROAD

24.

26.

28.

30.

25.


REPLACE UNTIDY SELF SET HEDGE WITH SEMI-MATURE TRADITIONAL "CARPINUS" (HORNBEAM) HEDGING.

*NOTE - EX HEDGING WAS CHOKED WITH IVY — CONSISTED OF SELF SET SYCAMORE + HAWTHORN.

2NO PARKING BAYS FOR QUARRY HOUSE 5·5m x 5·5m (TOTAL).

NEW GARAGE.

* NEW HEDGING TO BE MAINTAINED @ 1·8m WHEN MATURED *

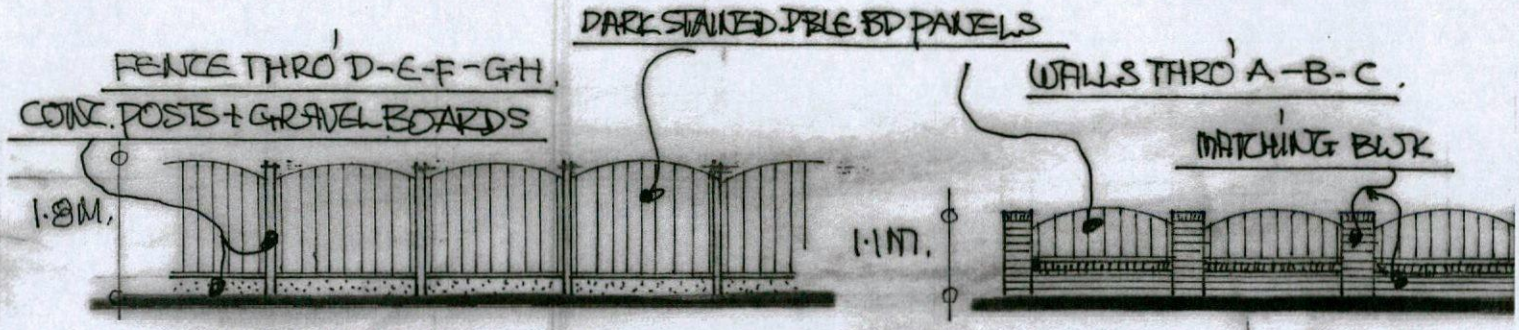

SITE PLAN 1:500m.

* FW+SW DRAINS ARE TO BE INVESTIGATED WITH + DISCUSSED WITH LOCAL BCO ON SITE.

N

RETAIN EX BOUNDARY TREATMENT + SAND CEMENT RENDER TO EX BL WK

HOLLY BANK.

NEW HOLME.

THURNSCOE ROAD

24.

26.

28.

30.

25.

REPLACE UNTIDY SELF SET HEDGE WITH SEMI-MATURE TRADITIONAL "CARPINUS" (HORNBEAM) HEDGING.

*NOTE - EX HEDGING WAS CHOKED WITH TREE IVY - CONSISTED OF SELF SET SYCAMORE + HAWTHORNE

2ND PARKING BAYS FOR QUARRY HOUSE 5.5m x 5.5m (TOTAL)

NEW GARAGE.

* NEW HEDGING TO BE MAINTAINED @ 1.8m WHEN MATURED *

DARK STAINED TREATED PANELS

FENCE THRO' D-E-F-G-H

CONC POSTS + GRAVEL BOARDS

WALLS THRO' A-B-C

MATCHING BLK

1.8M

1.1M