



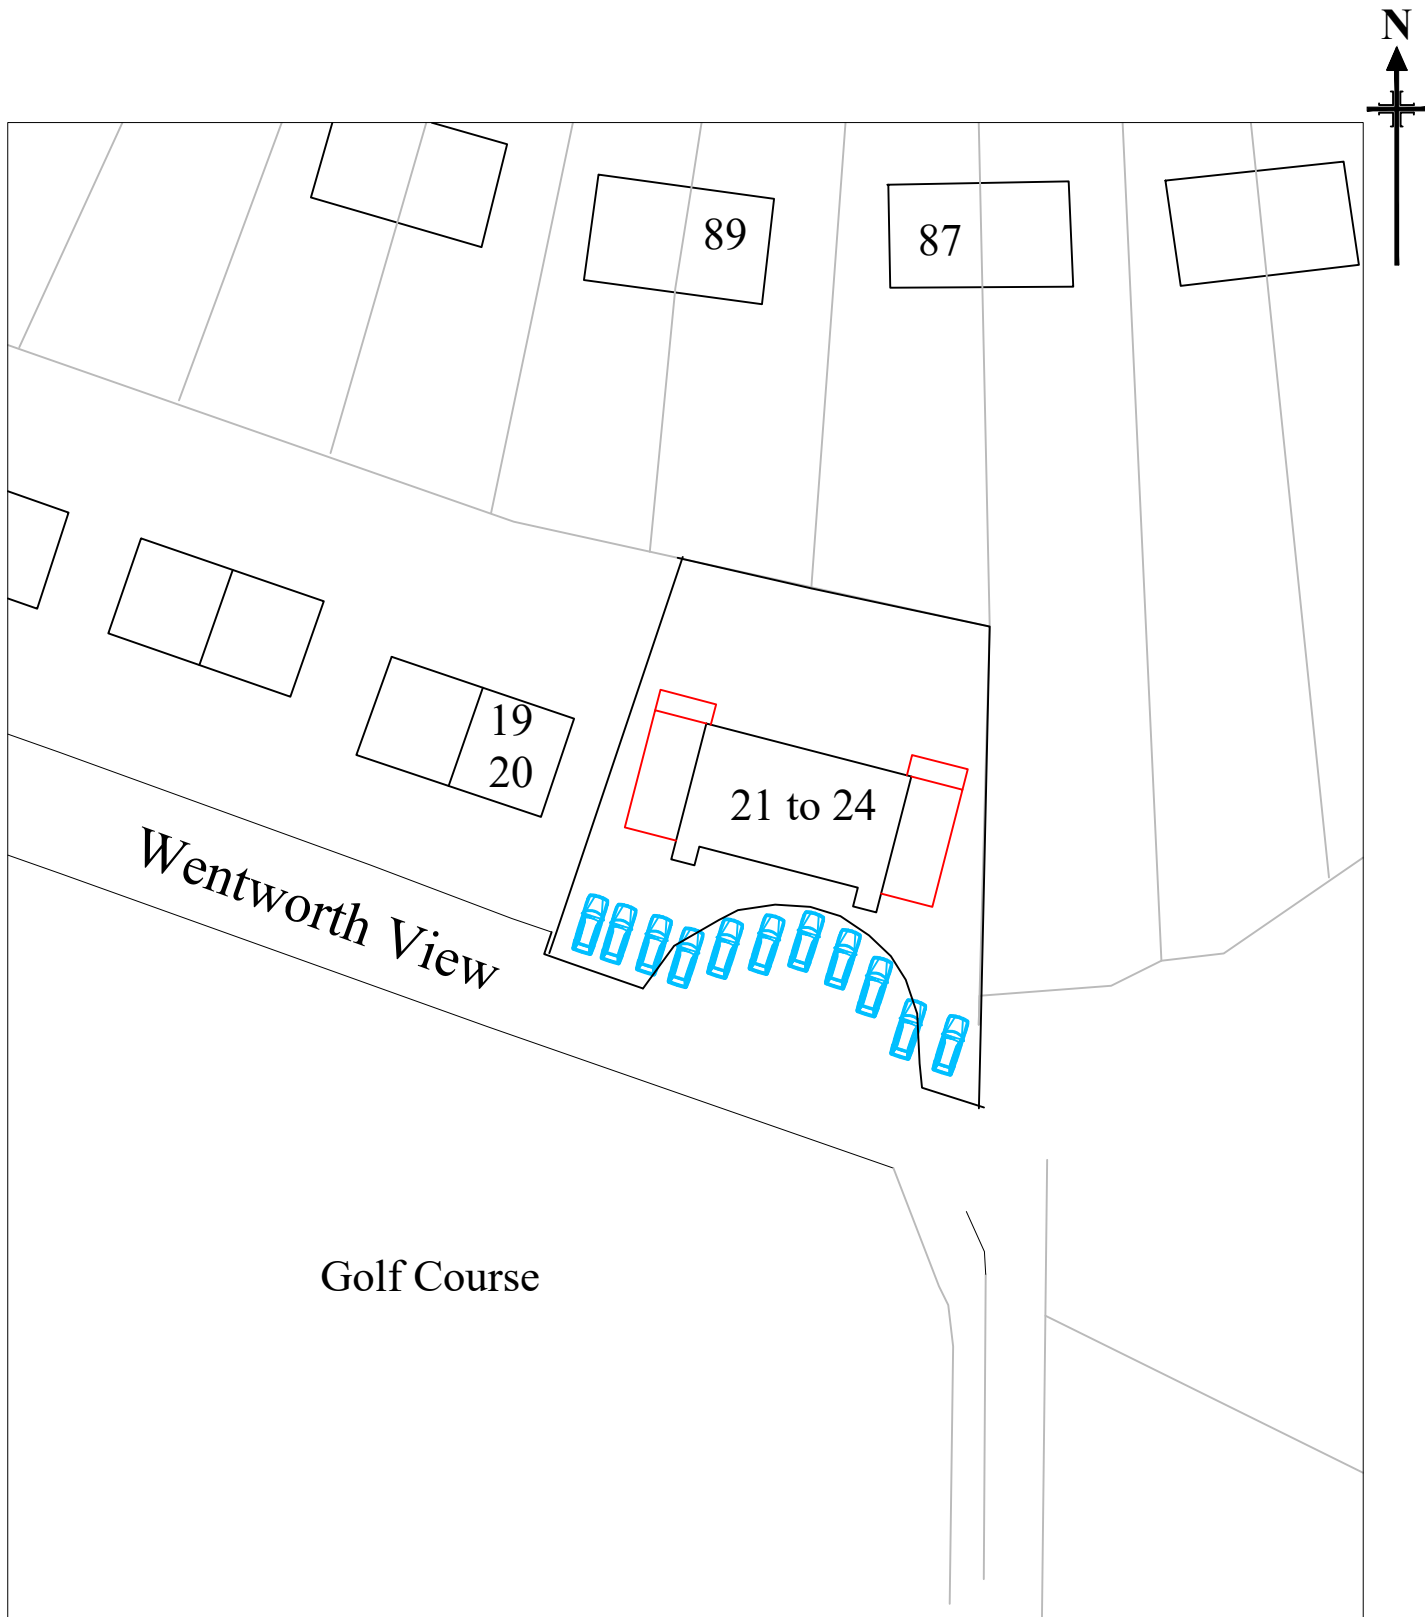

Graphic Scale in Metres 1/500

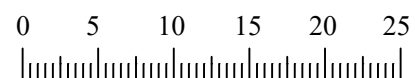

No critical measurements should be scaled from these drawings.
 The Builder or Contractor should take actual site measurements for verification.
 The ownership of the site as indicated by a red line has been provided by the client

Block Plan

Land at 21/24 Wentworth View

Wombwell, Barnsley, S73 0LA

Scale

1:500

When plotted A4

Plan Ref

Smith-P-BL1

Date 03/01/2020