
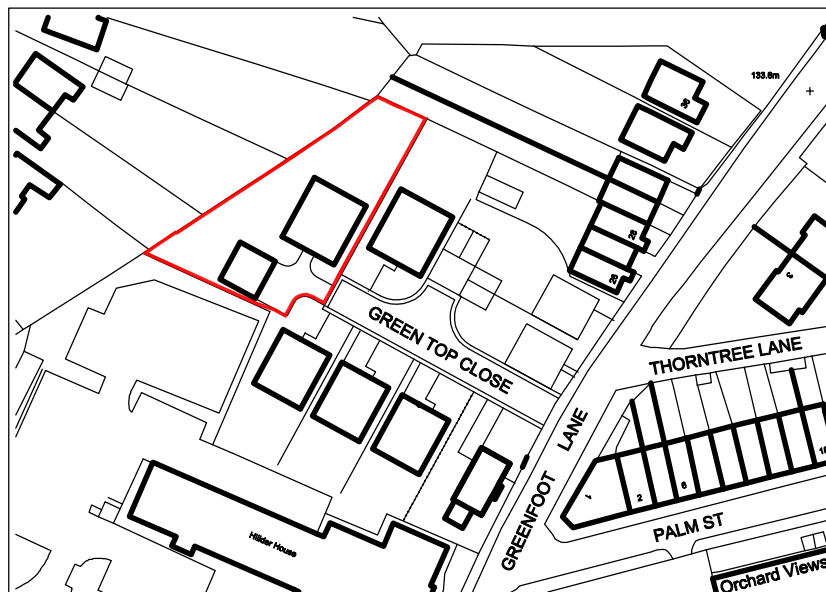


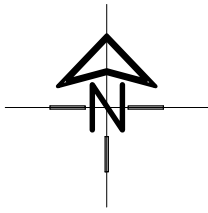

LOCATION PLAN

PROJECT: PROPOSED SUMMER HOUSE		DATE: 23-10-20	
DRAWING TITLE: LOCATION PLAN		CLIENT: MR S.DAINTY	
ADDRESS: 4 GREEN TOP CLOSE, BARNSELEY, S75 2SZ		DWG No. 2020-10-18	SCALE 1:1250
			REV 0

SCALE 1:1250