

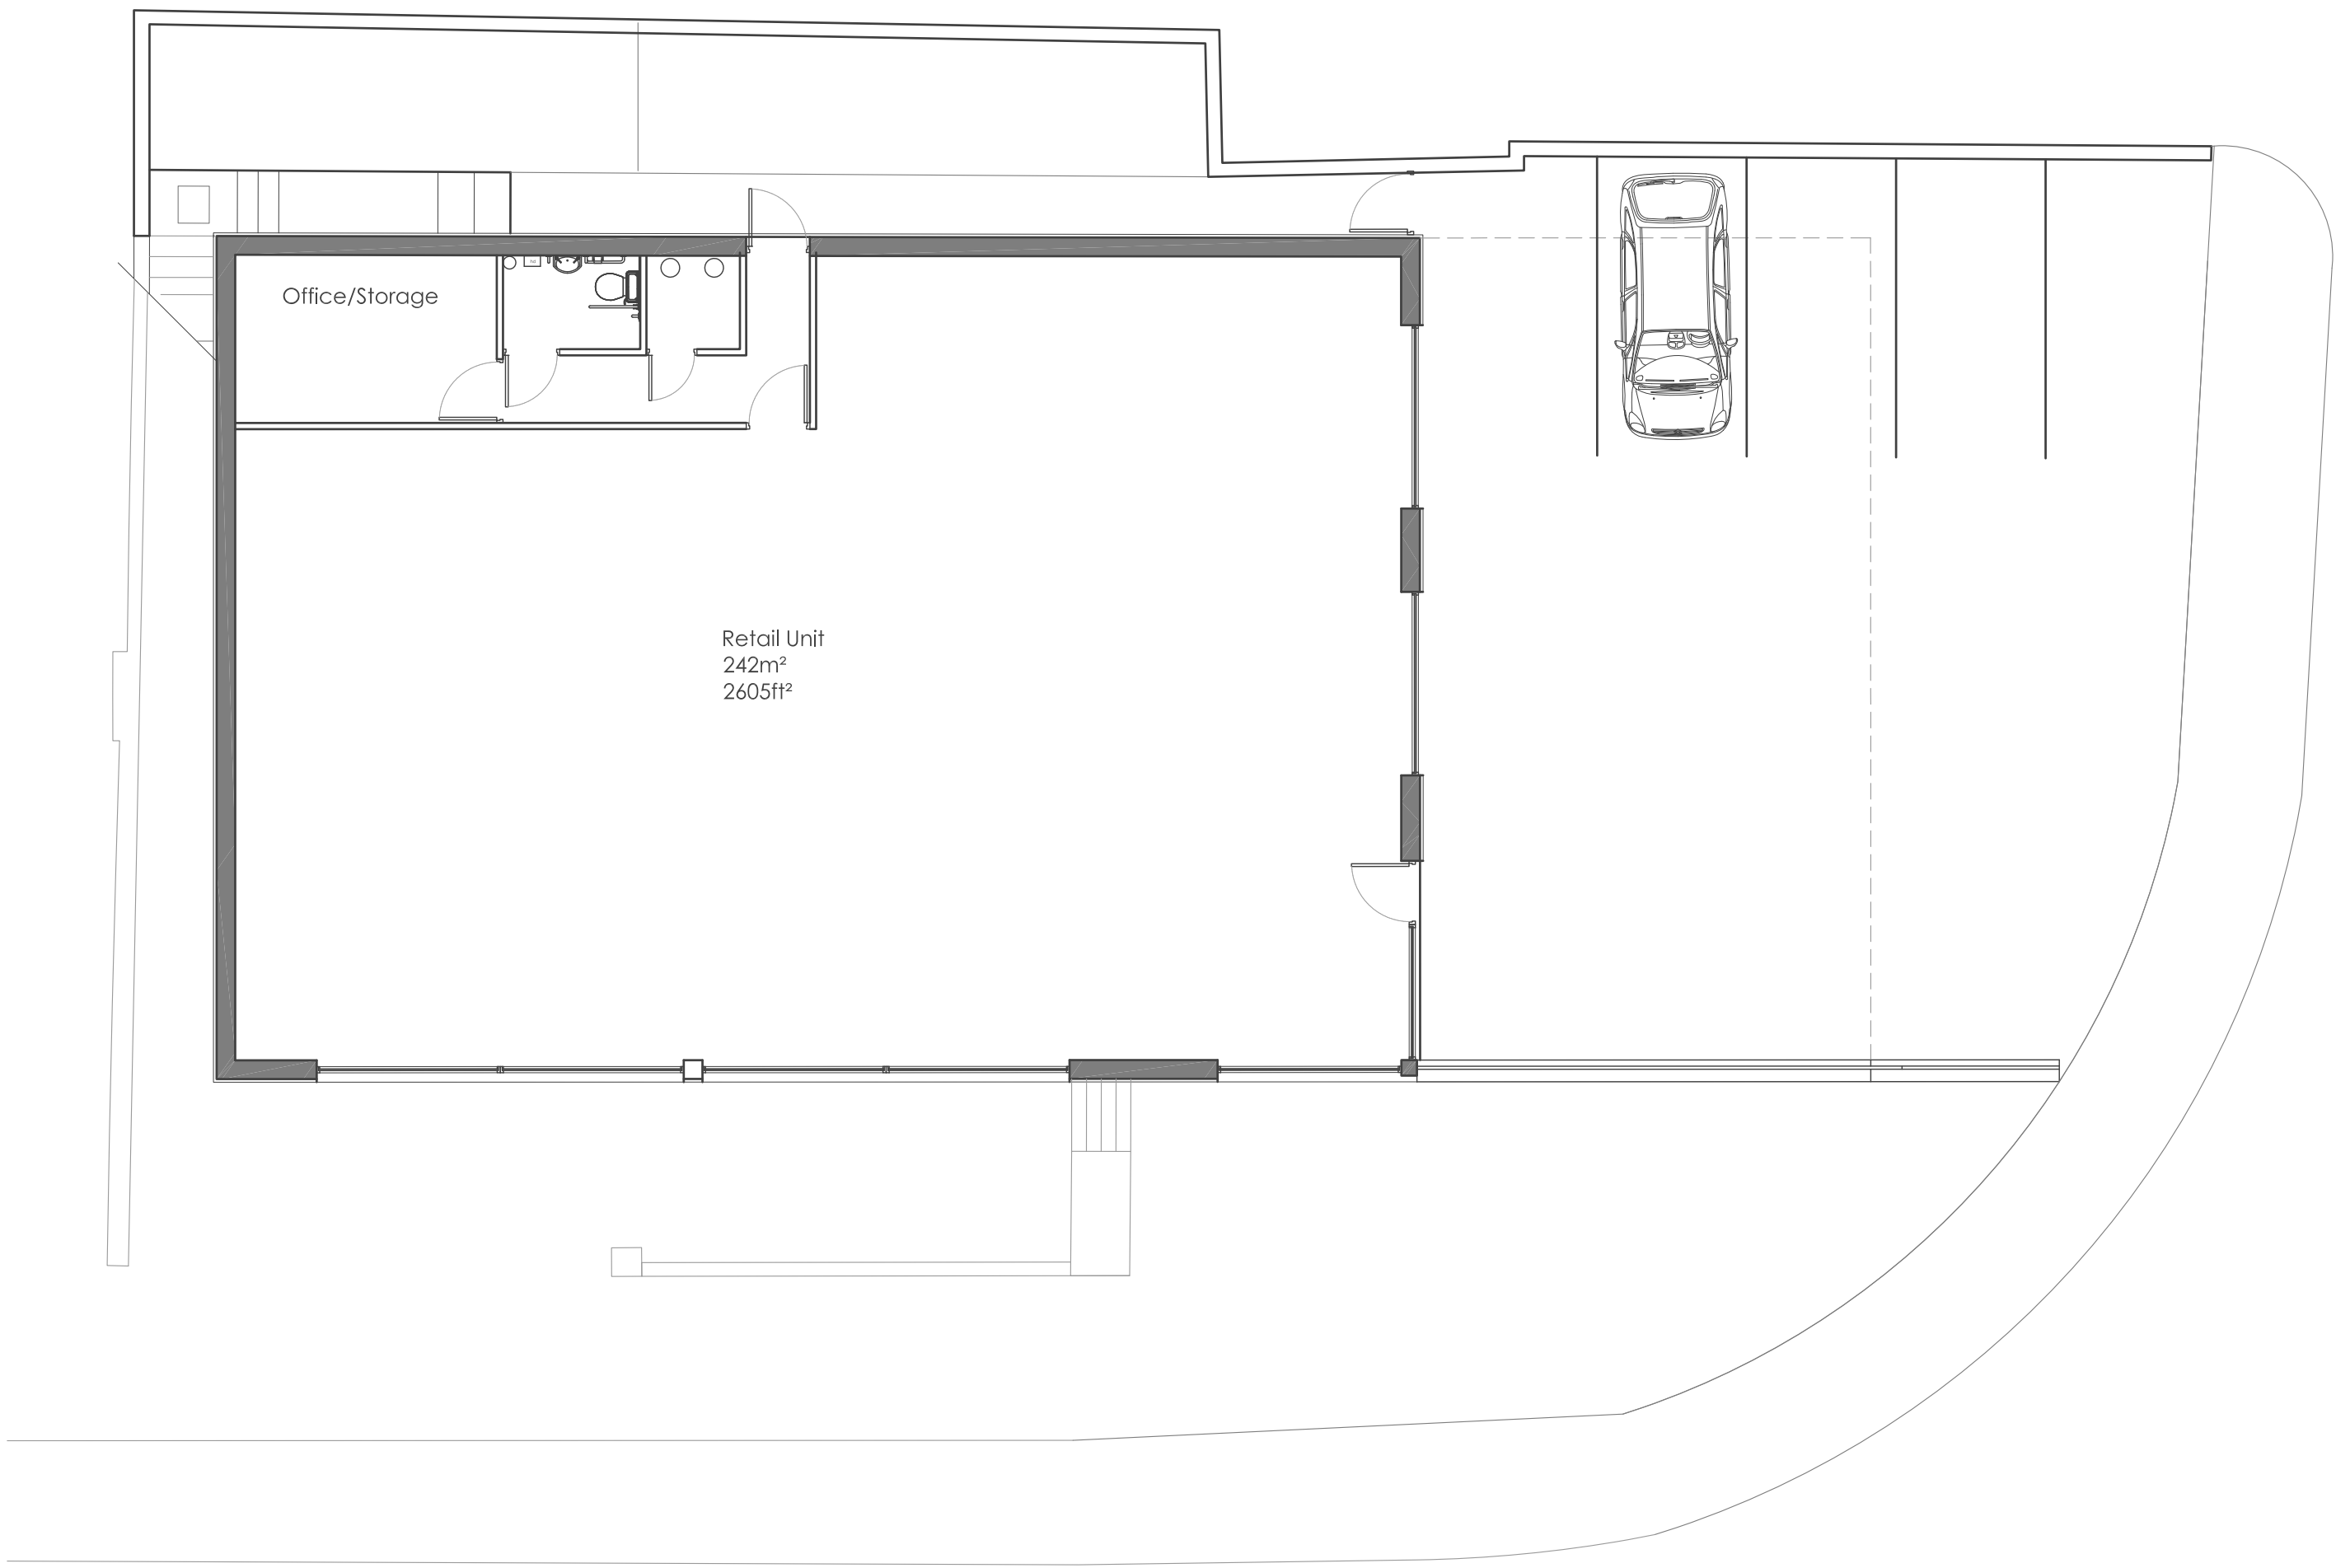


Notes

Jennings Design Associates take no responsibility for any dimensions obtained by scaling from this drawing. If no dimension is shown the recipient must ascertain the dimension specifically from the Architect or by site measurement. Supplying this drawing in digital form is solely for convenience and no reliance may be placed on digital data. All data must be checked against hard copy. Dimensions must be checked on site. Any discrepancies must be reported to the Architect immediately. This drawing is copyright of Jennings Design Associates

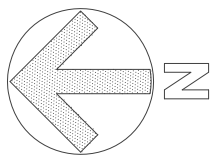

Proposed Upper Ground Floor 1:100

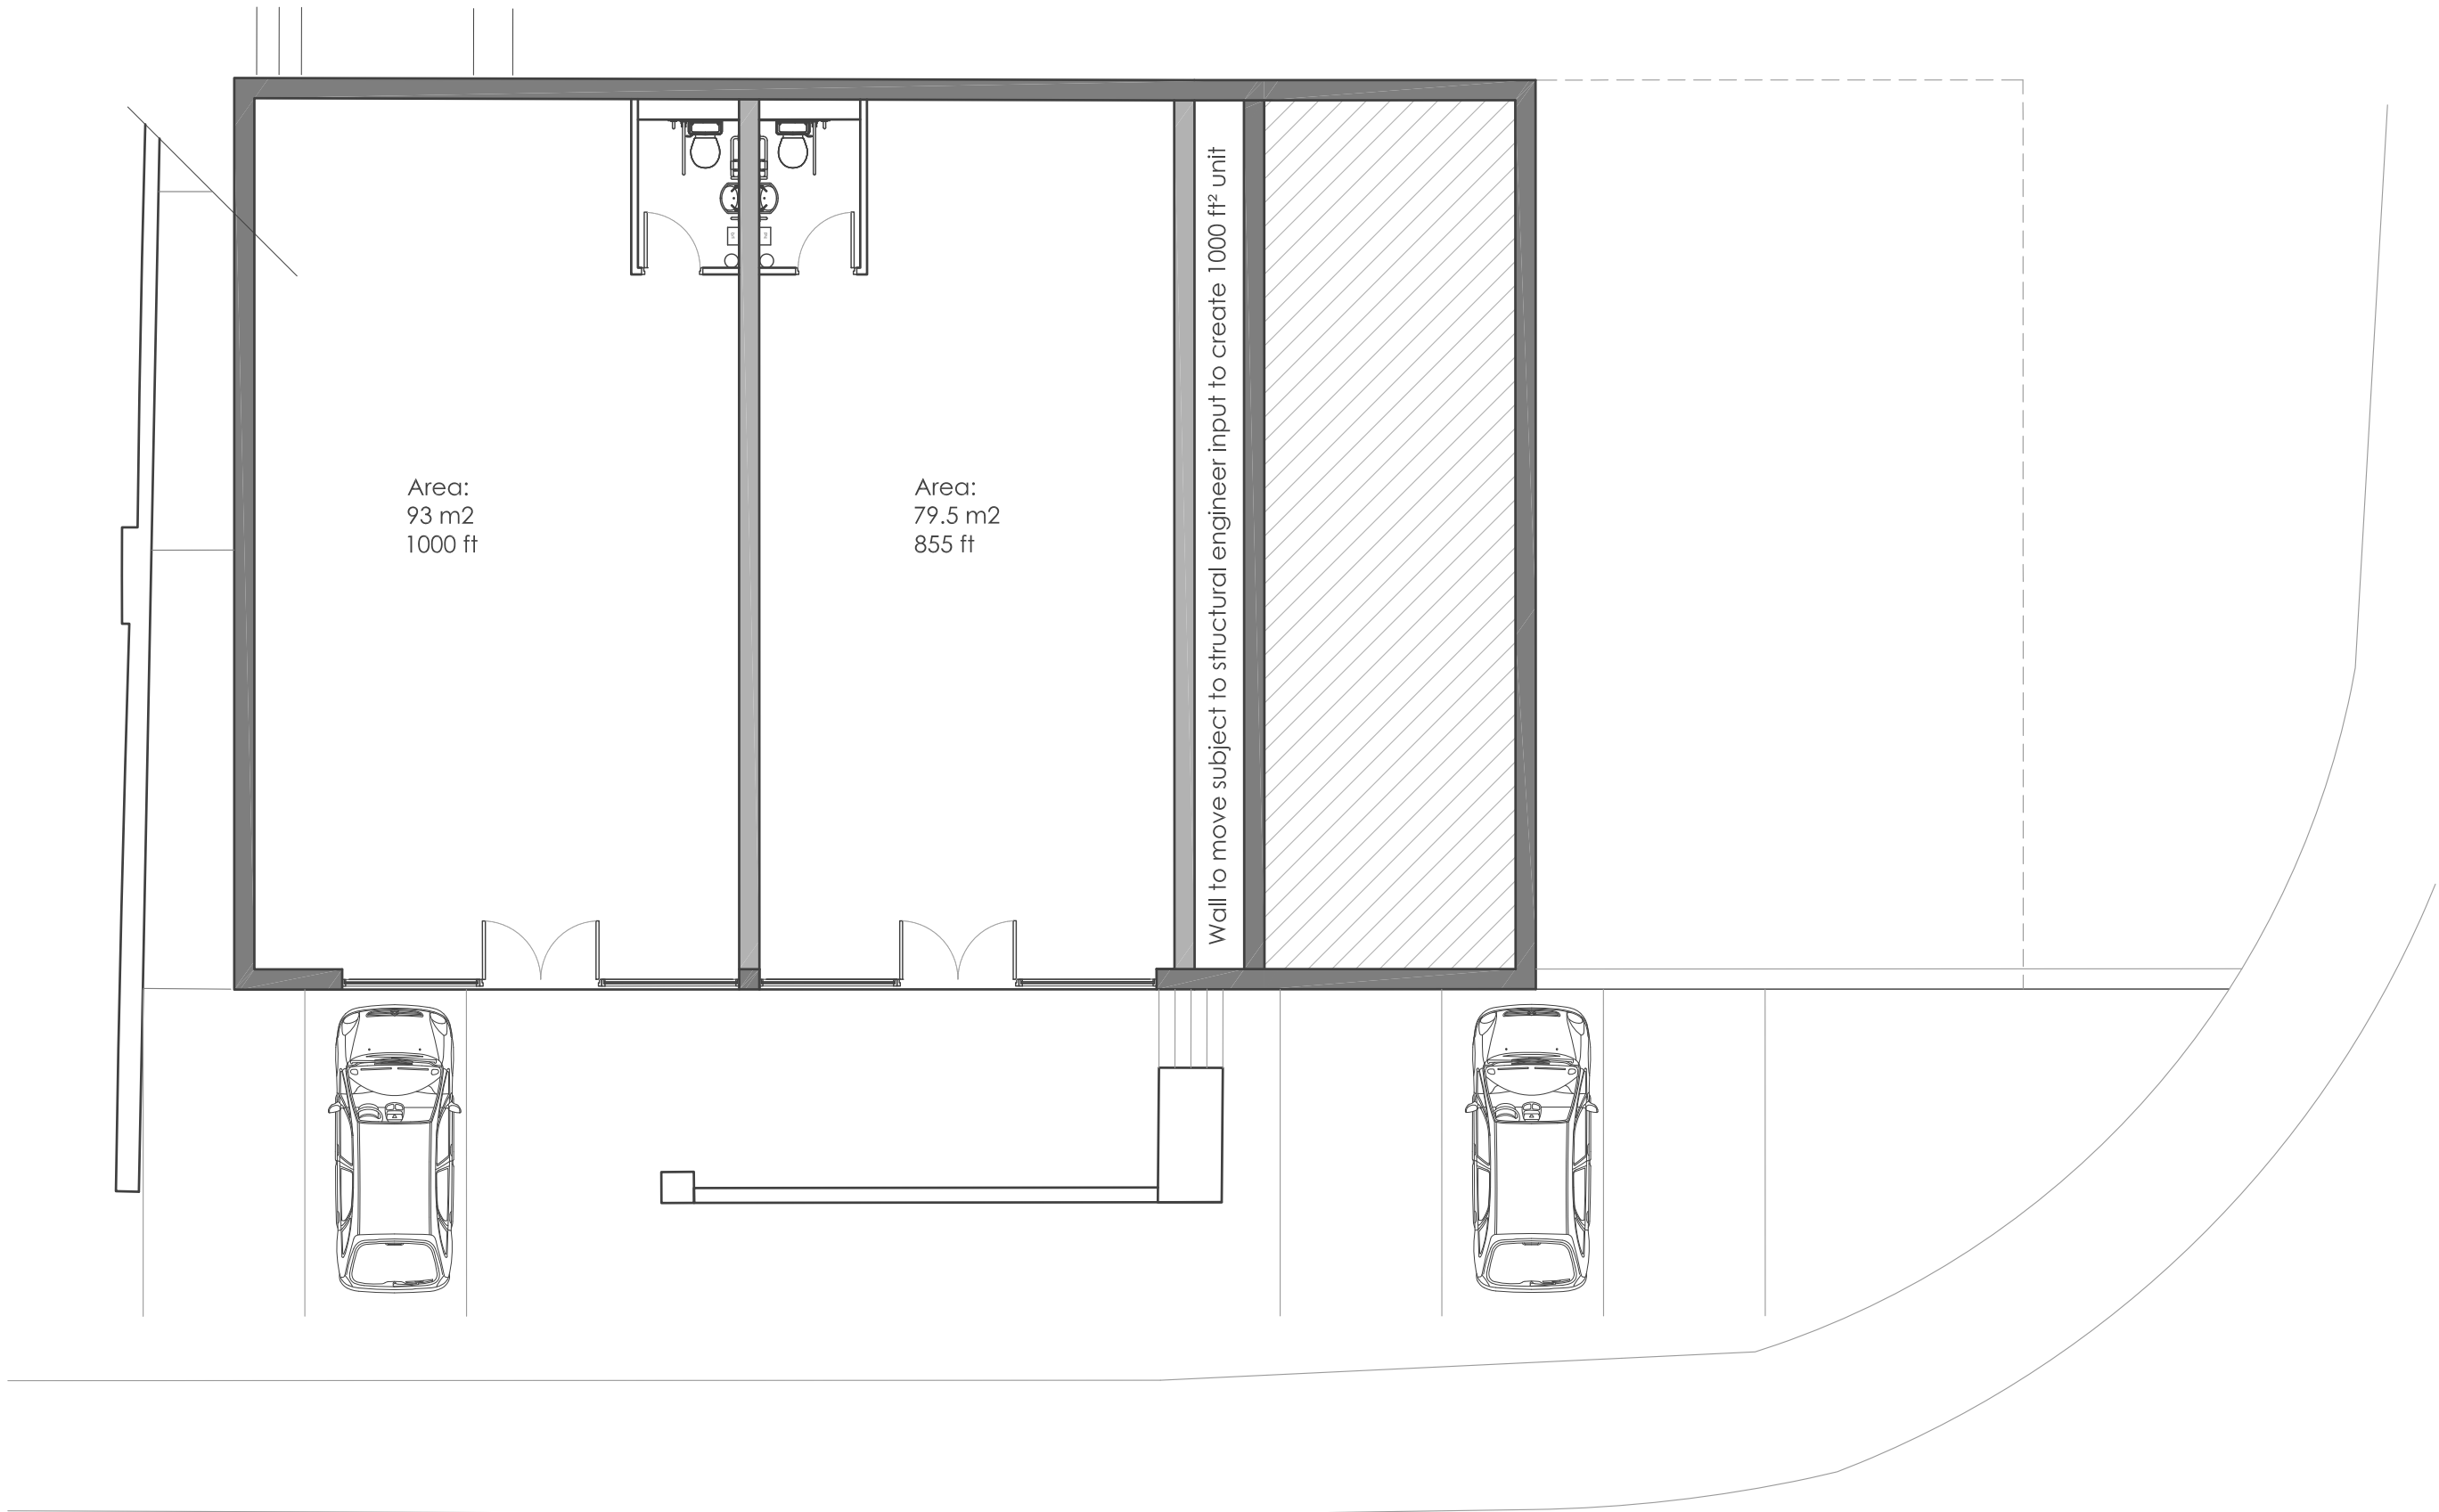

Proposed Lower Ground Floor 1:100

Rev	Description	Date	By

Jennings Design Associates
Architects

C	Concept	G	Tender
D	Planning	J	Construction
E	Building Regs	L	As Built
F	Production	Sk	Sketch

Architects	Designers	Project Managers
The Warehouse, Saxon Street, Denton, Manchester M34 3DS		
T: 0161 336 5011 F: 0161 320 0512 E: jda@jda-architects.com		
Client:	Condle, Fairhurst	
Project:	Upper New Street, Barnsley	
Scale:	1:100	1:100
1st original date	A1	03.03.16
Date:	03.03.16	CM
Drawn by:	BJ	Checked By:

Job Number	Description	Rev
904	A 004 Prop. Plans Retail	



Scale 1:100

Z:\904 - Upper New Street - Barnsley - Condle - Fairhurst\Drawings\Live\Plans\904_A004_Proposed Plan - Retail.dwg