job number	drawing number	revision
1300	02	/

Notes


Copyright in this drawing remains the property of Mapmatic Ltd.

Do not scale this drawing.

Work to figured dimensions only.

Contractors and consultants are to advise Mapmatic Ltd of any discrepancies.

All steelwork sizes indicated on these drawings are to be confirmed by Structural Engineer before works commence.

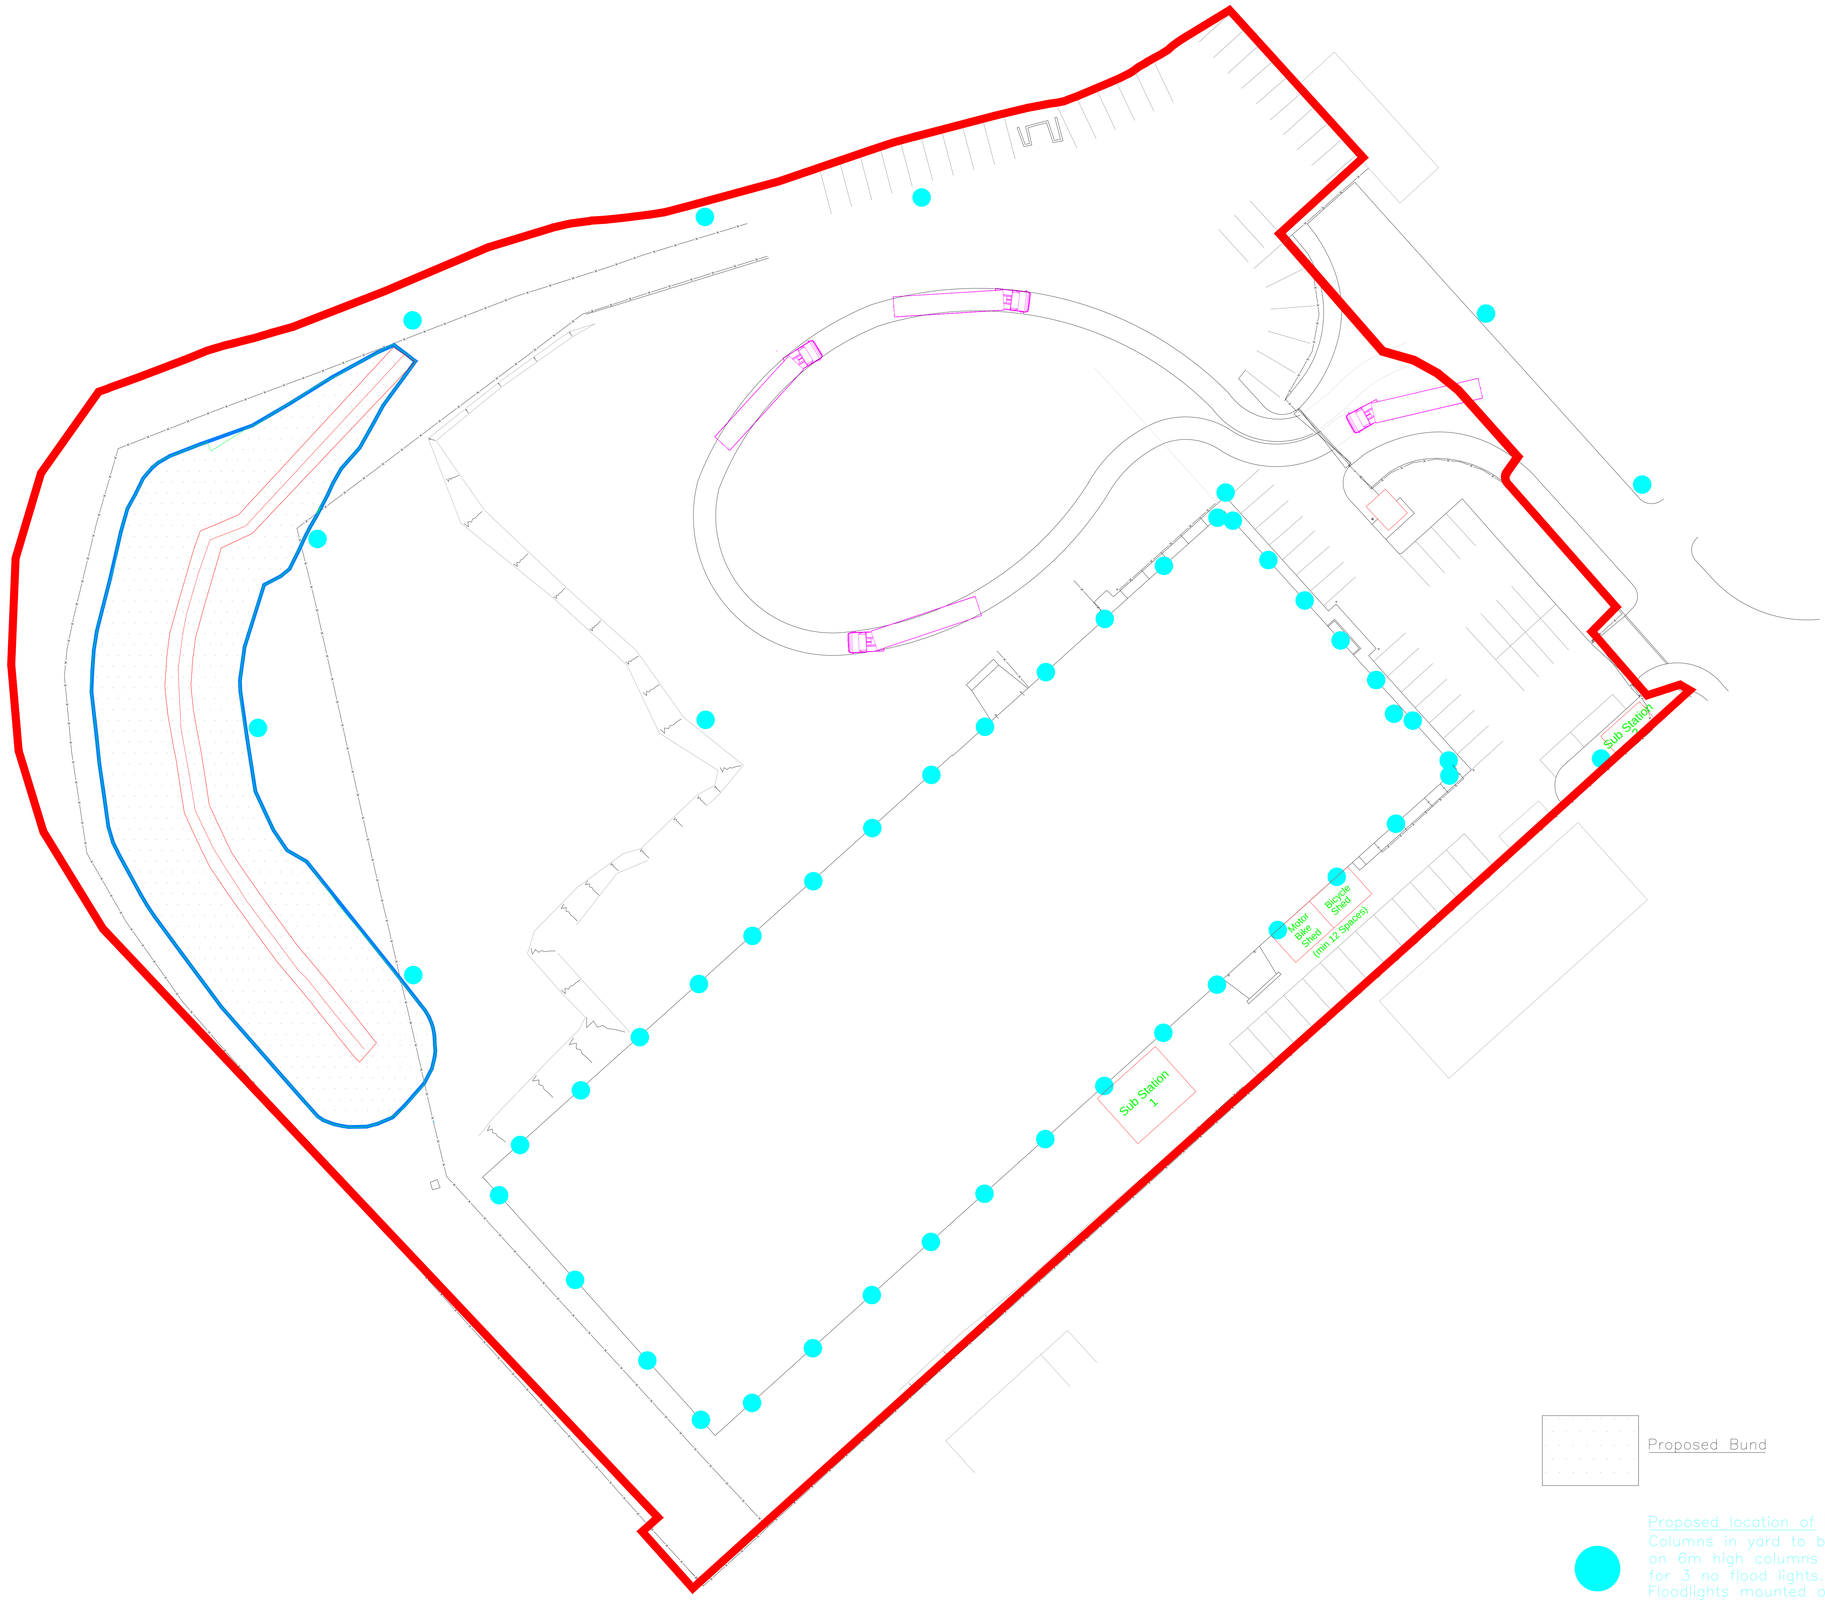

Proposed Bund

Proposed location of lights
Columns in yard to be mounted on 6m high columns with support for 3 no flood lights.
Floodlights mounted on building to be 4m above ground level.

NAYLOR
Made in the UK
Excellent Construction Products

PLANNING

revision	date	chckd
-	-	-

client
Naylor Industries plc
Clough Green
Cawthorne
Barnsley, S75 4AD

project
Naylor
Valley Road, Wombwell

drawing
Proposed Site Layout

scale	date
1:250 @ A0	February 2015

job number	drawing number	revision
1300	02_250_REV4	4