




LOWER GROUND FLOOR PLAN

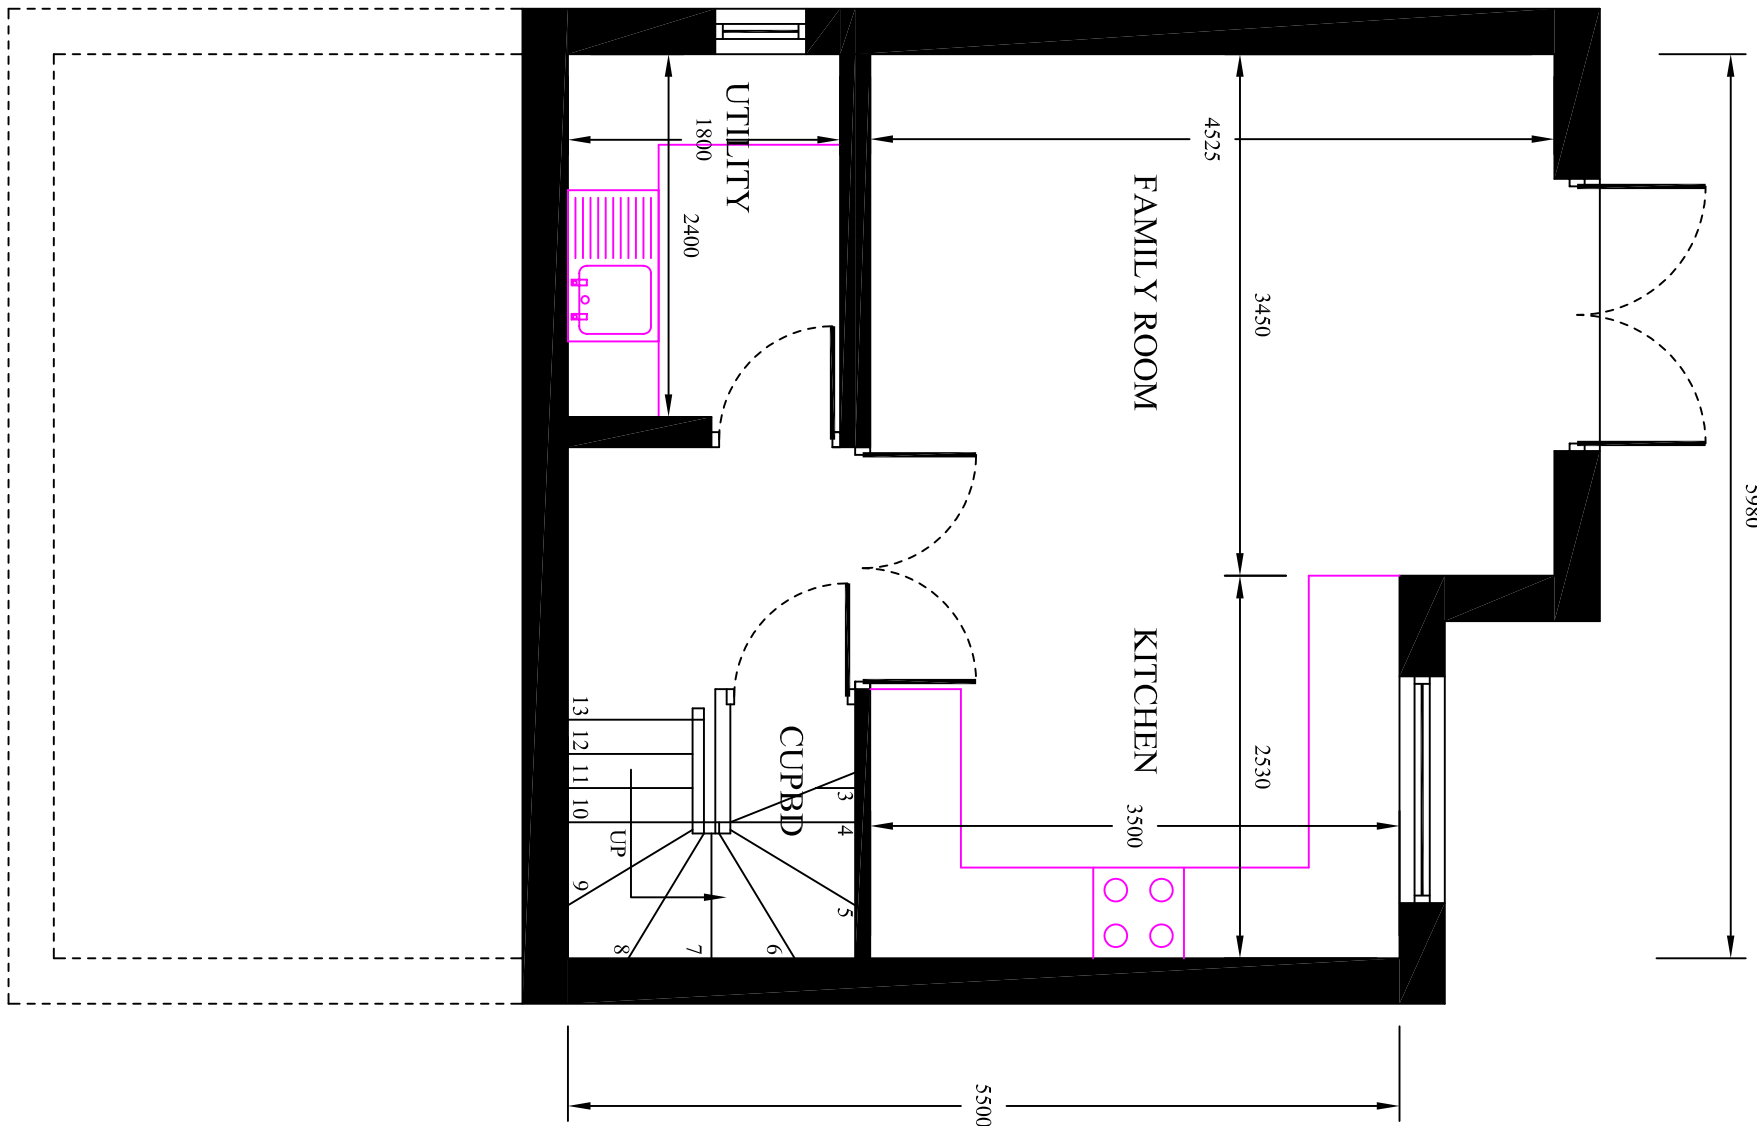


GROUND FLOOR PLAN

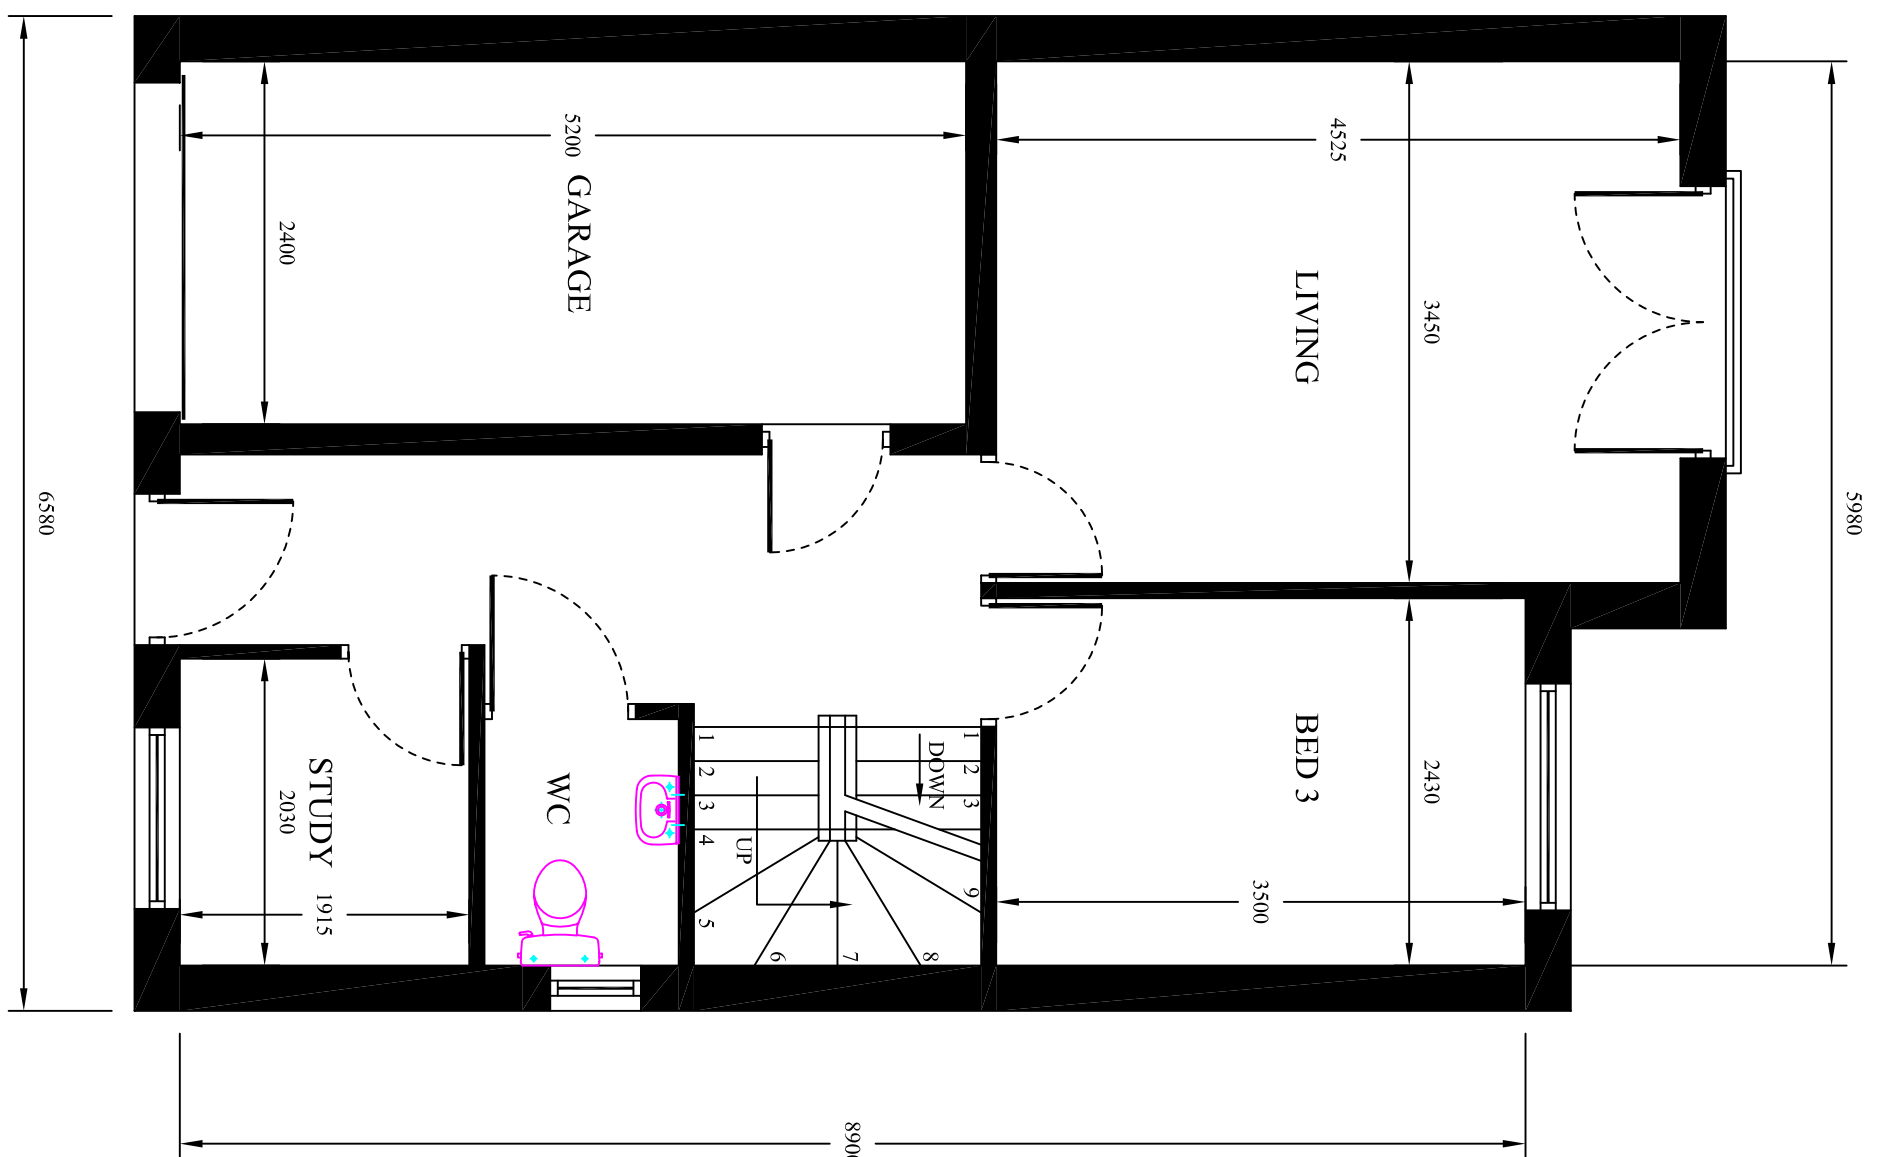


FIRST FLOOR PLAN

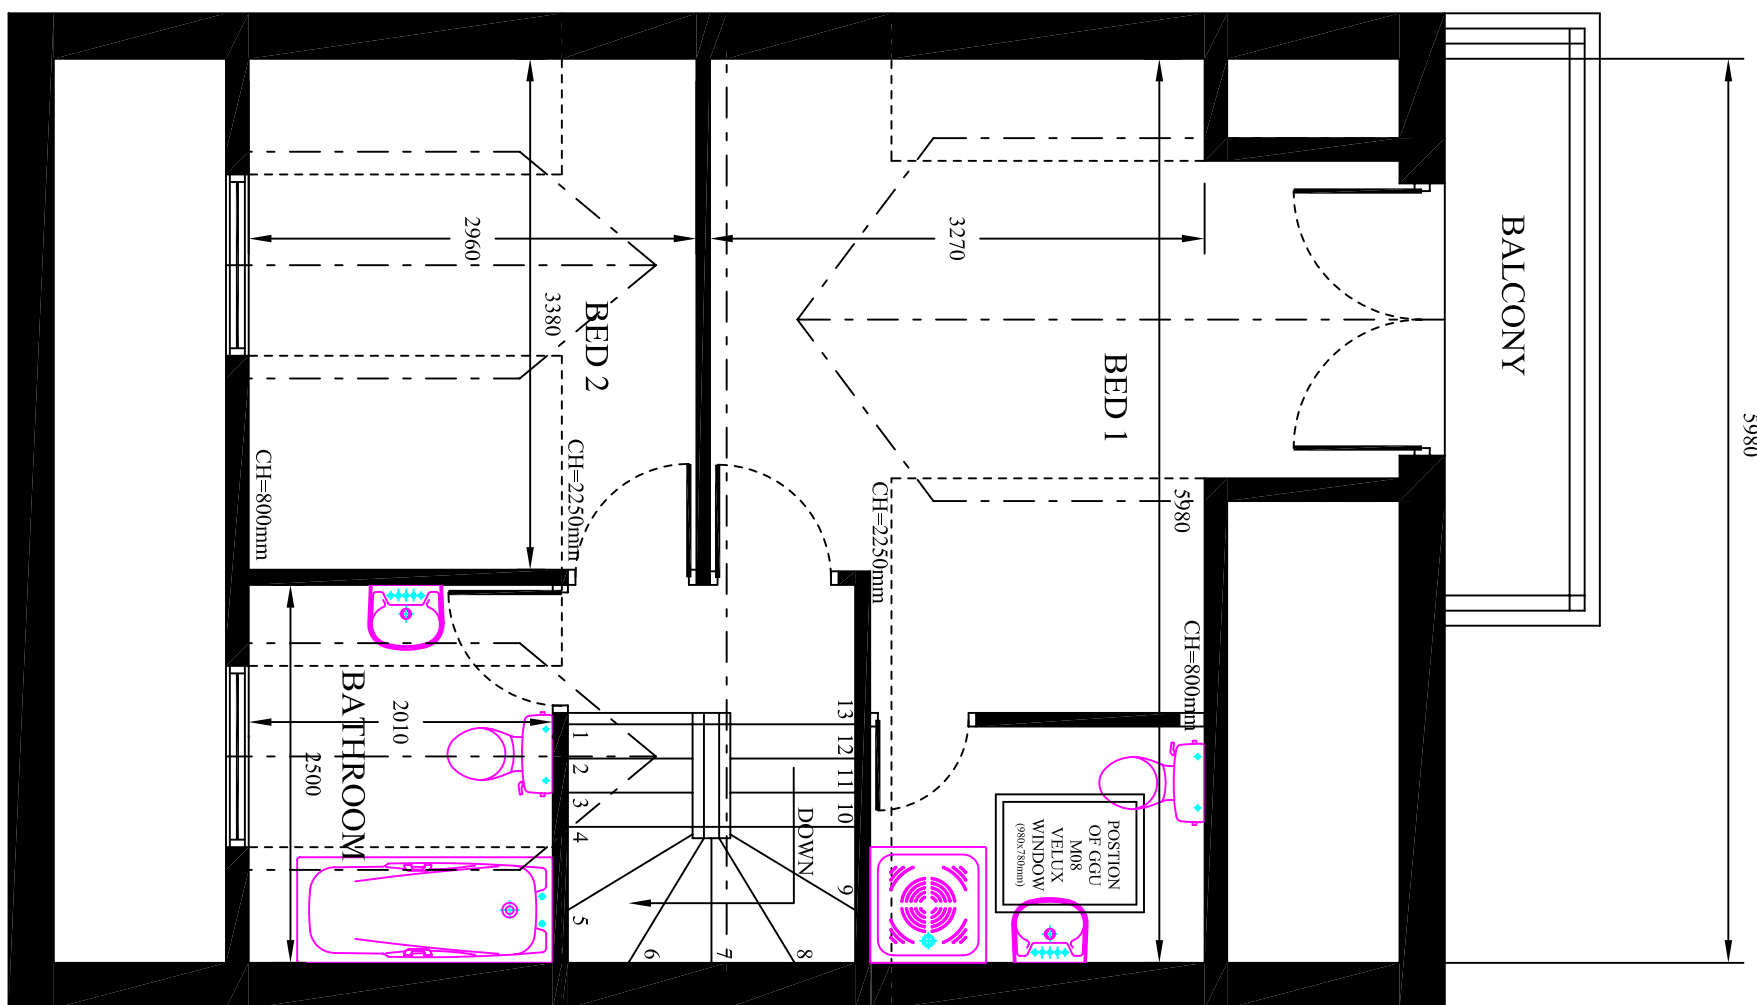


REAR ELEVATION (NORTH)

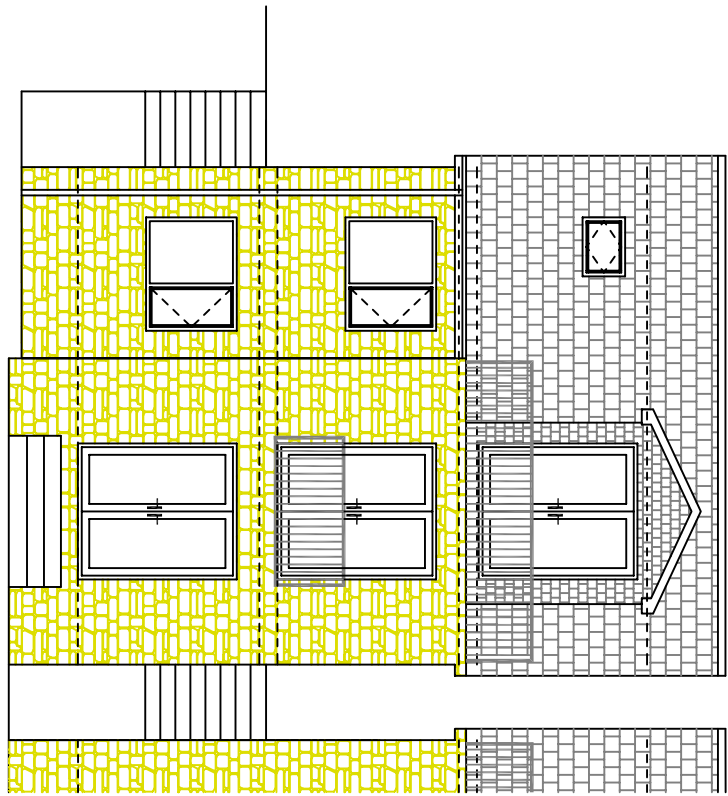


SIDE ELEVATION (WEST)

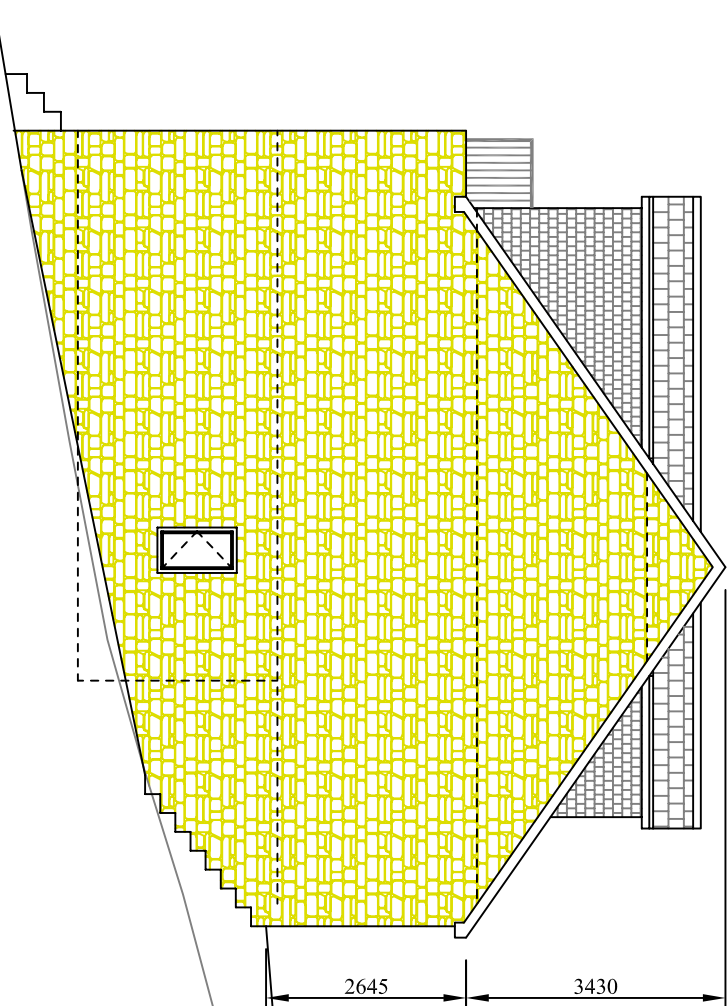

FRONT ELEVATION (SOUTH)

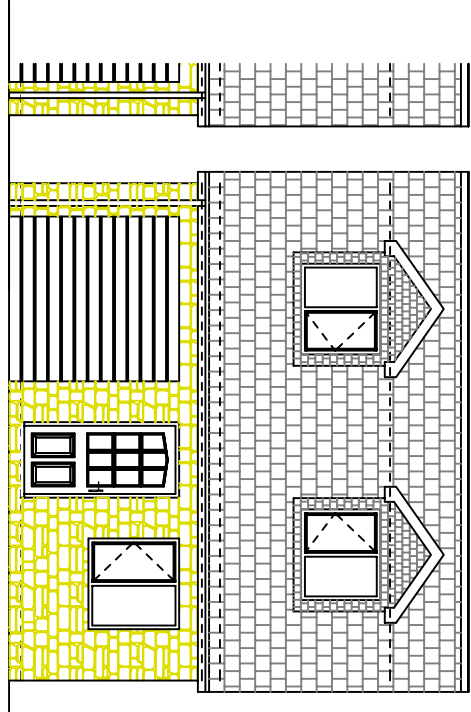


SIDE ELEVATION (EAST)

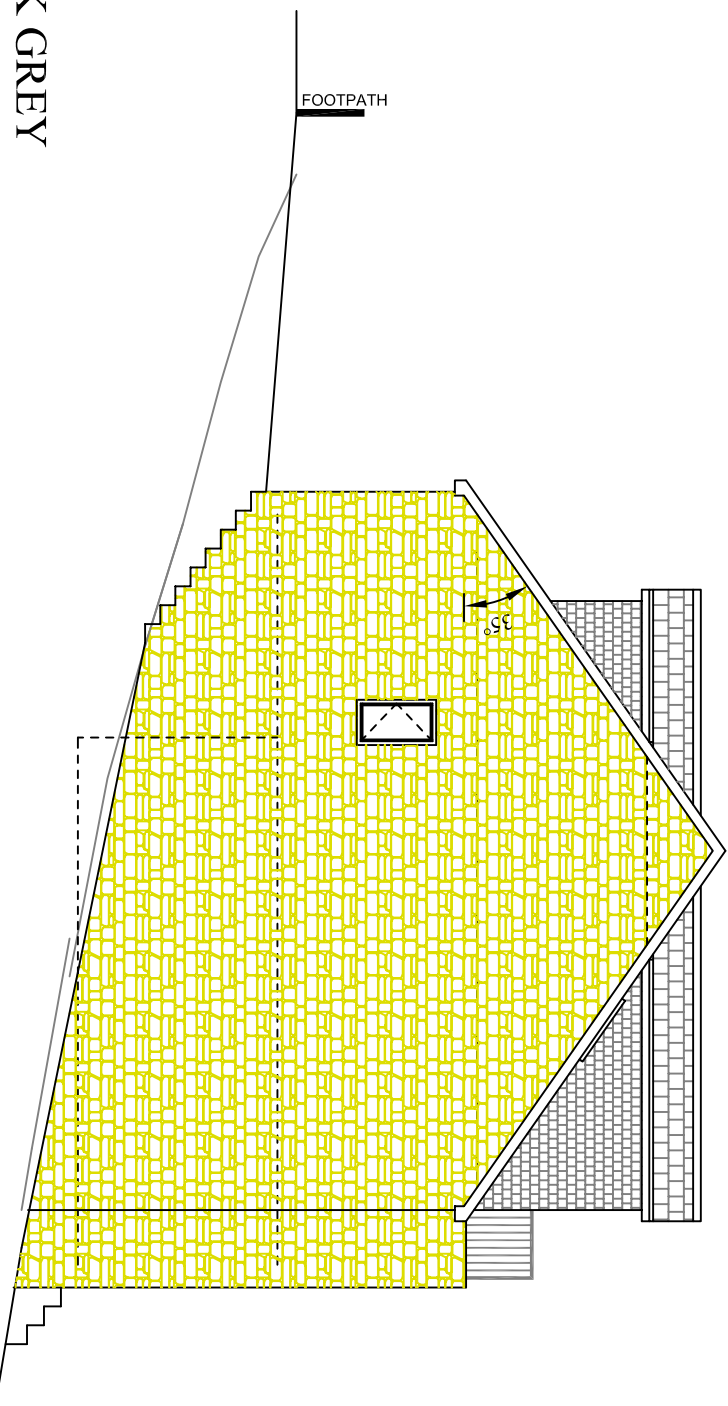

- ROOF TILES TO BE MARLEY MODERN IN DARK GREY
- WALLS TO BE BRADSTONE (OR SIMILAR APPROVED)
- WINDOWS, DOORS, FASCIA AND GUTTERING TO BE WHITE U.P.V.C.

SITE PLAN  
(SCALE:- 1:500)

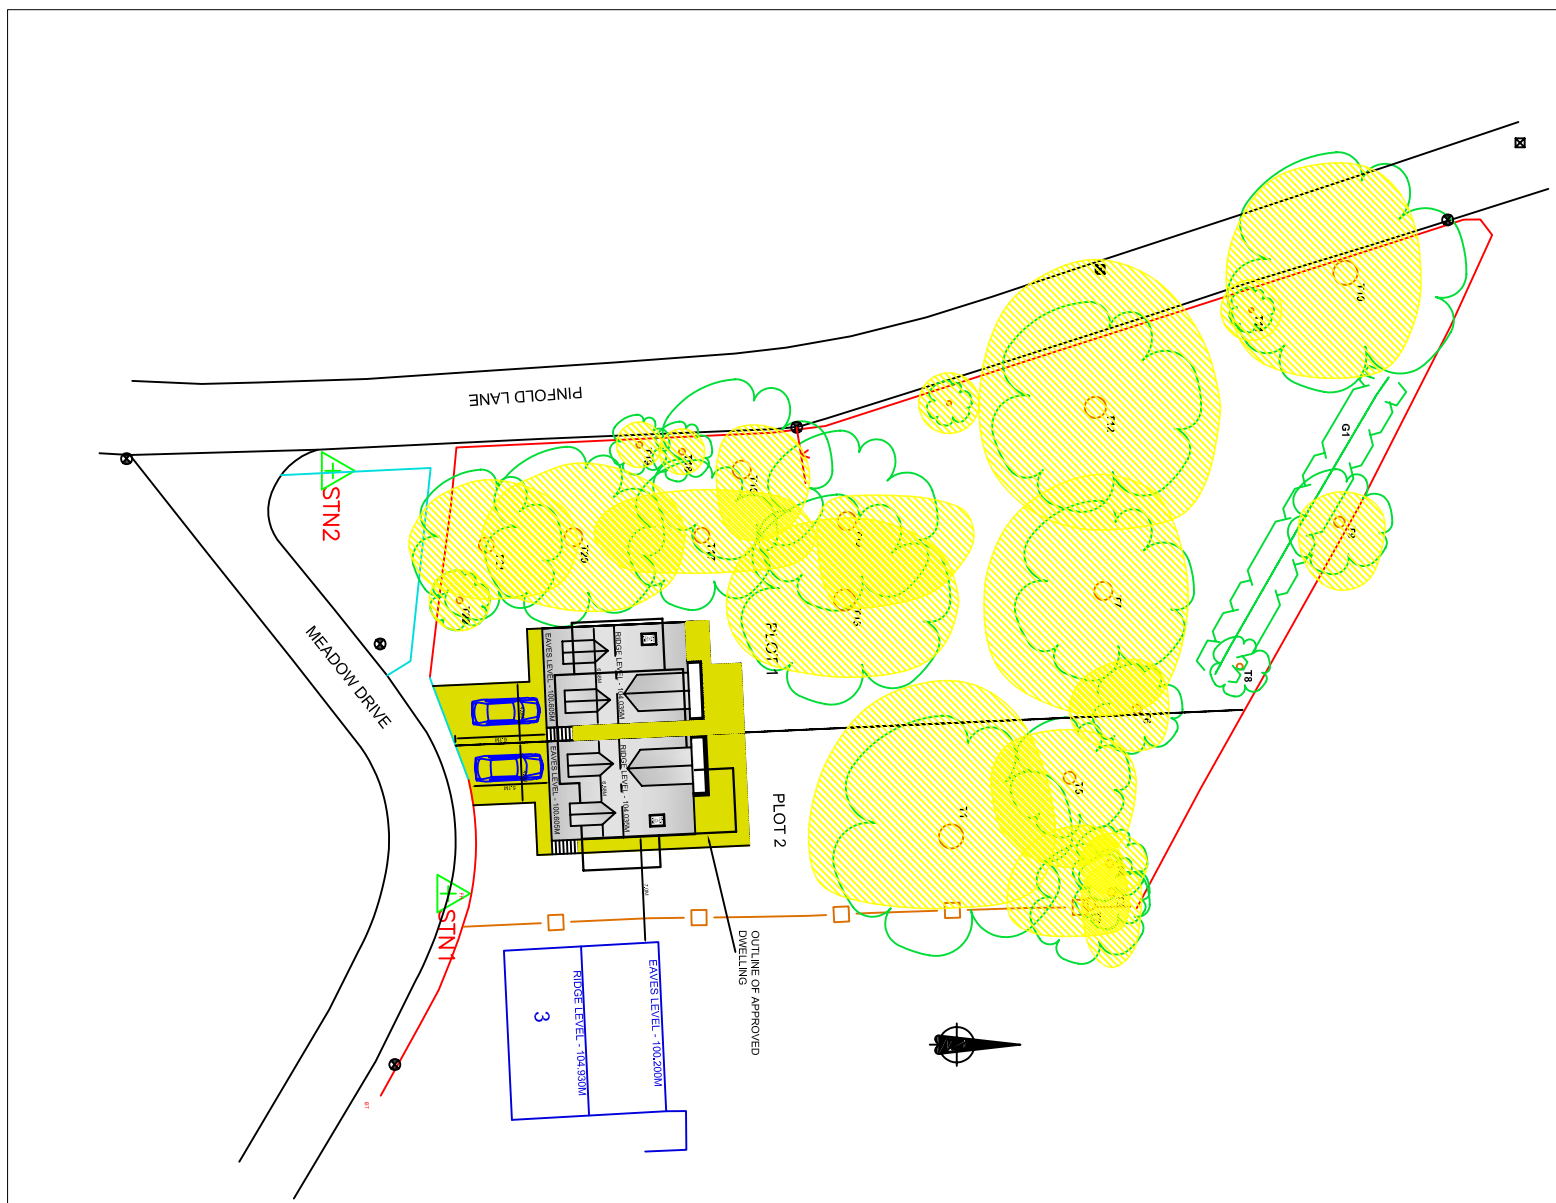

DRAWING 1 of 1

PROPOSED DORMER HOUSE

FOR: MT. GARY DRURY

AT  
PLOT 2, MEADOW DRIVE,  
DARFIELD, BARNSLEY

SCALE:- 1:50 & 1:100      DATE:- NOV 2008