
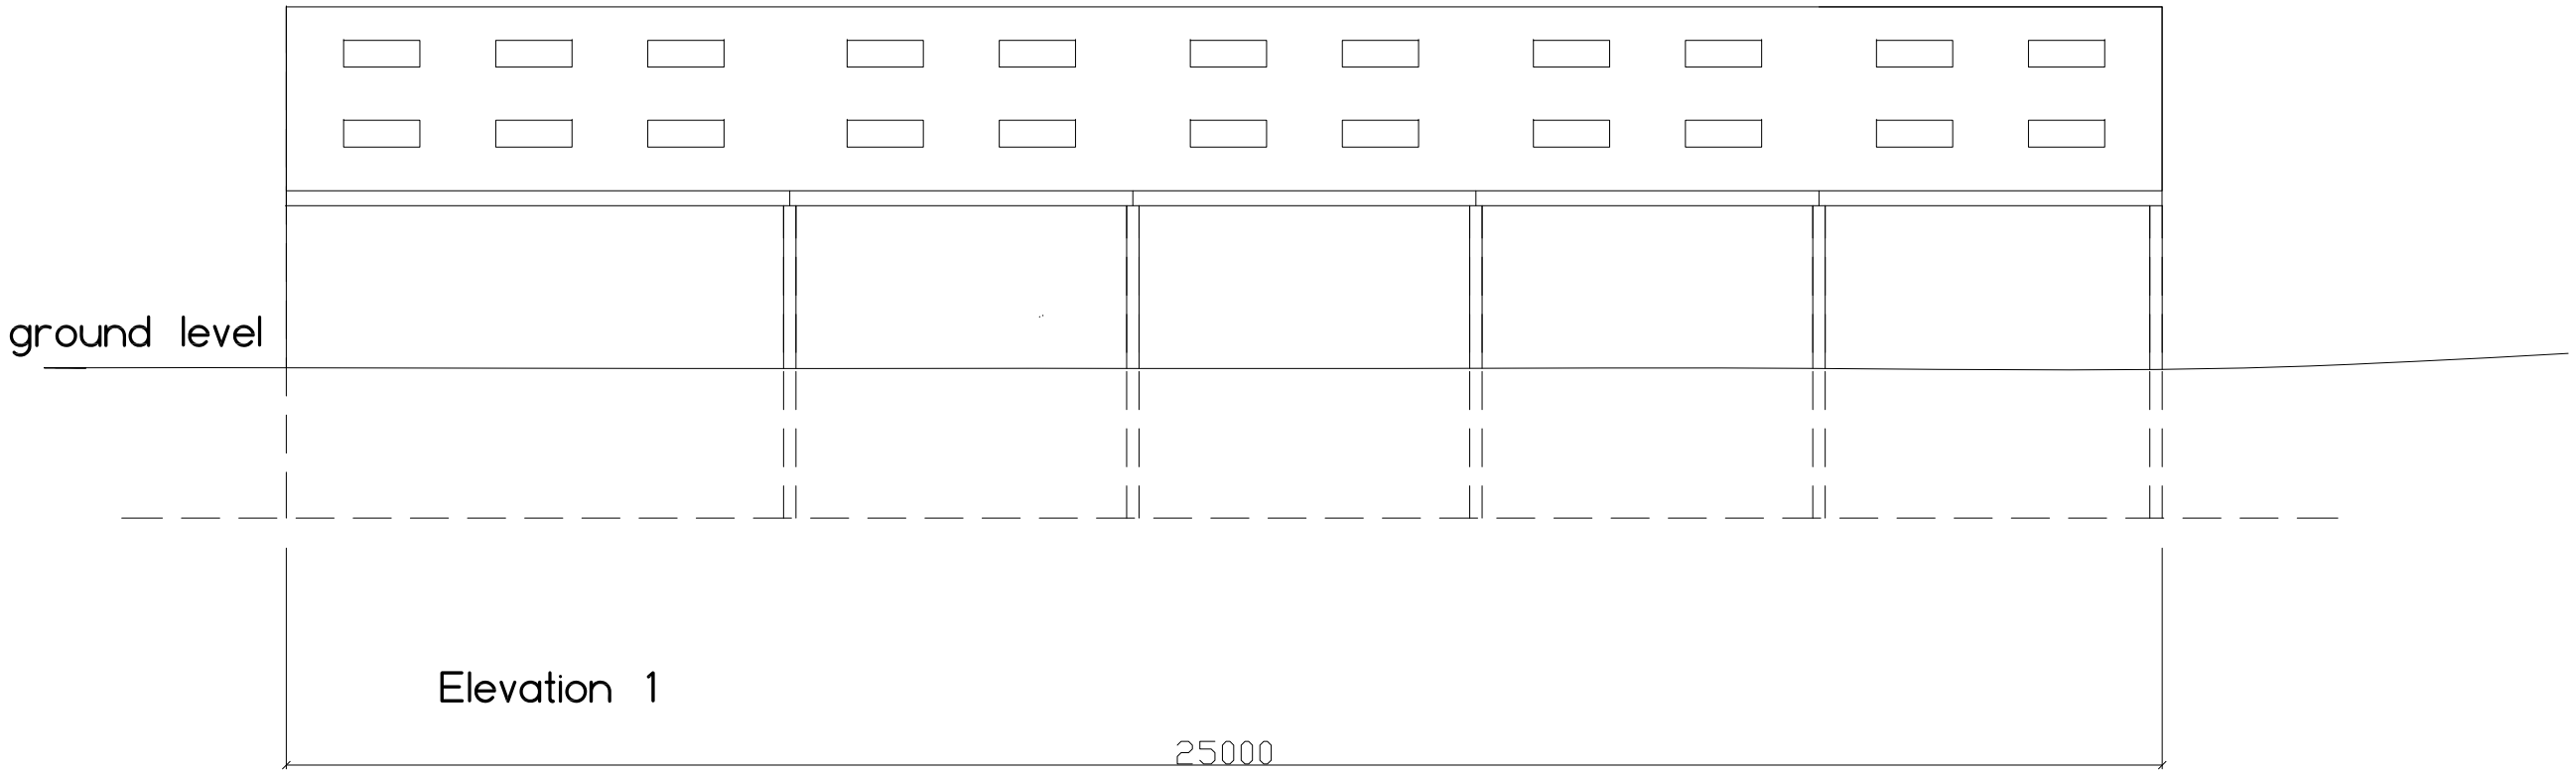



Elevation 1

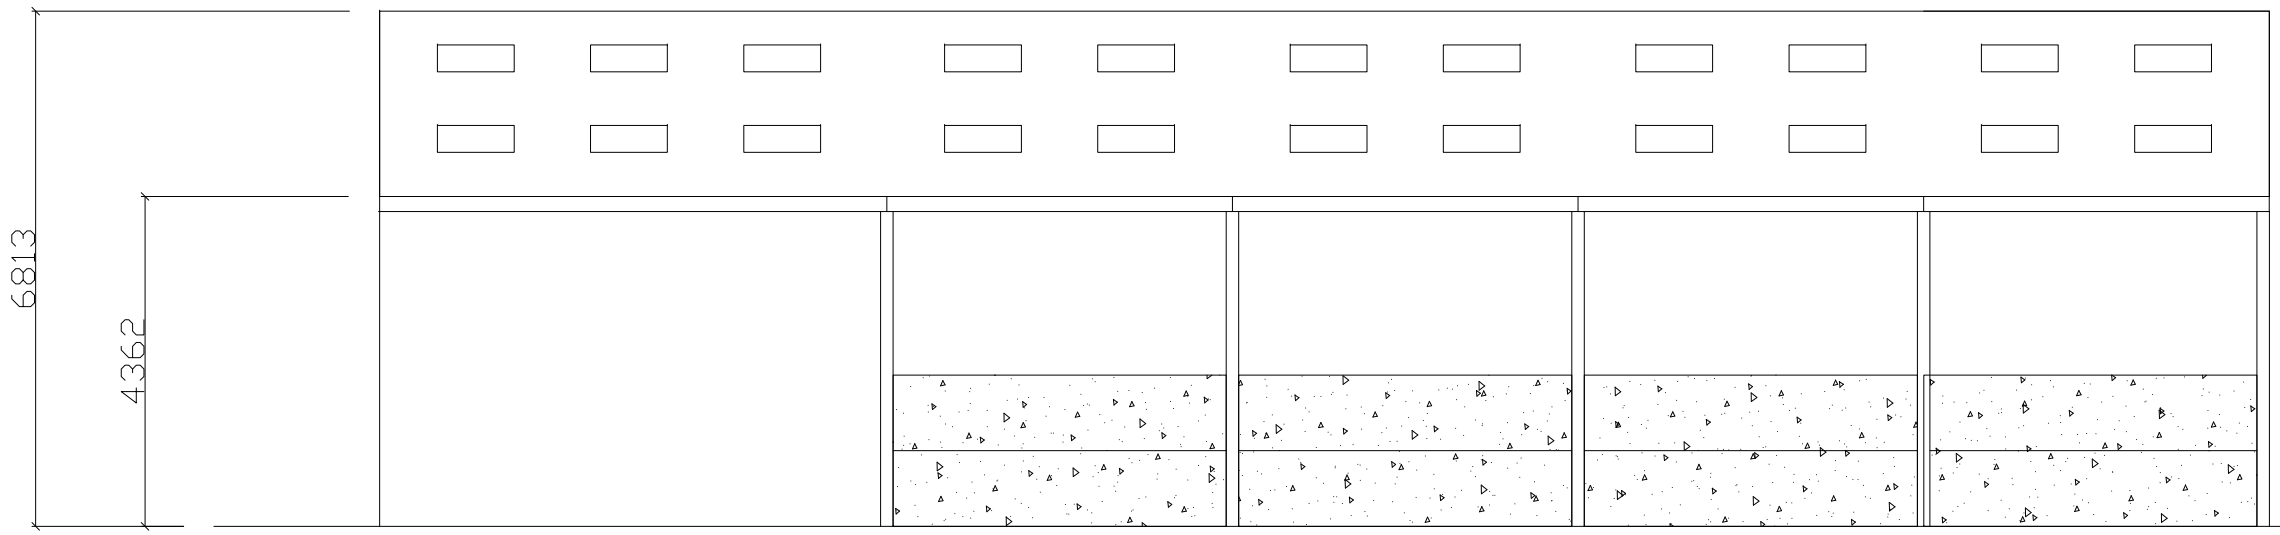


Elevation 3

foursquare© farm buildings

| | | | |
|---|---|---|---|
| Title | Elevations 2 | | |
| Client Project | Mr Wood Home Farm S36 4TB | | Date: 11/04/14 |
| Drg Ref: | FSS_001 Rev: | Drawn: PR | 1:100@A3 |