



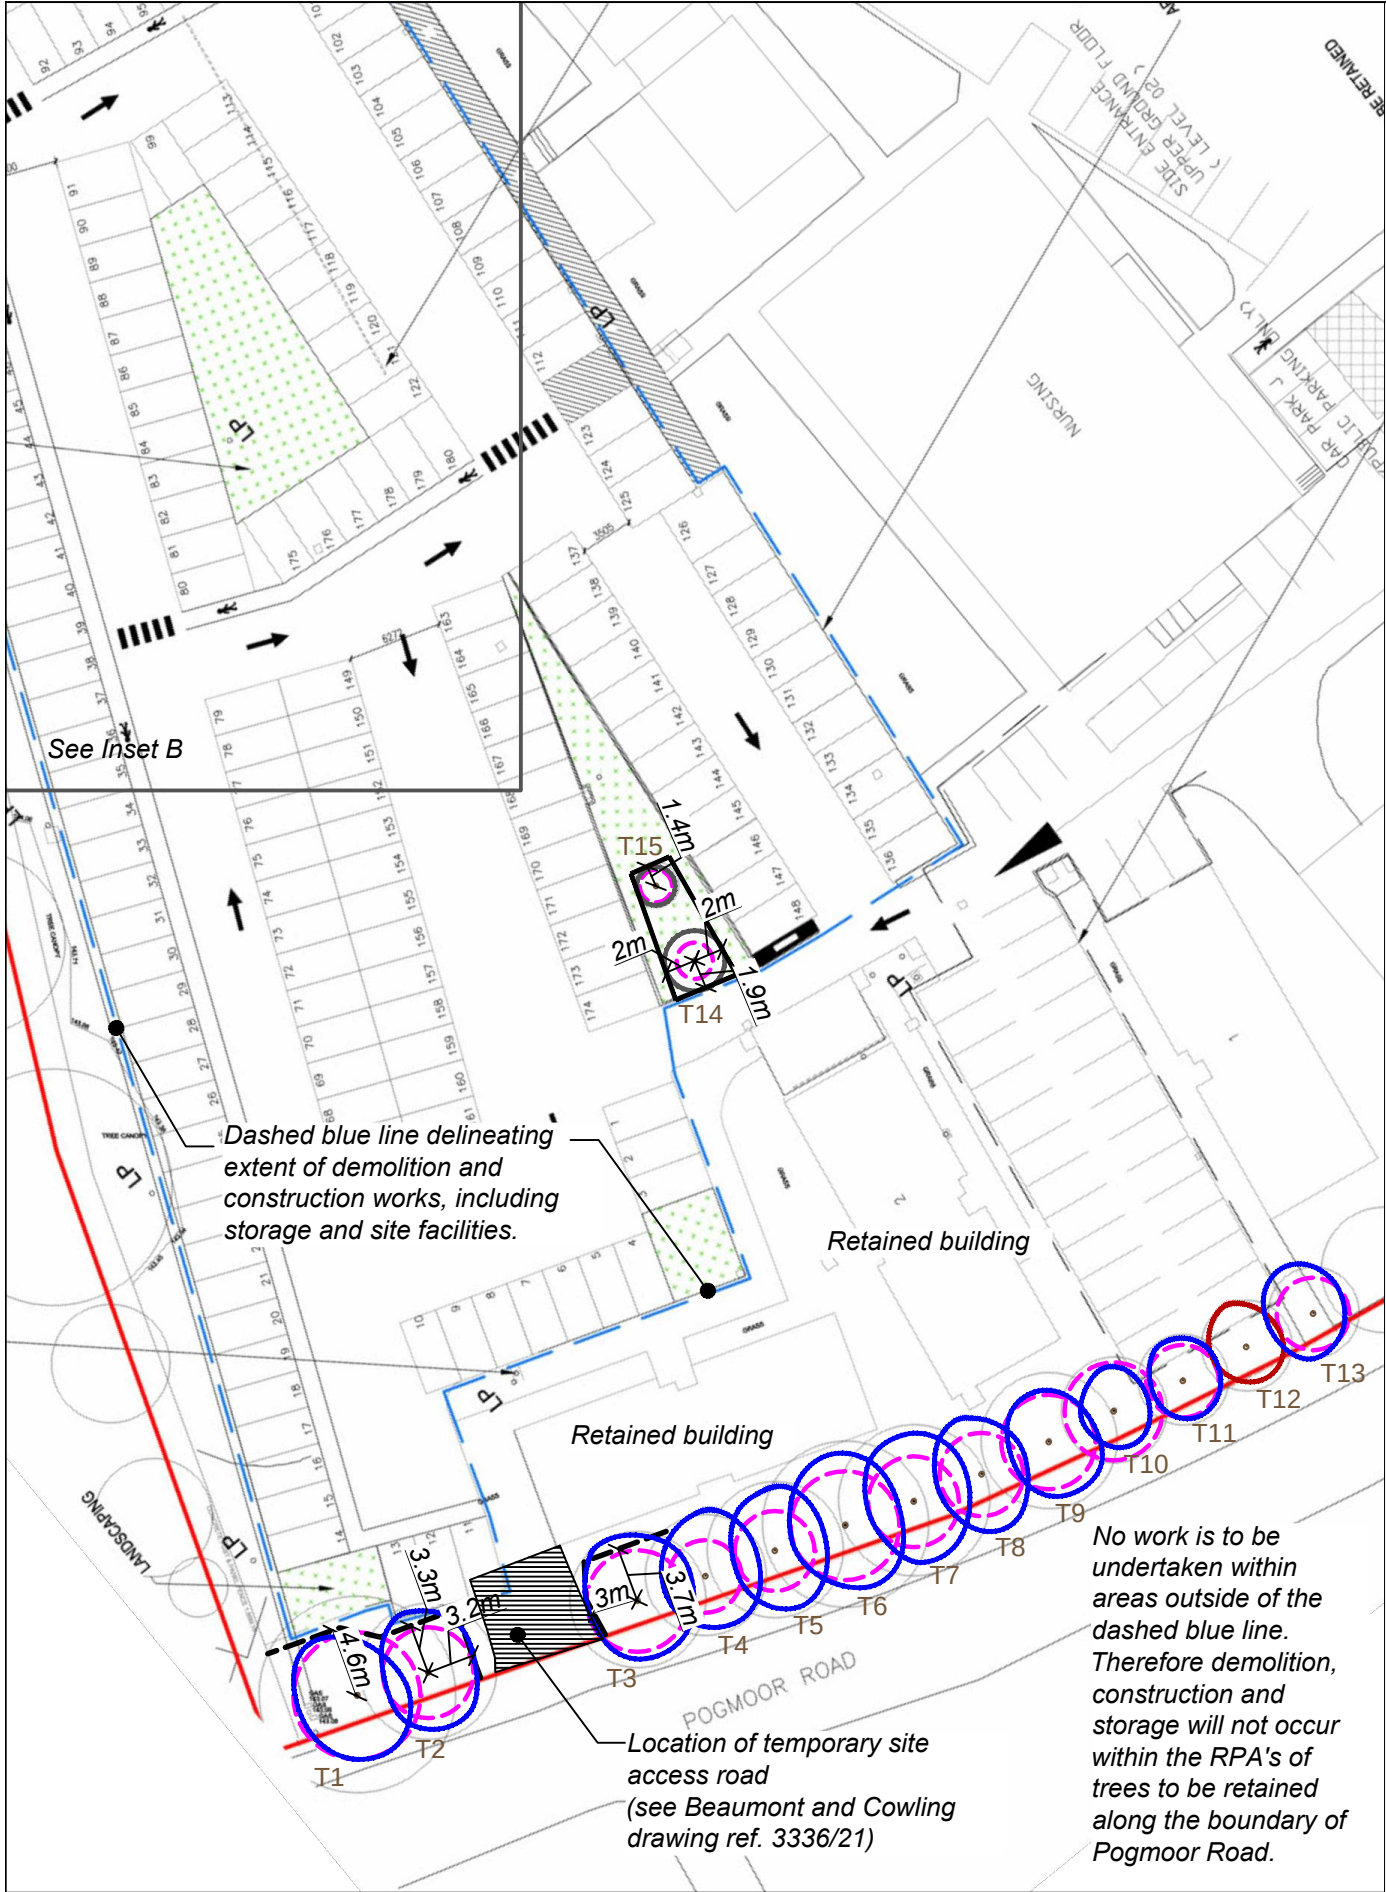

**Inset A**

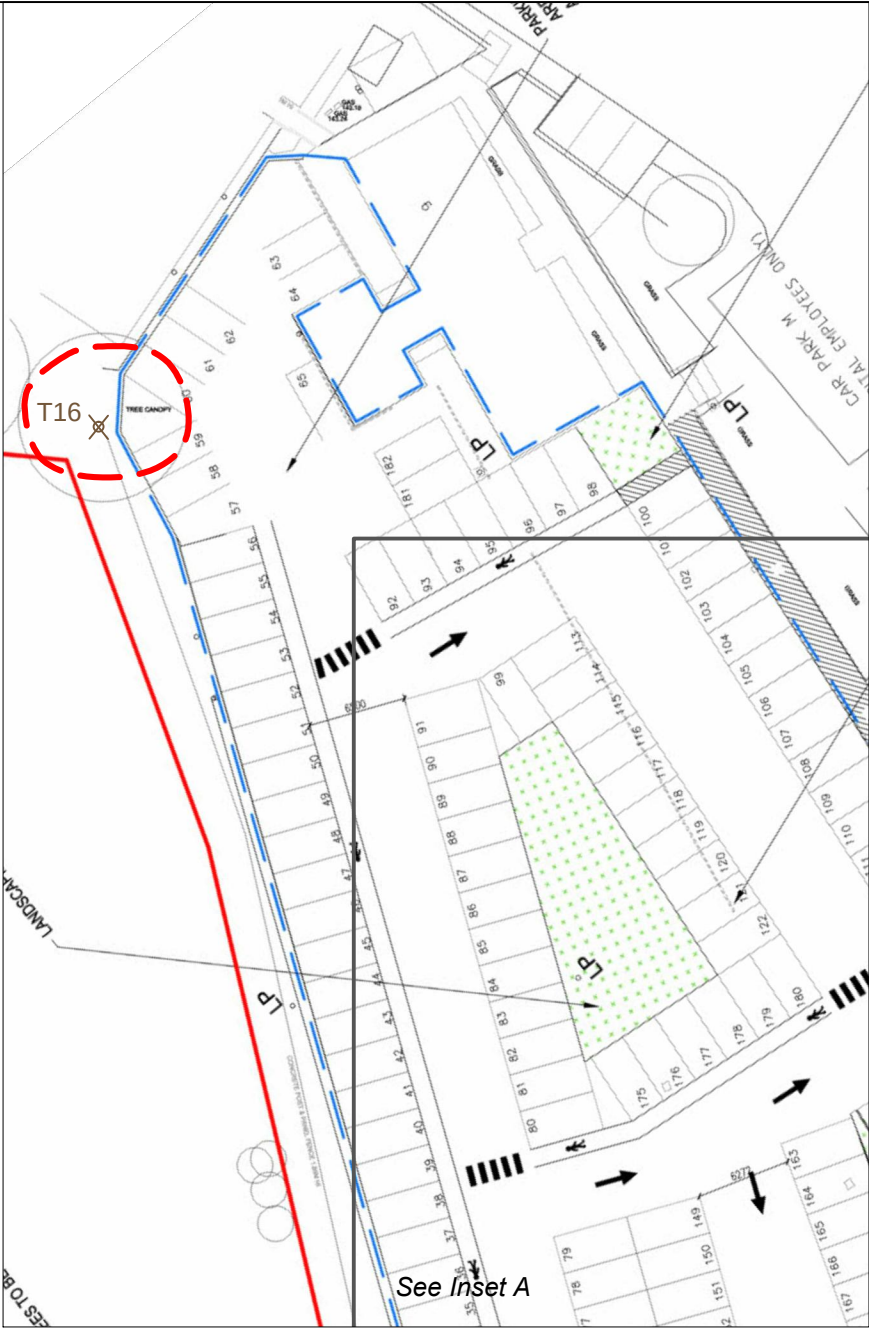

**Inset B**

**KEY**

- Tree surveyed by Ecus - location of tree centre from topographic survey
  - Tree surveyed by Ecus - tree location approximated by Ecus
  - Approximate location of building foundations
- Tree categories (BS 5837:2012)
- Category A Tree
  - Category B Tree
  - Category C Tree
  - Category U Tree
- Root Protection Area (RPA) of Category A, B and C trees
  - Existing trees to be removed
  - Tree Protection Barrier As default specification in accordance with BS5837:2012

|     |          |          |         |                                        |
|-----|----------|----------|---------|----------------------------------------|
| B   | 29.08.13 | SF       | ECUS    | MINOR REVISION TO EXTENT OF PROTECTION |
| A   | 27.08.13 | VM       | ECUS    | PRELIMINARY                            |
| Rev | Date     | Initials | Checked | Revision                               |



ENVIRONMENTAL CONSULTANTS

Brook Holt  
Blackburn Road  
Sheffield S61 2DW  
Tel. (0114) 2669292  
www.ecusltd.co.uk

Job  
**BARNSELY HOSPITAL  
NHS FOUNDATION TRUST**

Title  
**Figure 4  
Tree Protection Plan**

|                       |                         |                       |                             |
|-----------------------|-------------------------|-----------------------|-----------------------------|
| Drawn by<br><b>VM</b> | Date<br><b>Aug 2013</b> | Scale<br><b>1:500</b> | Drg. no.<br><b>L4684/02</b> |
|-----------------------|-------------------------|-----------------------|-----------------------------|