
Layout width 175mm

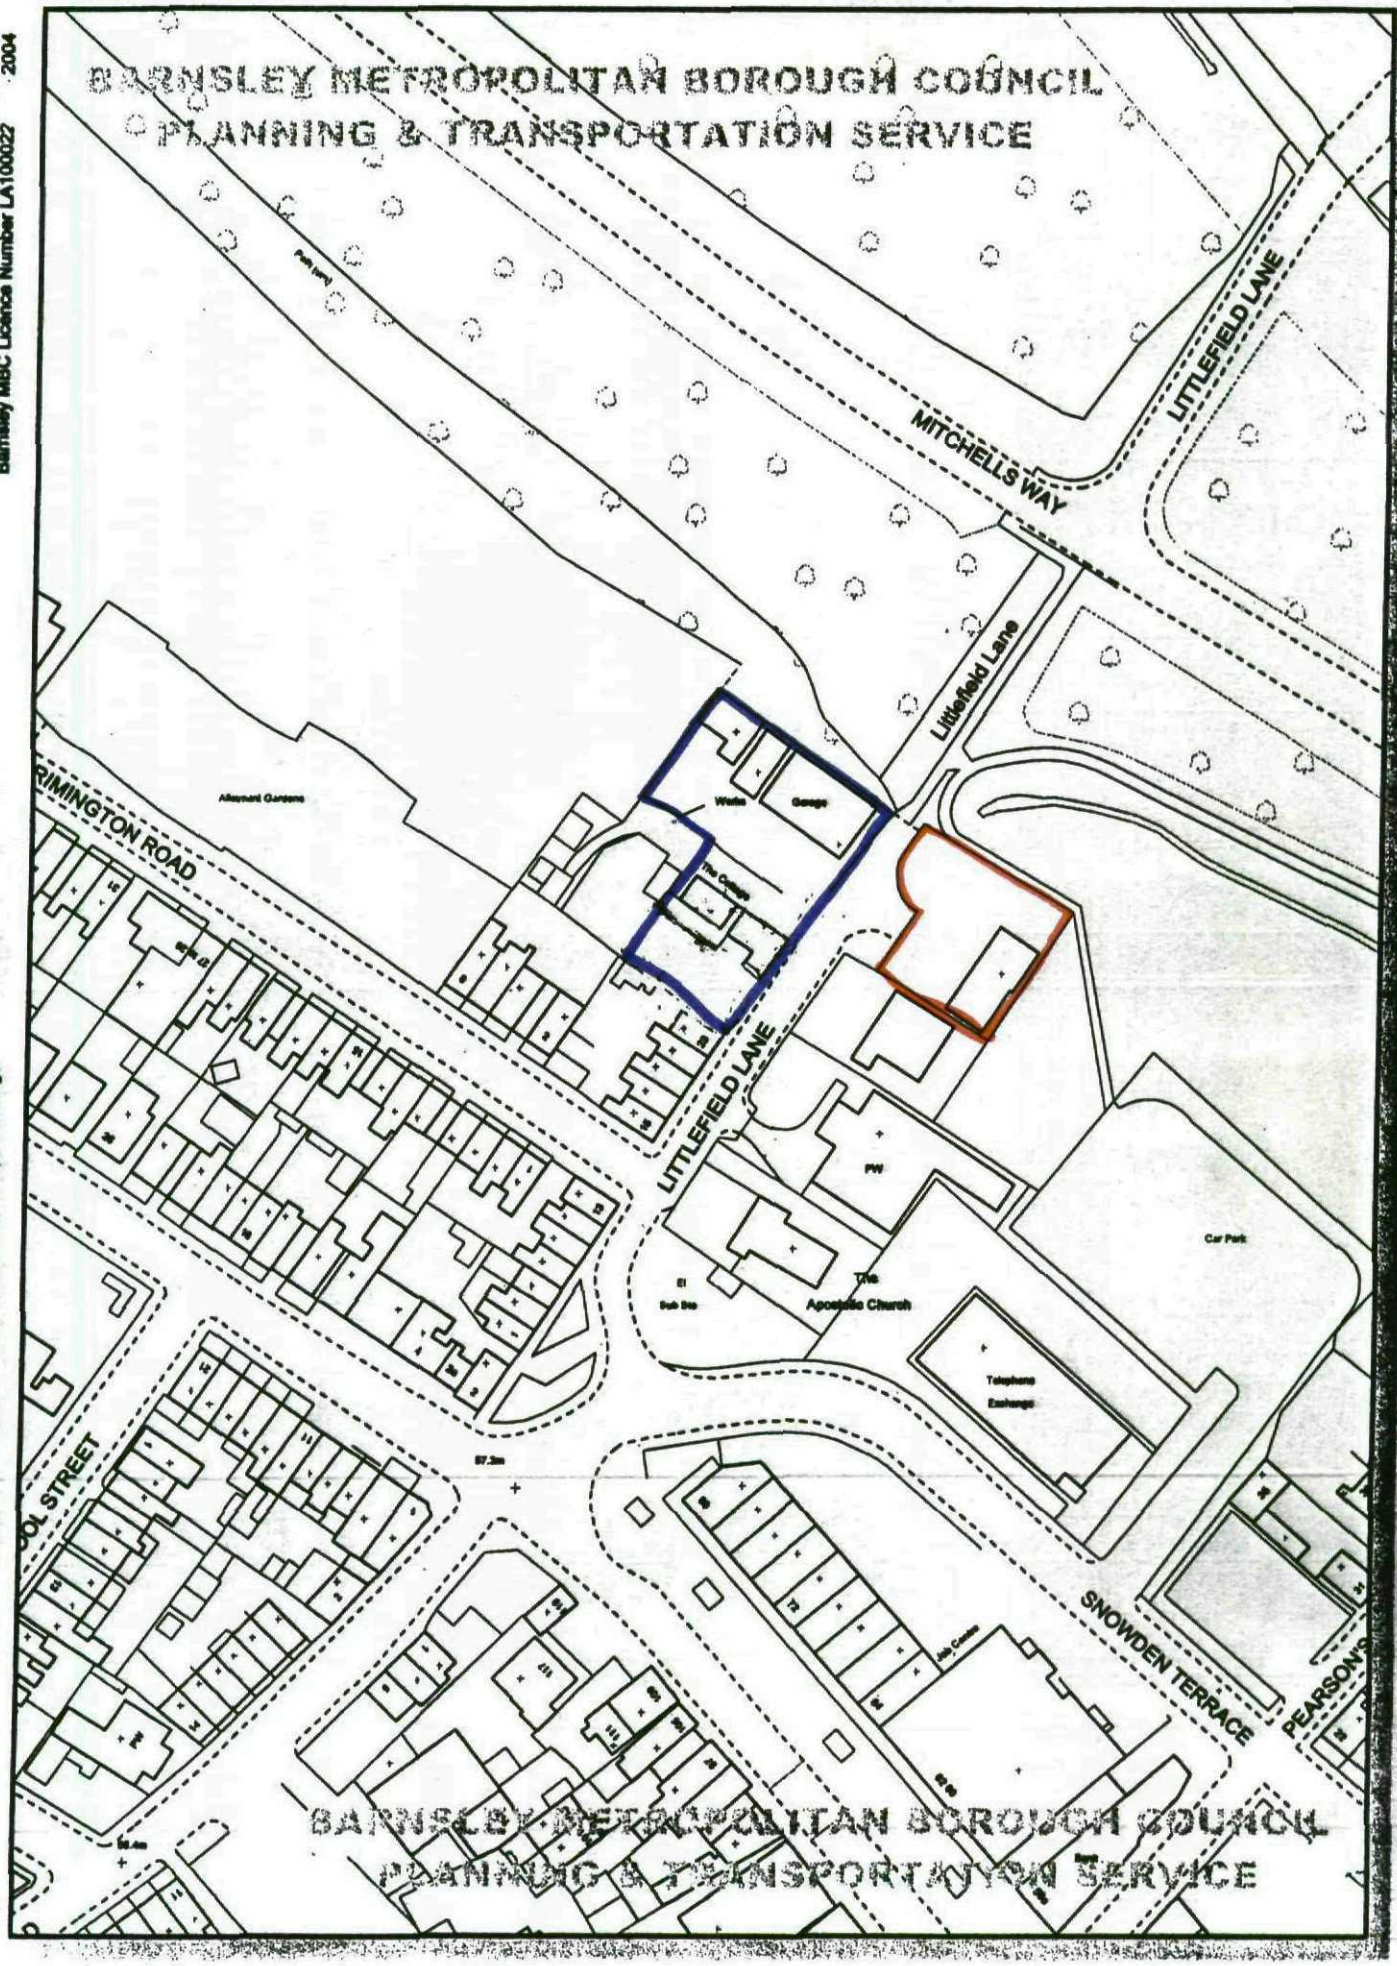

Barnsley MBC Licence Number LA100022 2004

Reproduced from the Ordnance Survey mapping with the permission of the Controller of Her Majesty's Stationery Office © Crown copyright. Unauthorised reproduction infringes Crown copyright and may lead to prosecution or civil proceedings.

BARNSLEY MBC - Planning and Transportation Service
Assistant Director: Ruth Middleton, BA(Hons), DipSurv, MRTPI.
Central Offices, Kendray Street, Barnsley S70 2TN.
Tel: (01226) 770770 Fax: (01226) 772599

NORTH

Scale 1: 1250