


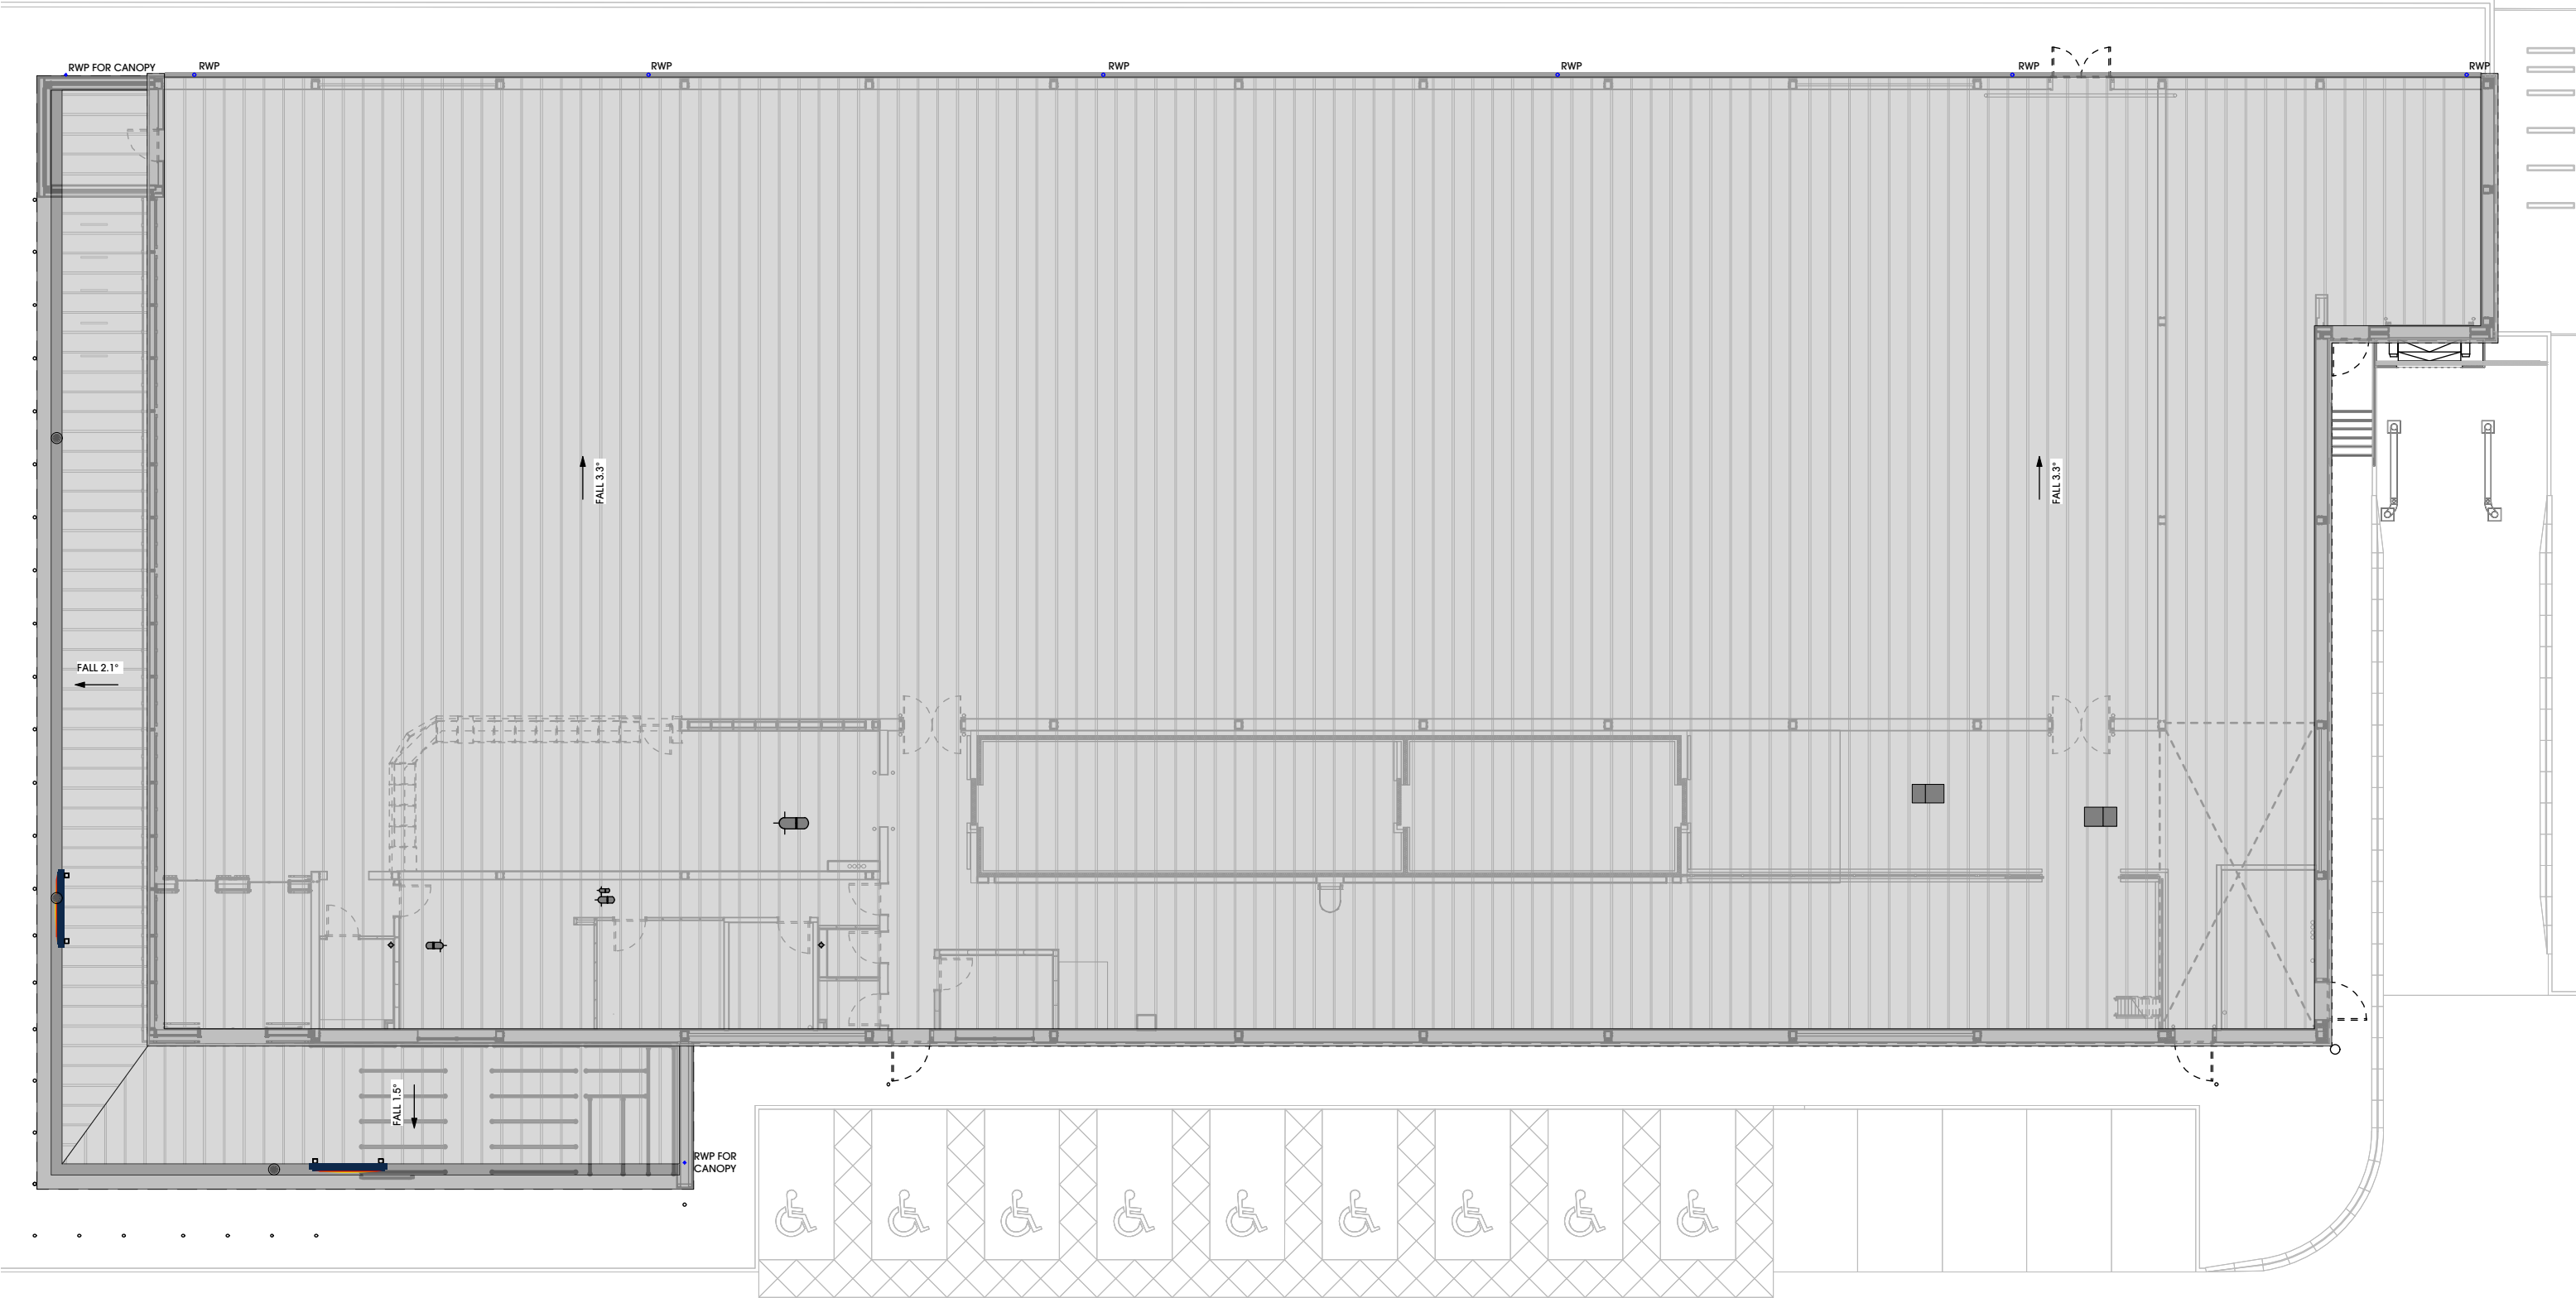

MATERIALS

- 1. ALUMINIUM EAVES, GUTTERS AND RWPS. COLOUR - GREY RAL 9006
- 2. ALUMINIUM COPING FLASHING TO PARAPET UPSTAND PERIMETER. COLOUR - GREY RAL 9006
- 3. OVERSAILING EXTERNAL CANOPY, METAL FLASHING FASCIA. COLOUR - GREY RAL 9006
- 4. COMPOSITE ROOF PANELS TO MAIN ROOF AND METAL PANEL ROOF TO CANOPY.
- 5. MAIN ROOF PITCH = 3.3 DEGREES

THIS DRAWING IS COPYRIGHT, AND REMAINS THE PROPERTY OF HTC ARCHITECTS. IT MUST NOT BE REPRODUCED, USED, DISCLOSED OR TRANSMITTED TO THIRD PARTIES IN ANY FORM, IN WHOLE OR IN PART, WITHOUT PRIOR WRITTEN PERMISSION.

DO NOT SCALE!
ALL DIMENSIONS SHOULD BE CHECKED ON SITE BEFORE WORK COMMENCES

IN ACCORDANCE WITH LIDL SPECIFICATION 2017.3,
RECEIVED 22.02.18

client

Lidl UK GmbH



B.	02.03.18	Updated to 2017.3 spec	RT
A.	13-11-17	Updated to latest spec	AB/LS
Rev.	Date	Description	Drawn

project

New Store,
Wakefield Road, Mapplewell

drawing title

Proposed Type 1300 Roof
Plan

date July 2017

status Planning

scale 1:200 @ A3

drawn AB checked LS

job no. 1744 dwg no. P101 rev. B

htcarchitects

York Place Studio
8 Britannia Street
Leeds
LS1 2DZ
T: (0113) 244 3457
W: www.htcarchitects.co.uk
E: info@htcarchitects.co.uk