

2020/221.

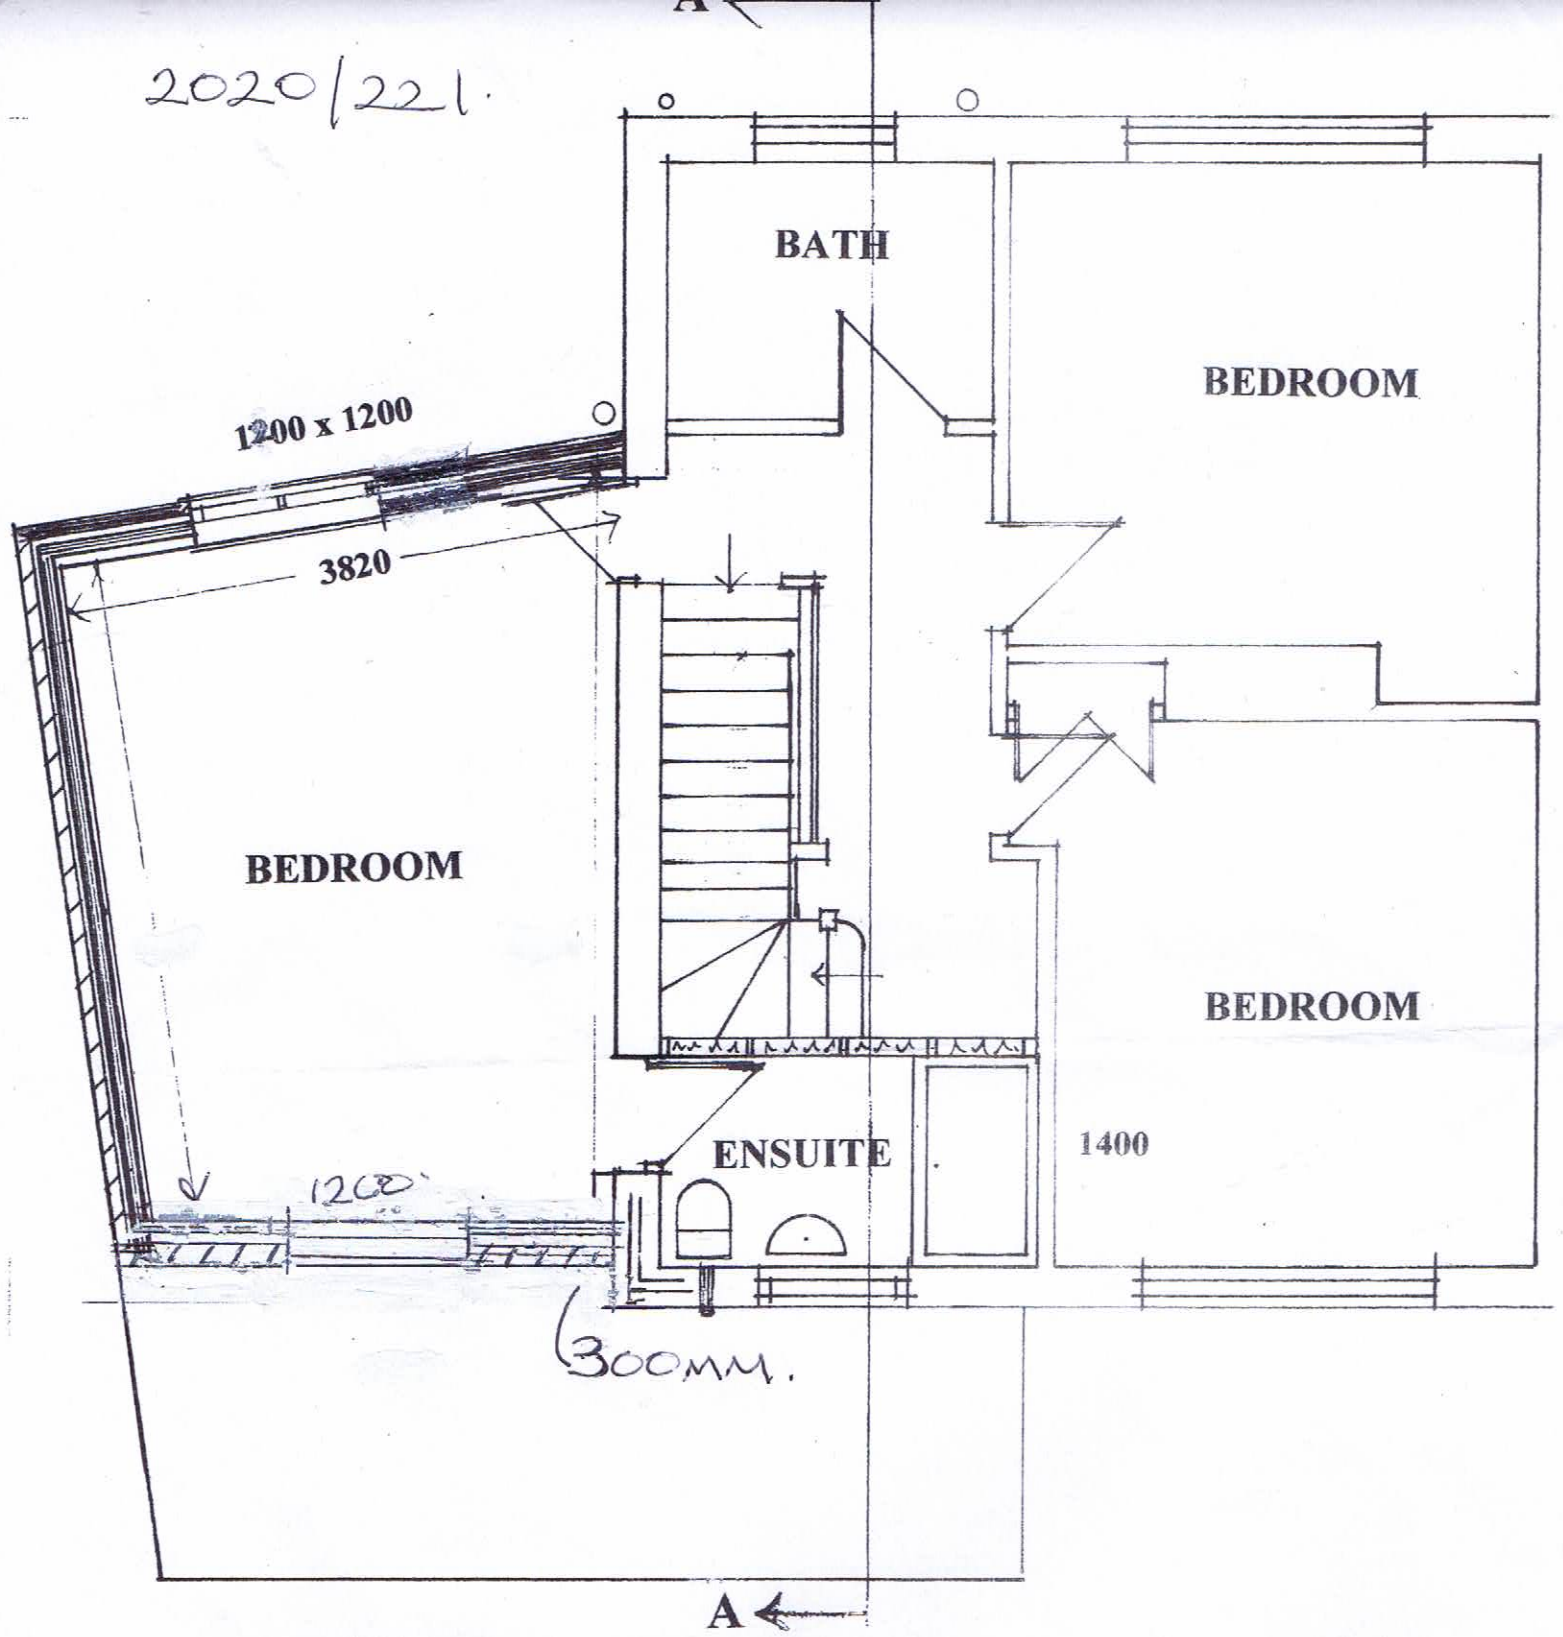


PROPOSED FIRST FLOOR

EXISTING REAR


2020/221

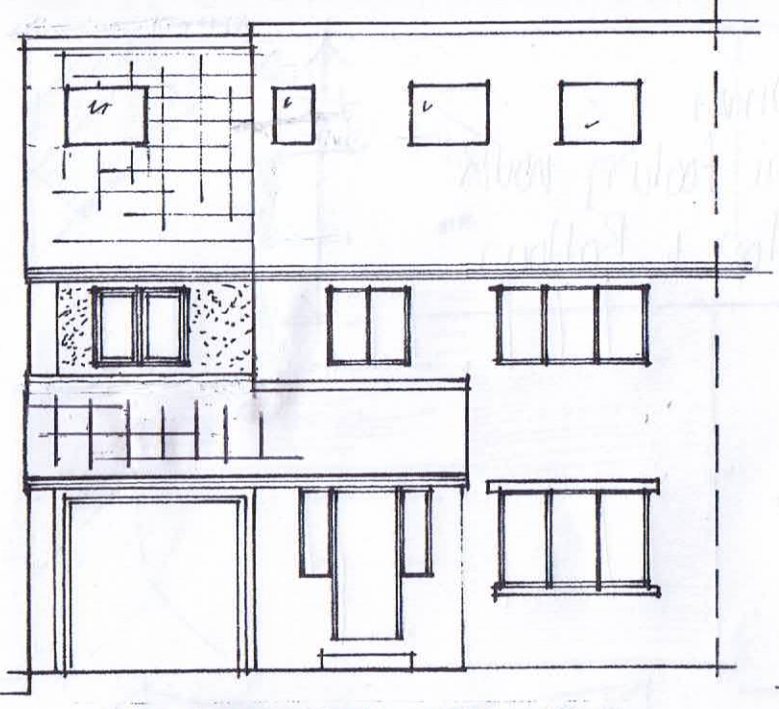

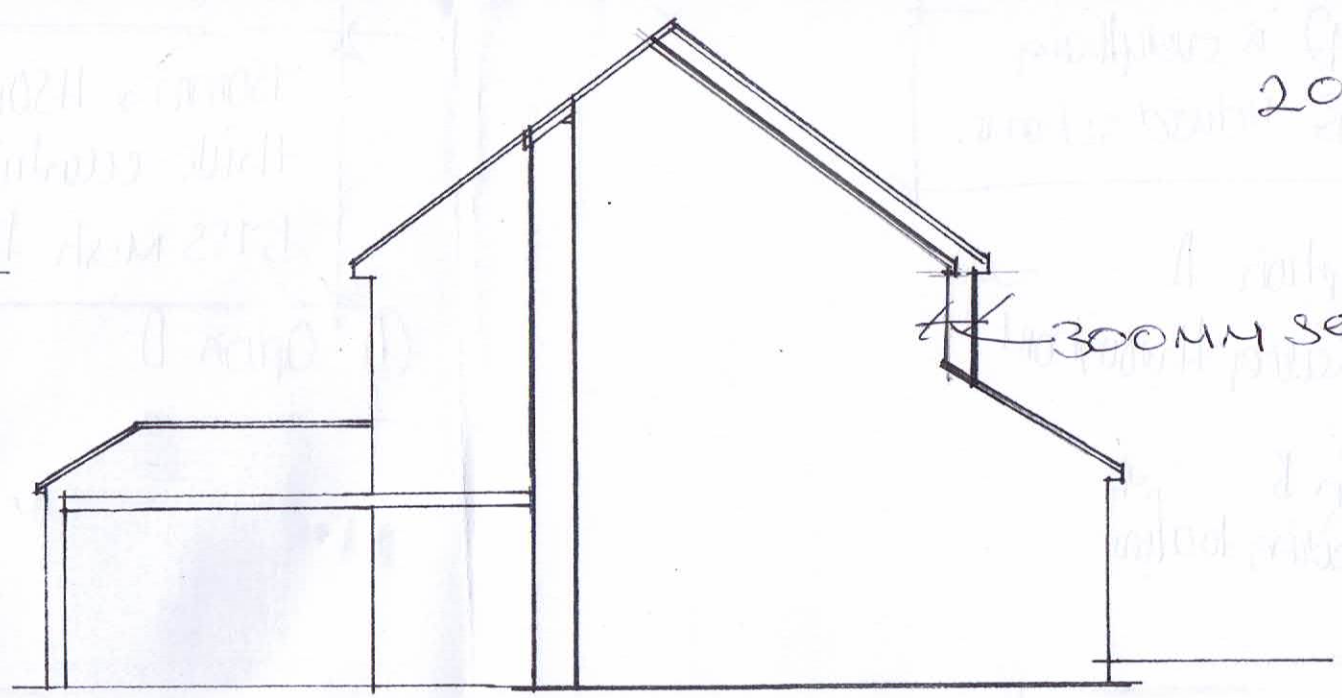

PROPOSED FRONT

PROPOSED SIDE

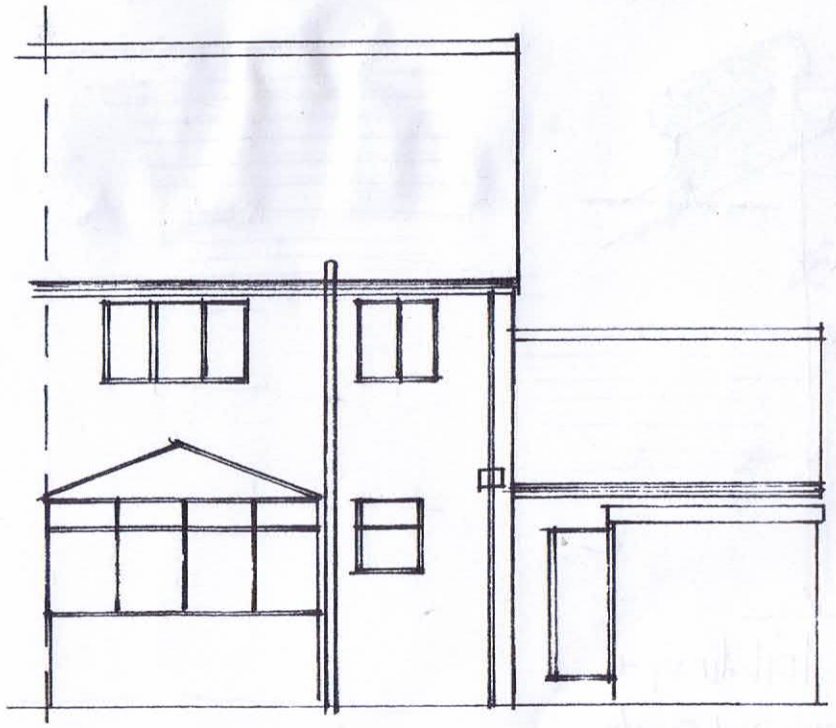



PROPOSED REAR