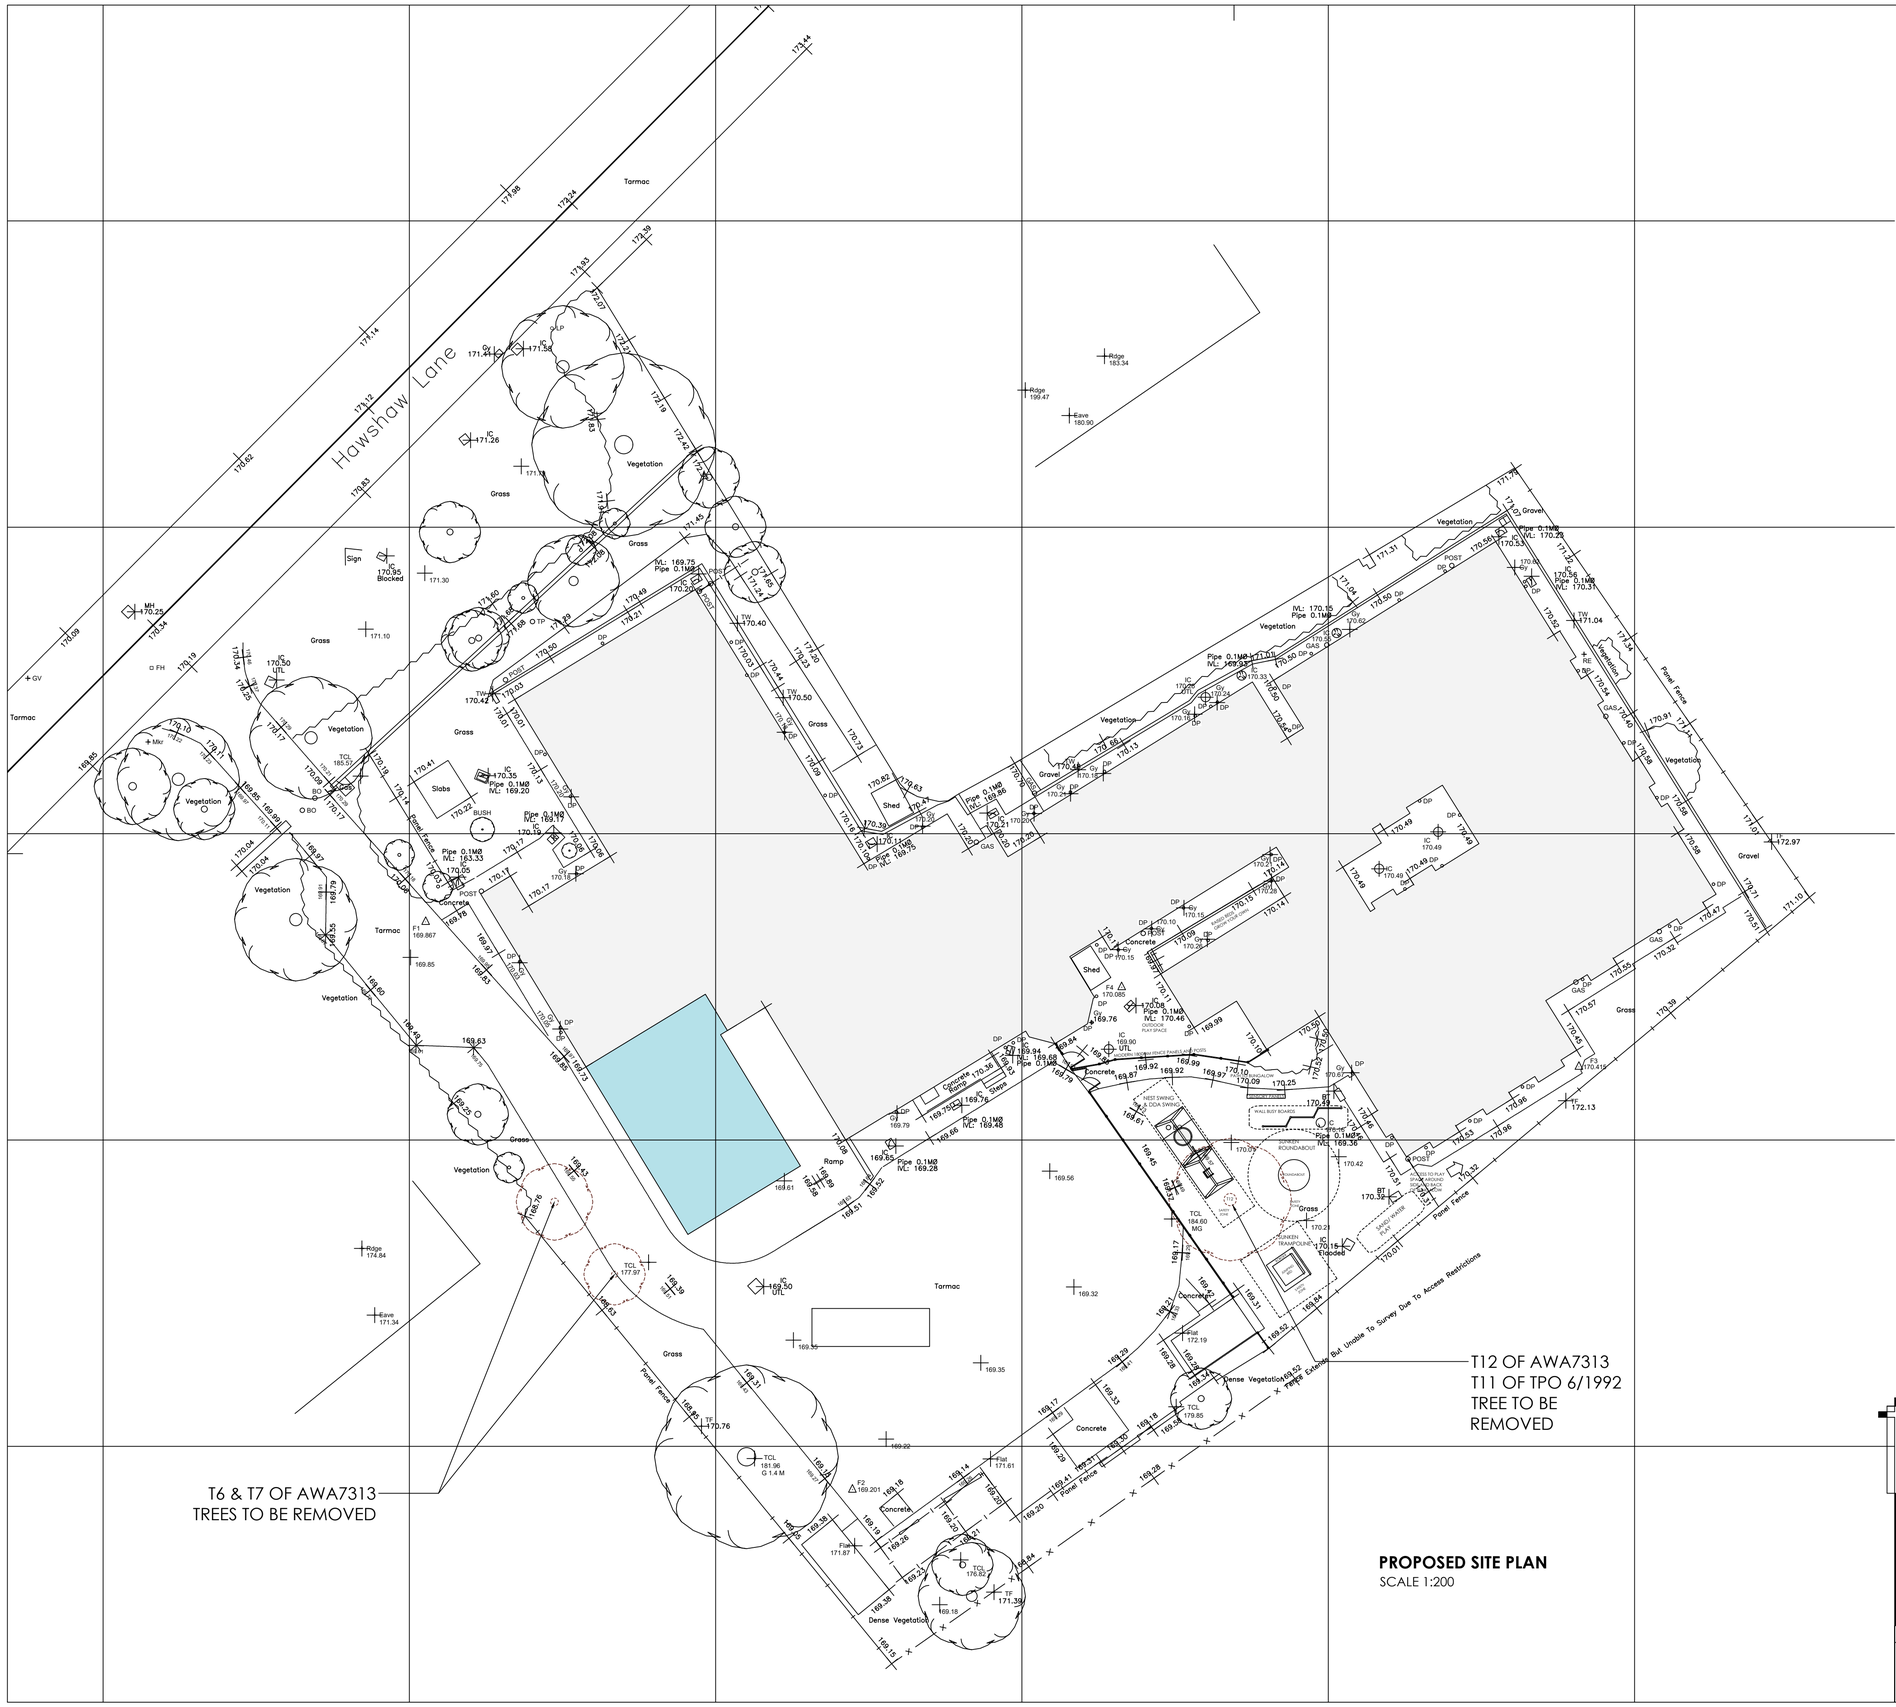

PROPOSED SITE PLAN
SCALE 1:200

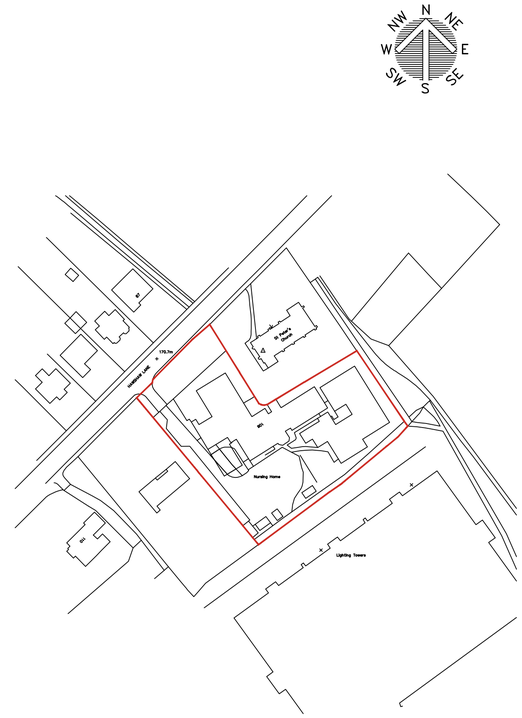

LOCATION PLAN
SCALE 1:1250

White Agus
Architectural Services

OFFICE ONE,
DRILL HALL,
11 EASTGATE,
BARNSLEY,
S70 2EU

Phone: 01226 208482
Email: info@whiteagus.co.uk
Web: www.whiteagus.co.uk

Project.	Client.
WOODLANDS LODGE BARNSLEY, S74 0HH	MR EDDIE RIBY

Drawing Title.	Date.	Scale.
PROPOSED SITE PLAN	AUGUST 2025	1:50 & 1:100 @ A1

Ref.	Dwg. No.	Rev.
25-051	08	B

Date	Suffix	Description	Date	Suffix	Description
17/02/2026	A	PLAND UDPATED			
17/03/2026	B	PLAY AREAS AND TREES TO BE REMOVED ADDED			