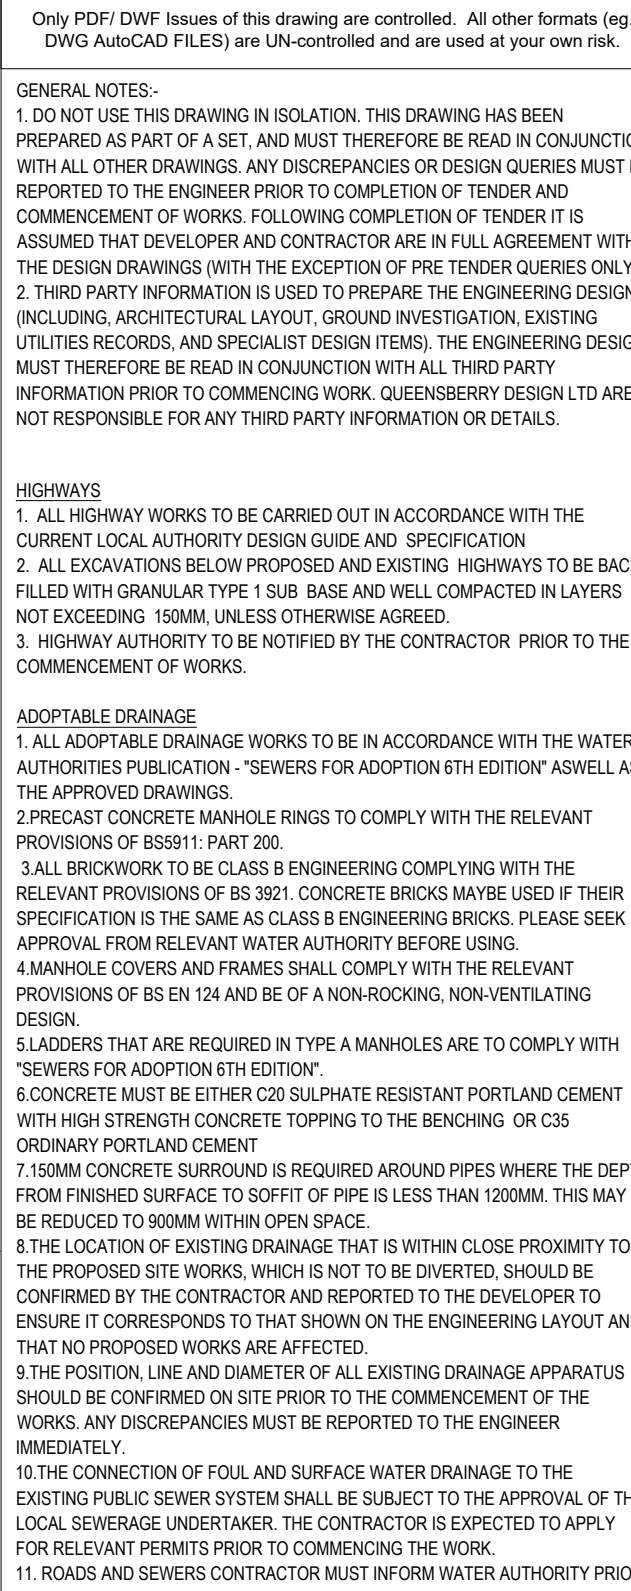
[illegible]

C	10.11.20	SWALE RE-DESIGNED TO NEW RED LINE BOUNDARY	ND	ND
B	10.03.20	SWALE AND PIPE ARRANGEMENT CHANGED TO NEW LAYOUT PROPOSALS	ND	ND
A	23.01.20	CURRENT LAYOUT ADDED - CULVERT ARRANGEMENT AMENDED	ND	ND
-	29.07.19	FIRST ISSUE	ND	ND

Rev.	Date	Revision Details	Drawn	Check
------	------	------------------	-------	-------

© This drawing is the property of Queensberry Design Limited and the information can only be reproduced with their prior permission.

QUEENSBERRY DESIGN
CIVIL, STRUCTURAL AND ARCHITECTURAL & GEOTECHNICAL CONSULTANTS
NORTH EAST OFFICE
2A METRO HOUSE, METRO CENTRE,
GATEHEAD, NE11 9NH
T: 0191 462 5090

2A NORTH STREET & YORKSHIRE HOUSE,
2A ST MARTIN'S LANE, YORK, YO1 6LM
01904 500662

www.queensberrydesign.co.uk

Client:	
---------	--

KEEPMOAT HOMES	
Project	THURNSCOE PHASE 3

Title

NORTHERN BOUNDARY SWALE
GENERAL ARRANGEMENT

Drawn	Checked	Date
ND	ND	25.07.2019

Drawing Number			QD1386-03-03		
Drawing Status		Scale		Rev.	
TENDER		NTS - A0		C	