


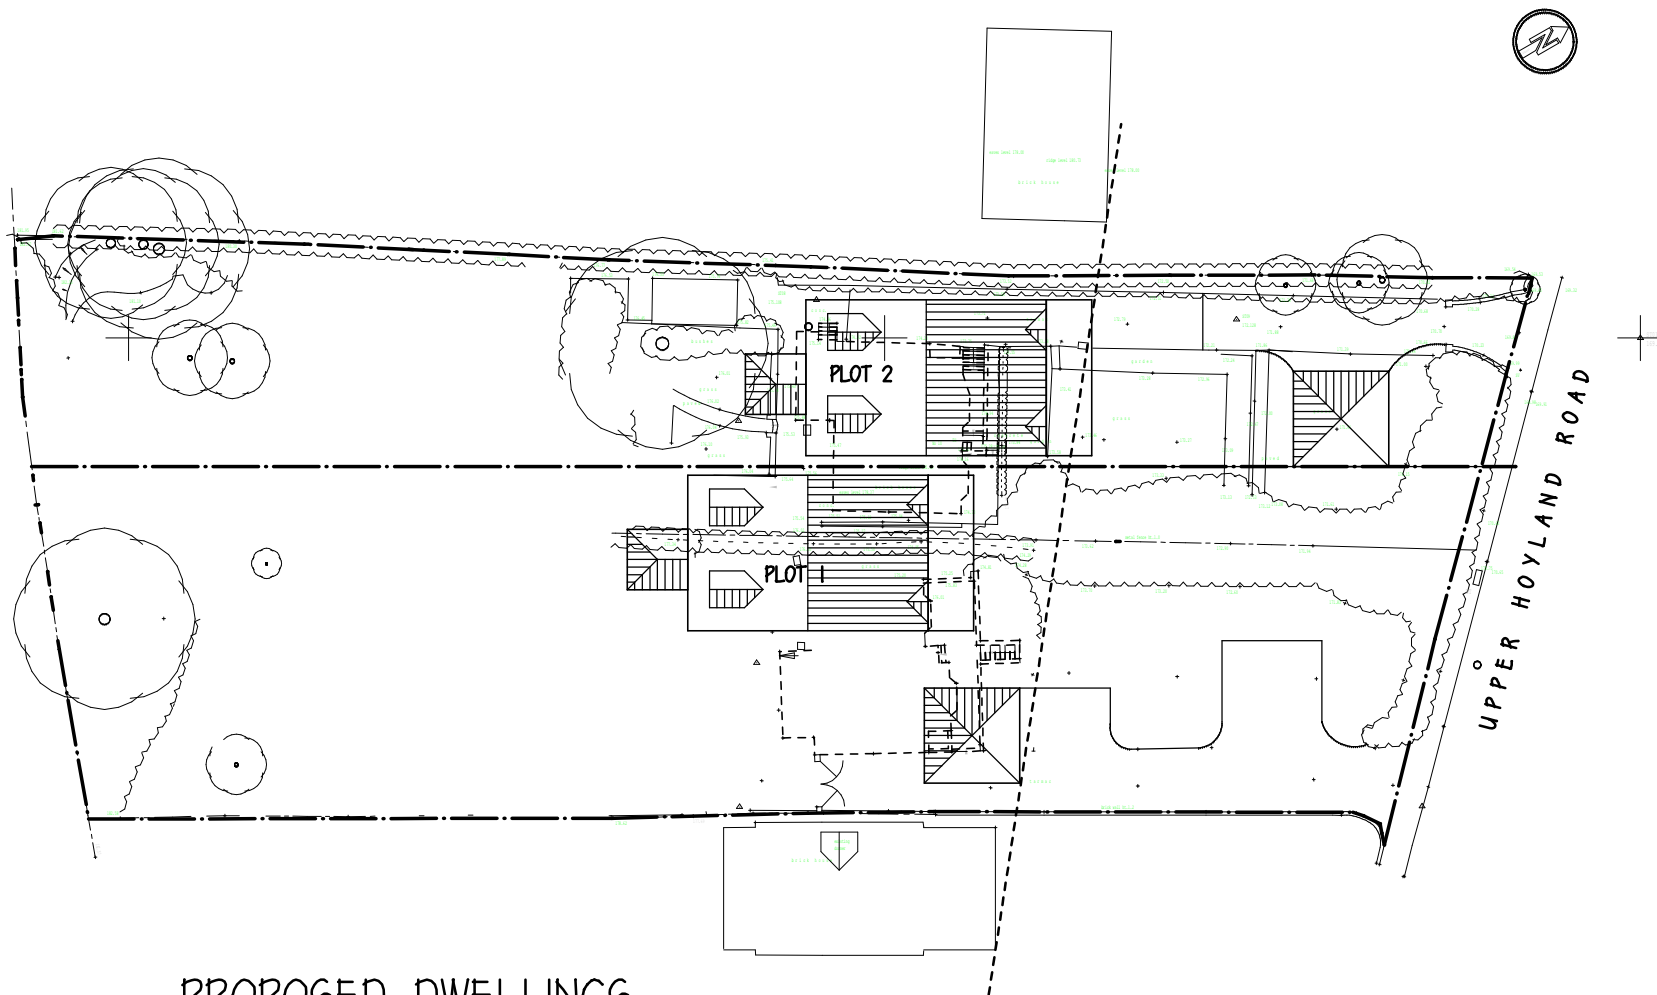

PROPOSED DWELLINGS
8 UPPER HOYLAND ROAD
PLATTS COMMON
SITE PLAN Rev B 1:500@A4