




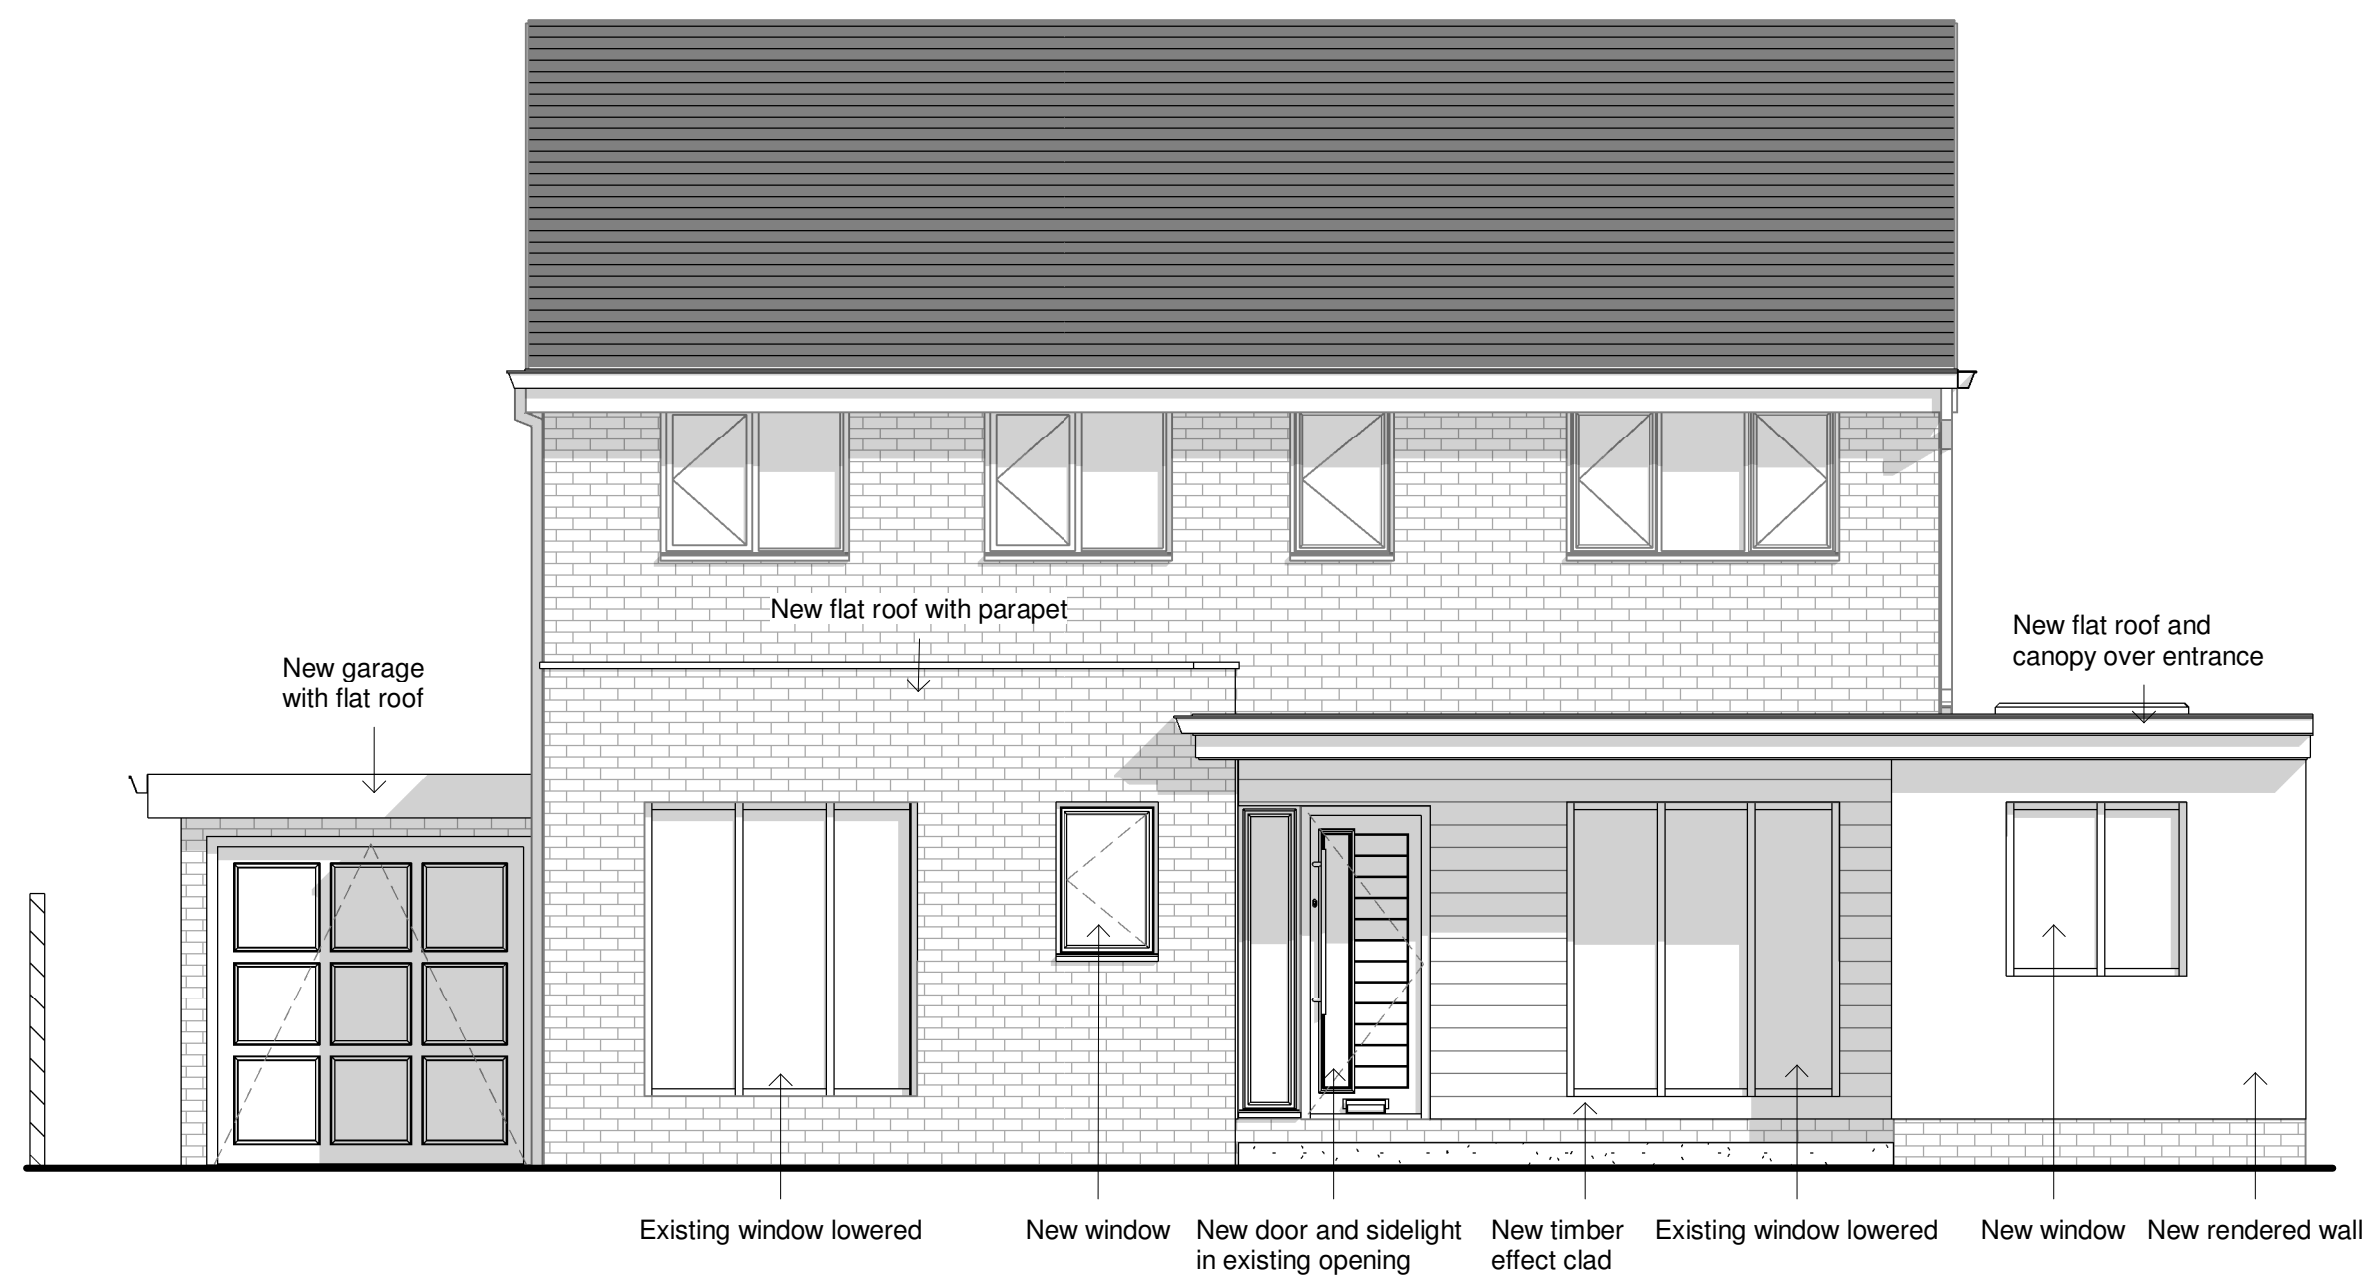


Front
1 : 50

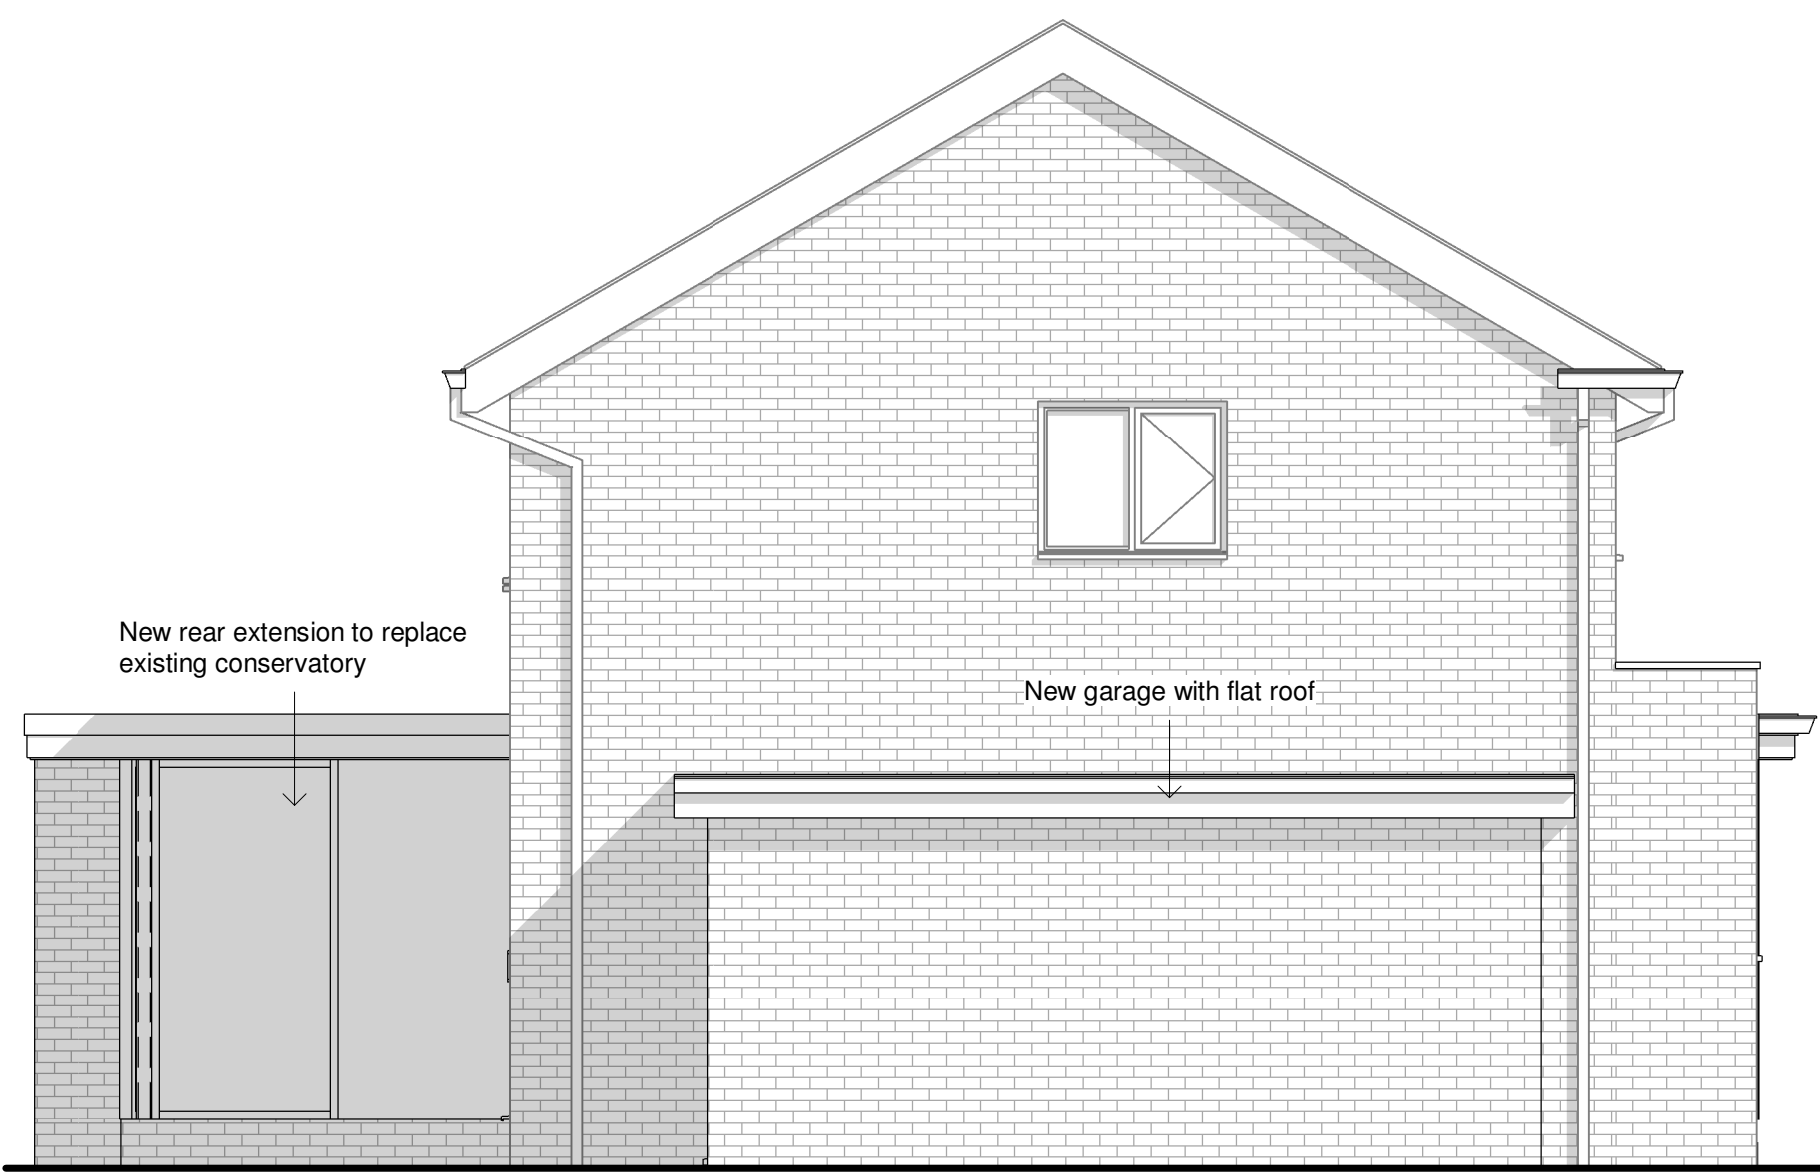

North
1 : 50

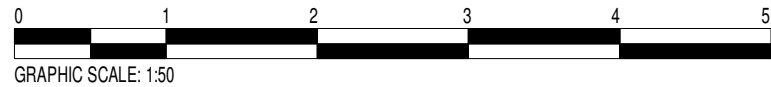

Rear
1 : 50

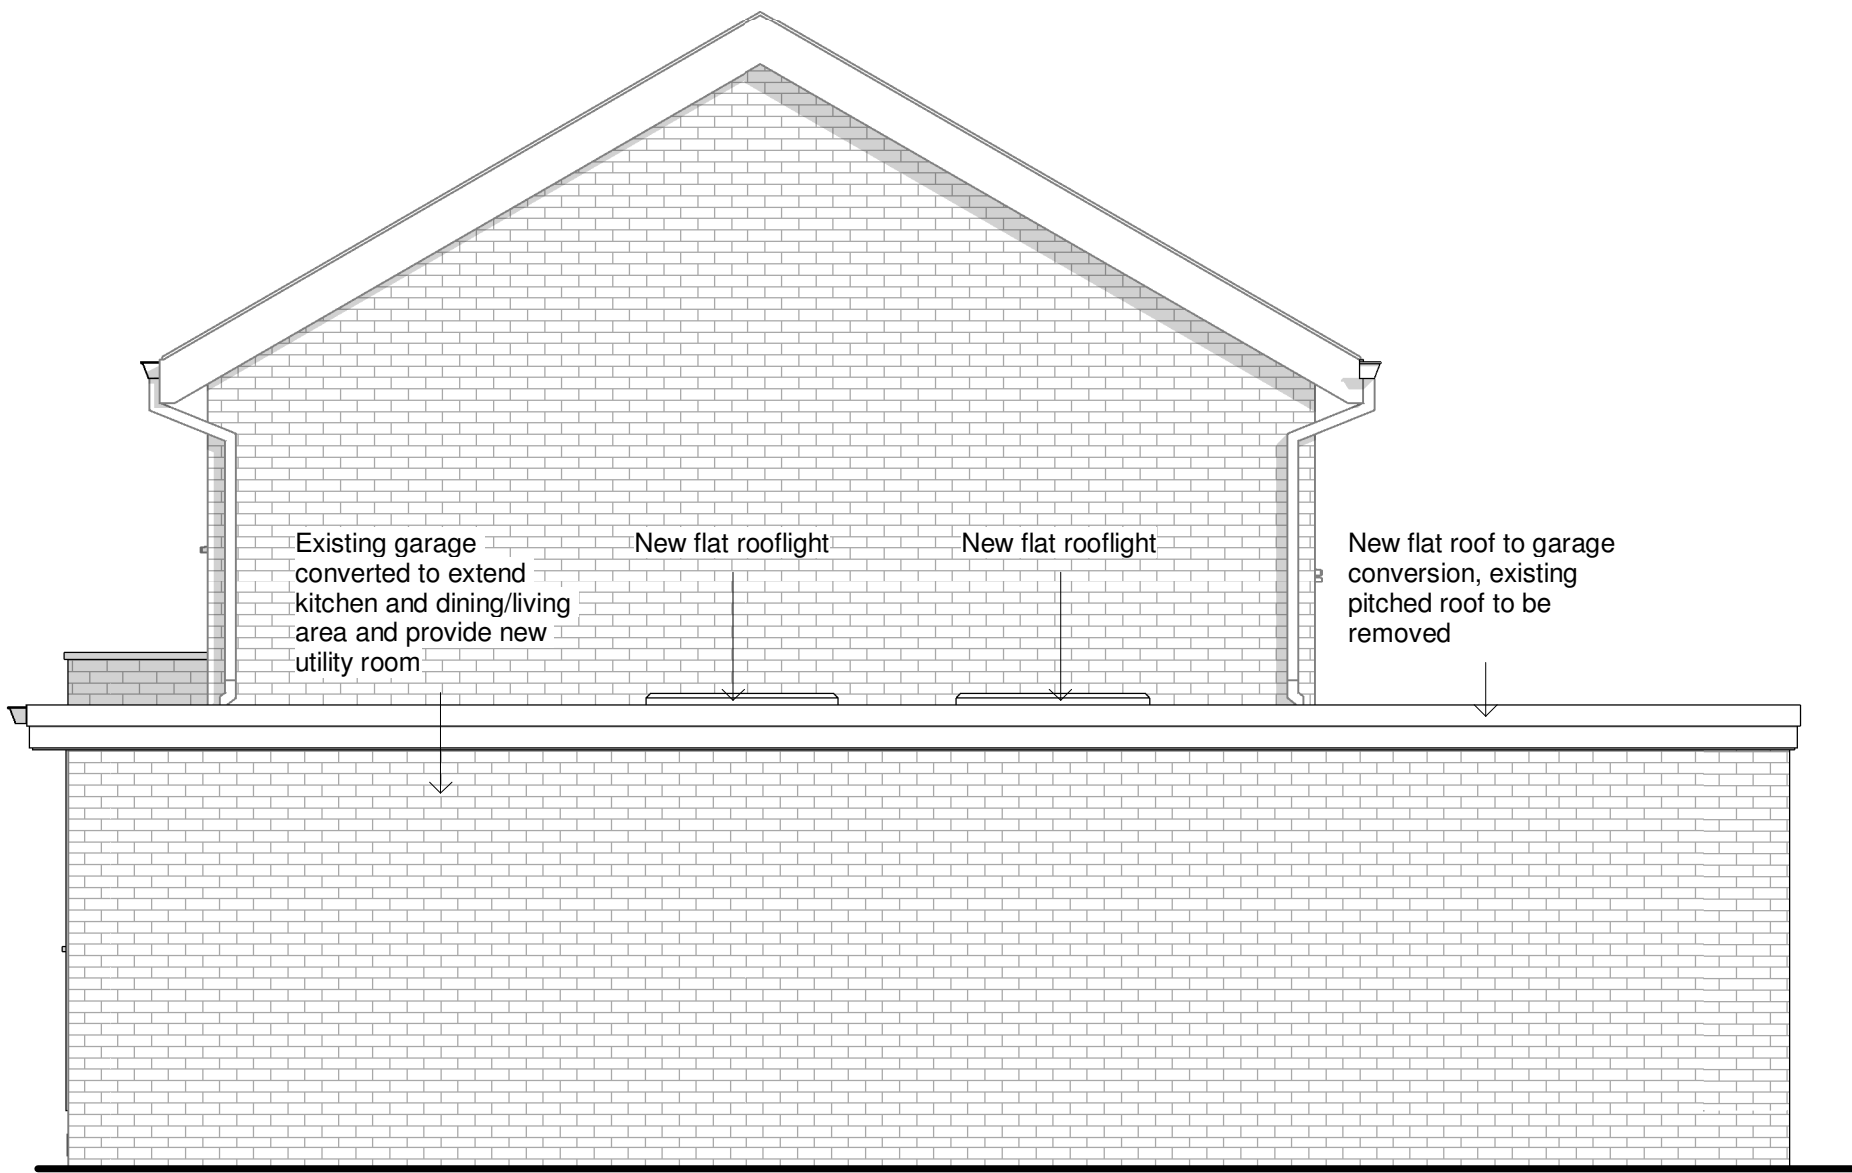

South
1 : 50

Rev	Description	Date
PROJECT		
4 Britland Close		
TITLE		
Proposed Elevations		
CLIENT		
Mr and Mrs Birkbeck		
DRAWN BY BB	CHECKED BY BB	DATE 01/02/20
SCALE (@ A1) 1 : 50		PROJECT NUMBER 001
DRAWING NUMBER A107		REV