




PROPOSED ELEVATION 1
SCALE 1:150

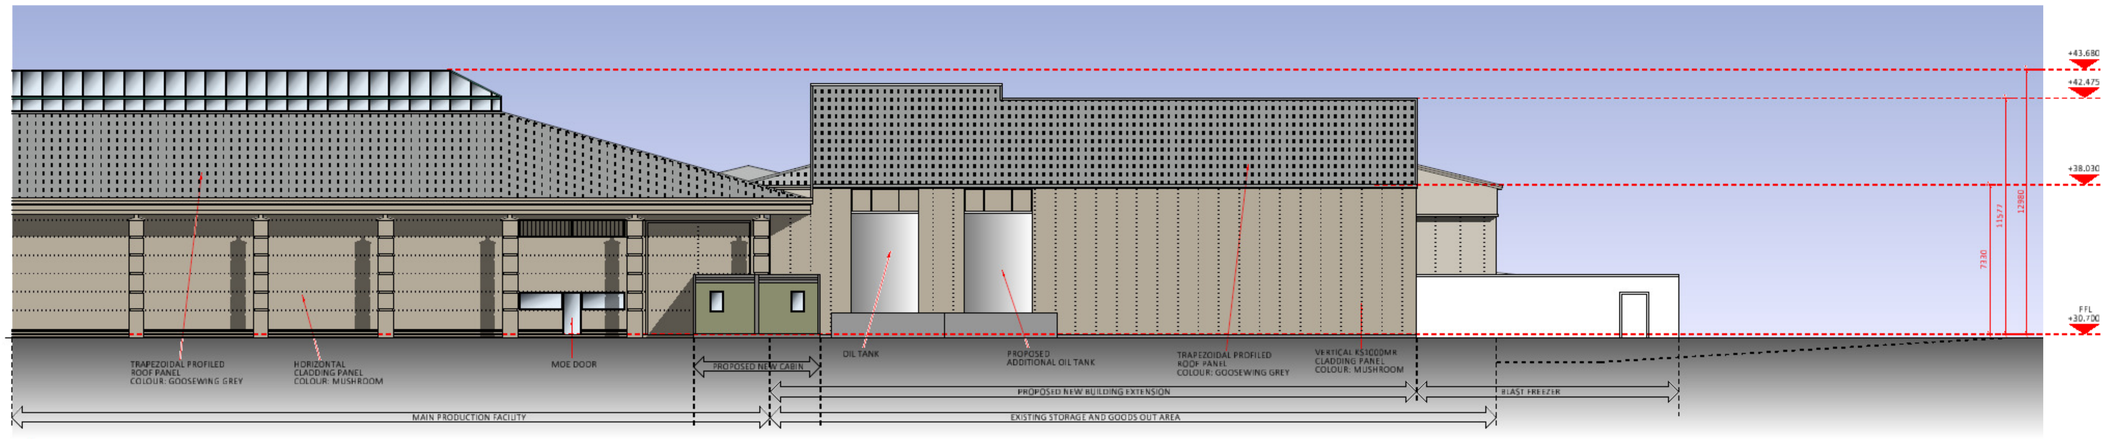

PROPOSED ELEVATION 2
SCALE 1:150

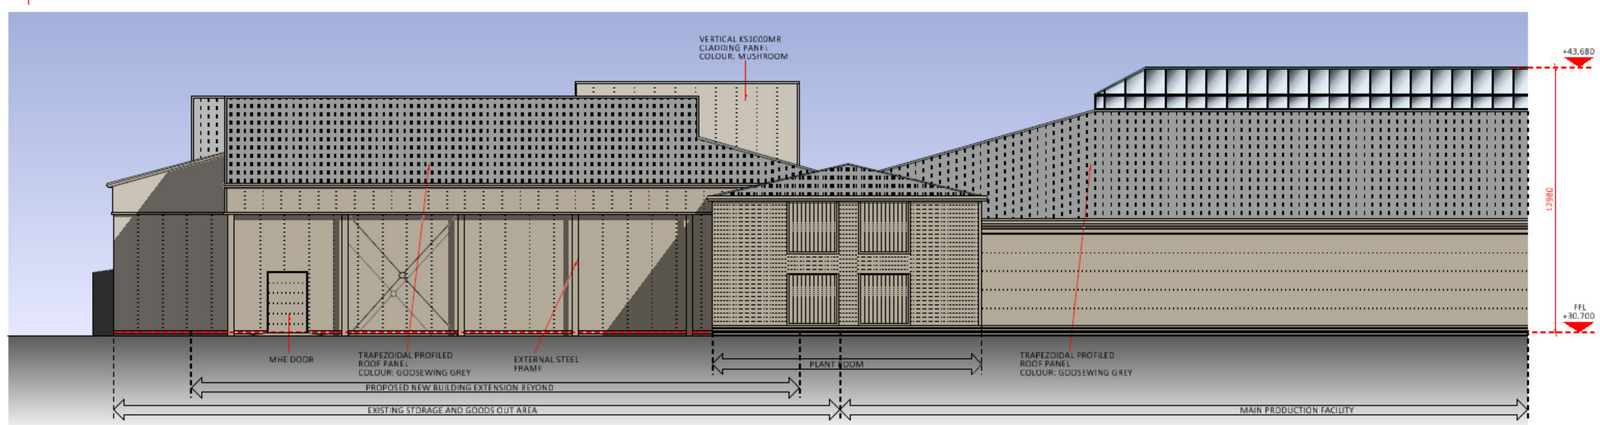

PROPOSED ELEVATION 3
SCALE 1:150

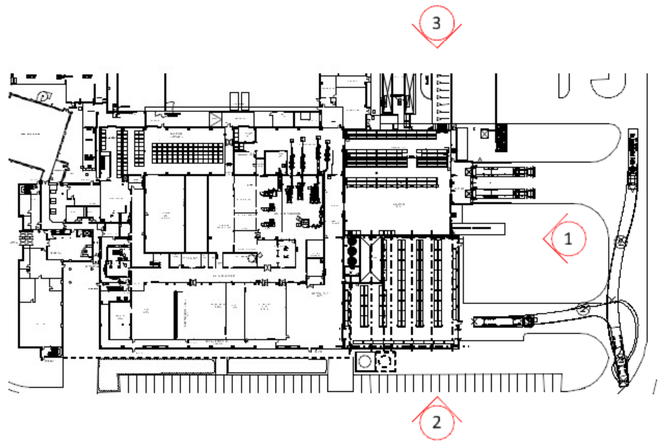

Do not scale this drawing
ashton smith to be notified of discrepancies in figured dimensions
Contractors must check all dimensions from site
This drawing is copyright and is for use on this site only
This drawing is to be used solely for information as entitled
For other information refer to the latest revision of any cross referenced drawing

LOCATION PLAN

NOTES

REV	DATE	DESCRIPTION	DRAWN BY	CHECKED BY
REVISIONS				

PROJECT TITLE
WATERSIDE EXTENSION

DRAWING TITLE
PROPOSED ELEVATIONS

DRAWING NO.	REVISION	DATE	DRAWN BY
P04		NOV 13	DL
SCALE	SHEET	STATUS	CHECKED BY
1:150	A1	PLANNING	PC

Ashton Smith Belvedere House, 1 Victoria Avenue, Harrogate, North Yorkshire HG2 0LL
tel: 01423 520907 fax: 01423 561558
www.ashtonsmith.co.uk

CLIENT
Fresh - Pak
Chilled Foods

ashtonsmith
beyond design

JOB NO. 13119