

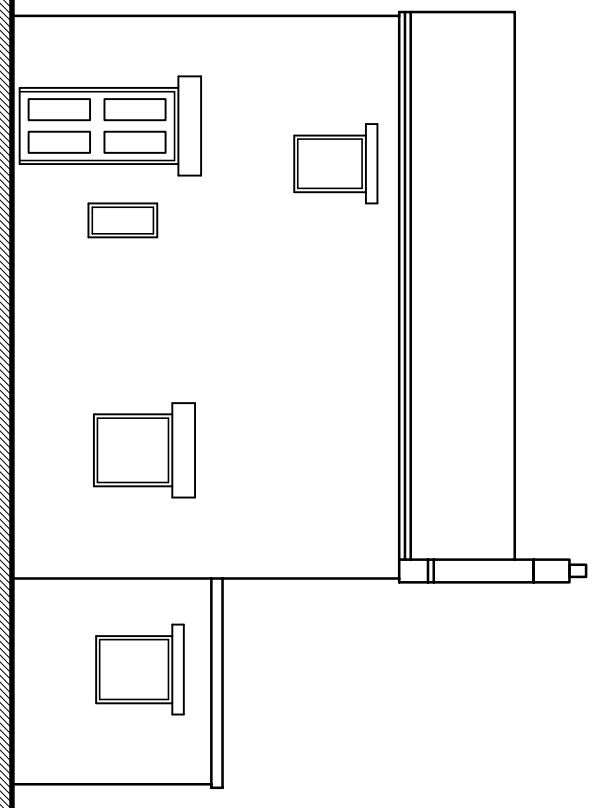
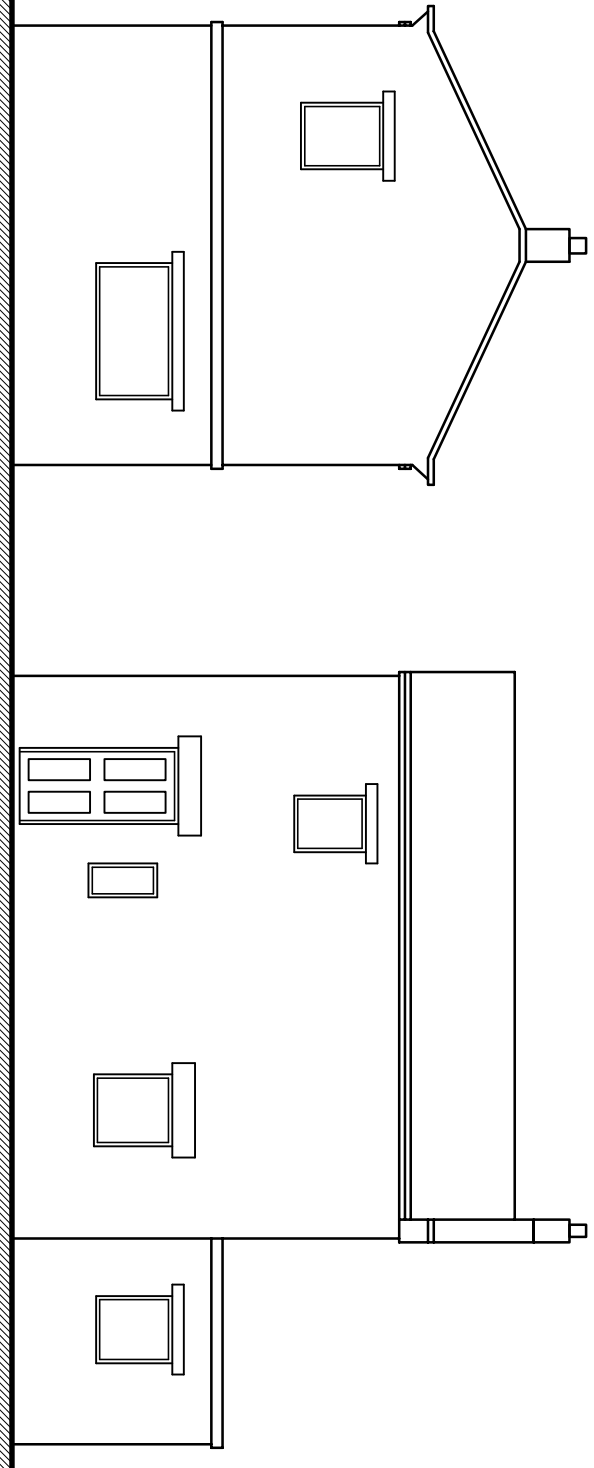
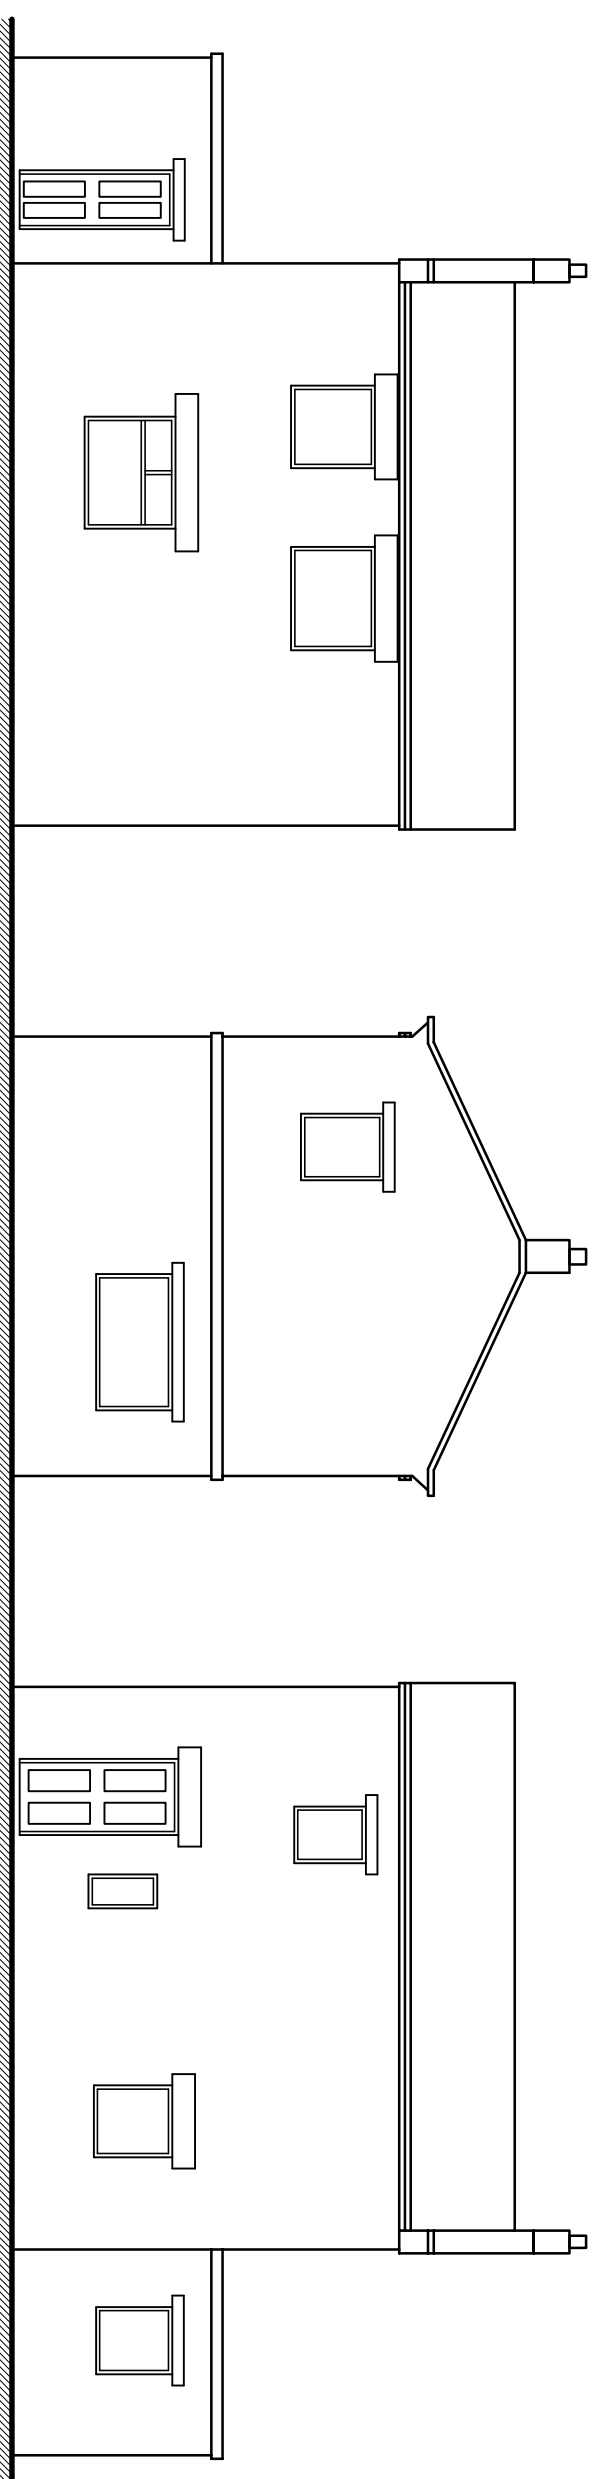
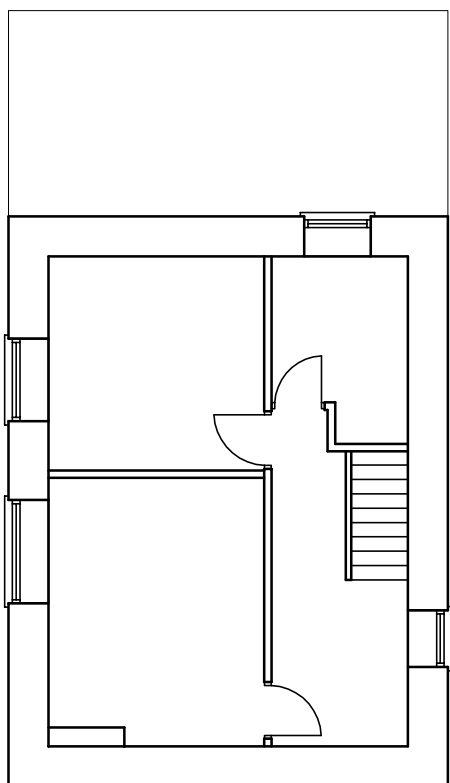
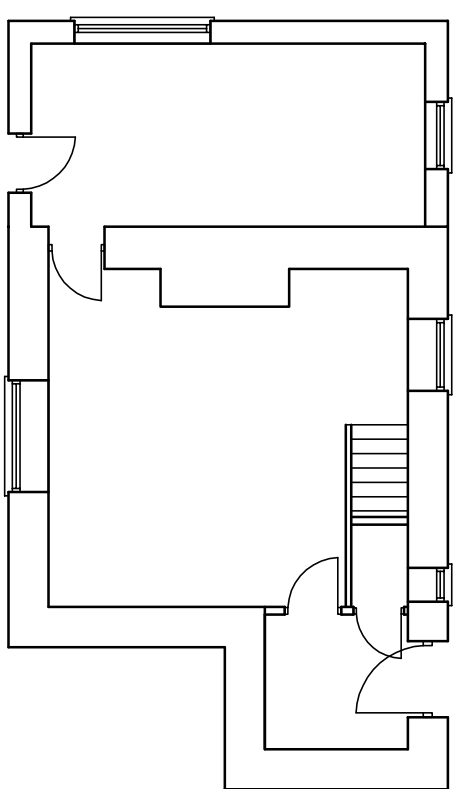
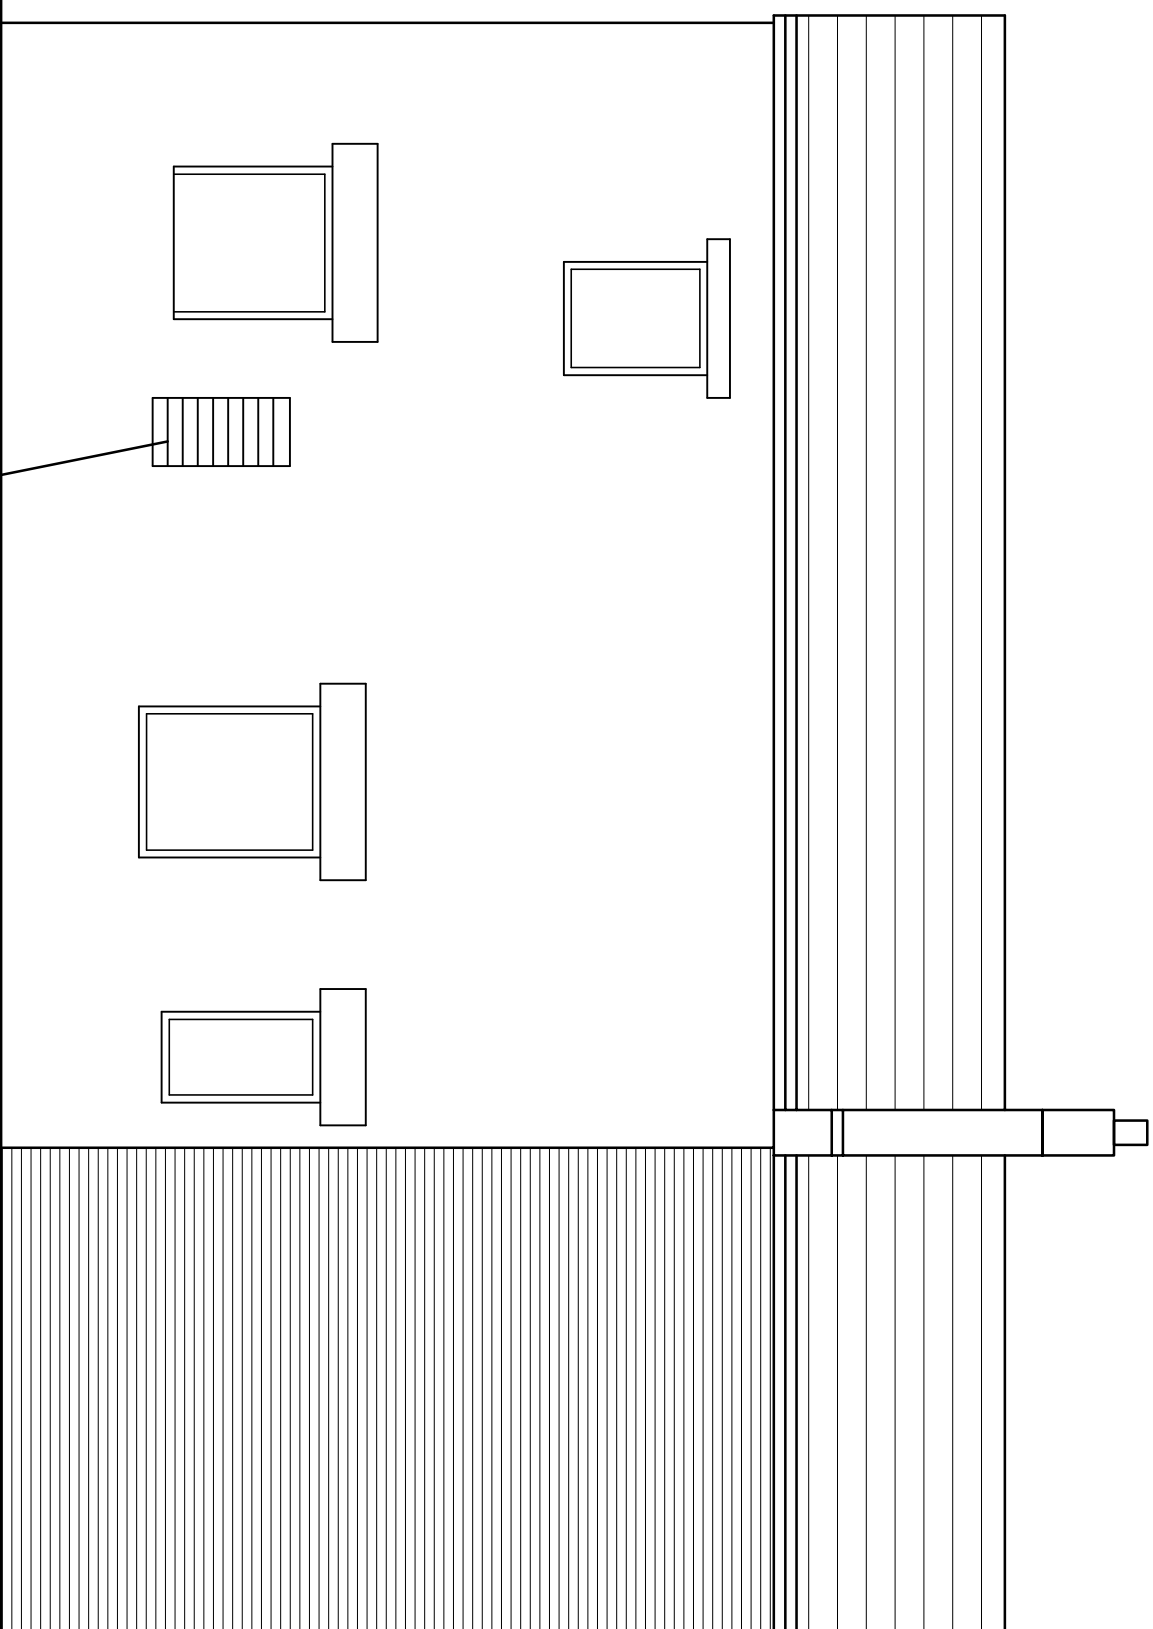


Existing

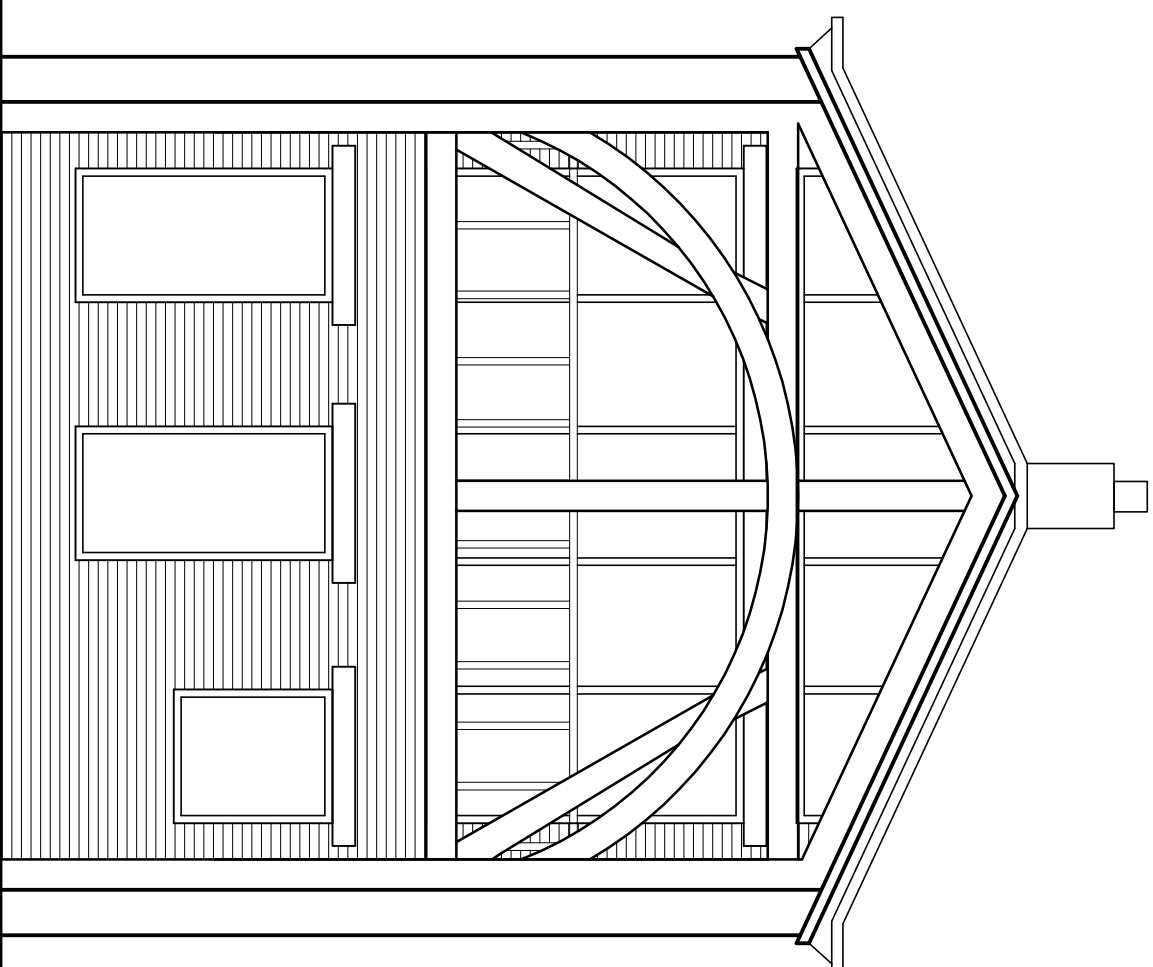

Proposed

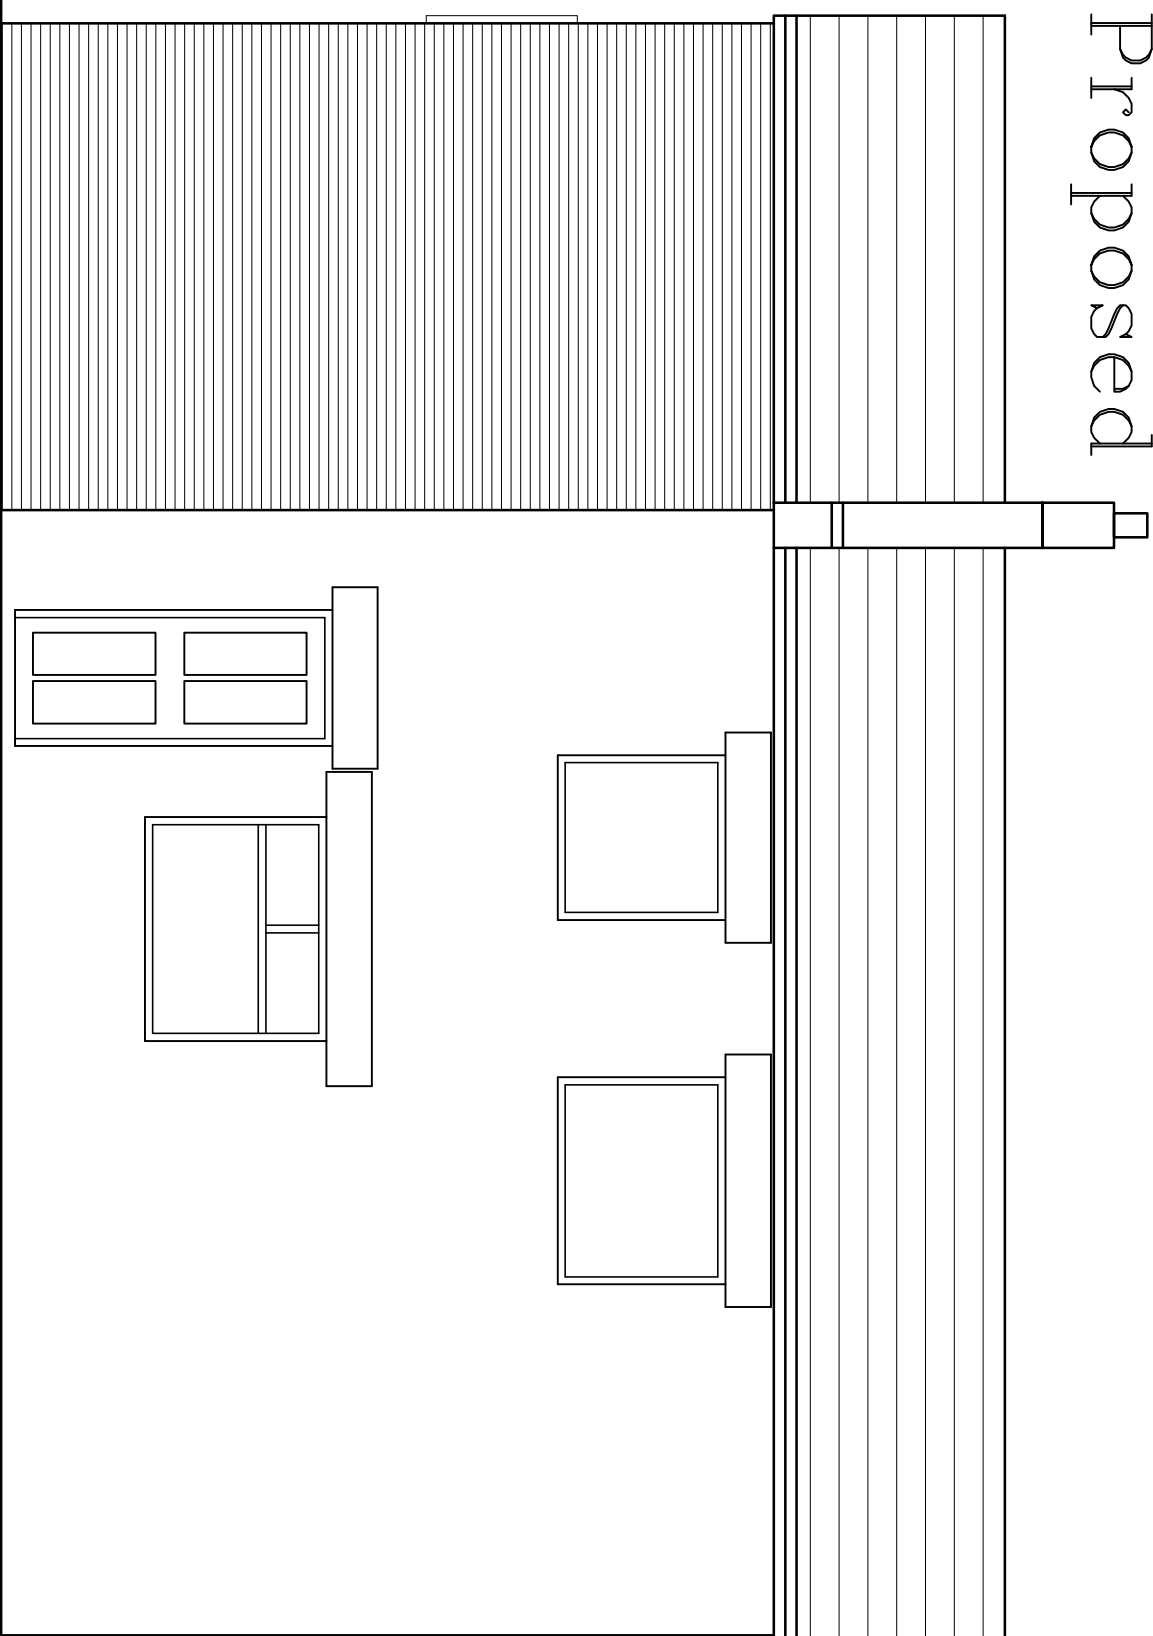



Front elevation

Side elevation

Timber frame for decorative purposes set in front of new masonry elevation

Rear elevation

block' up extg wdw

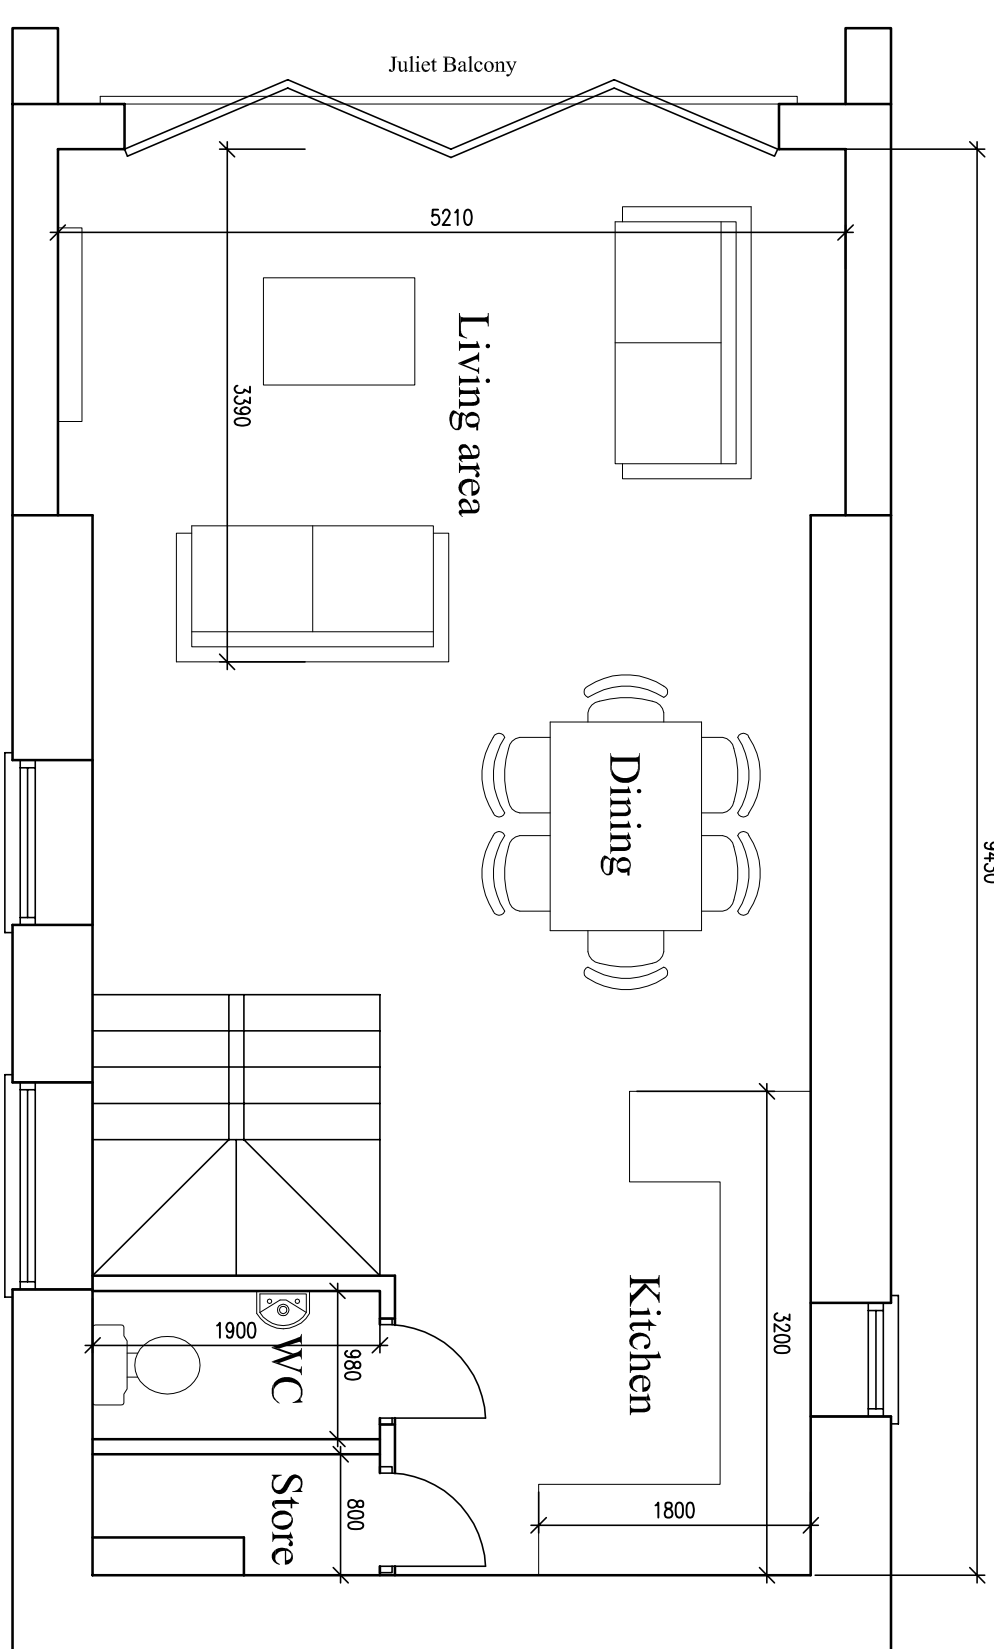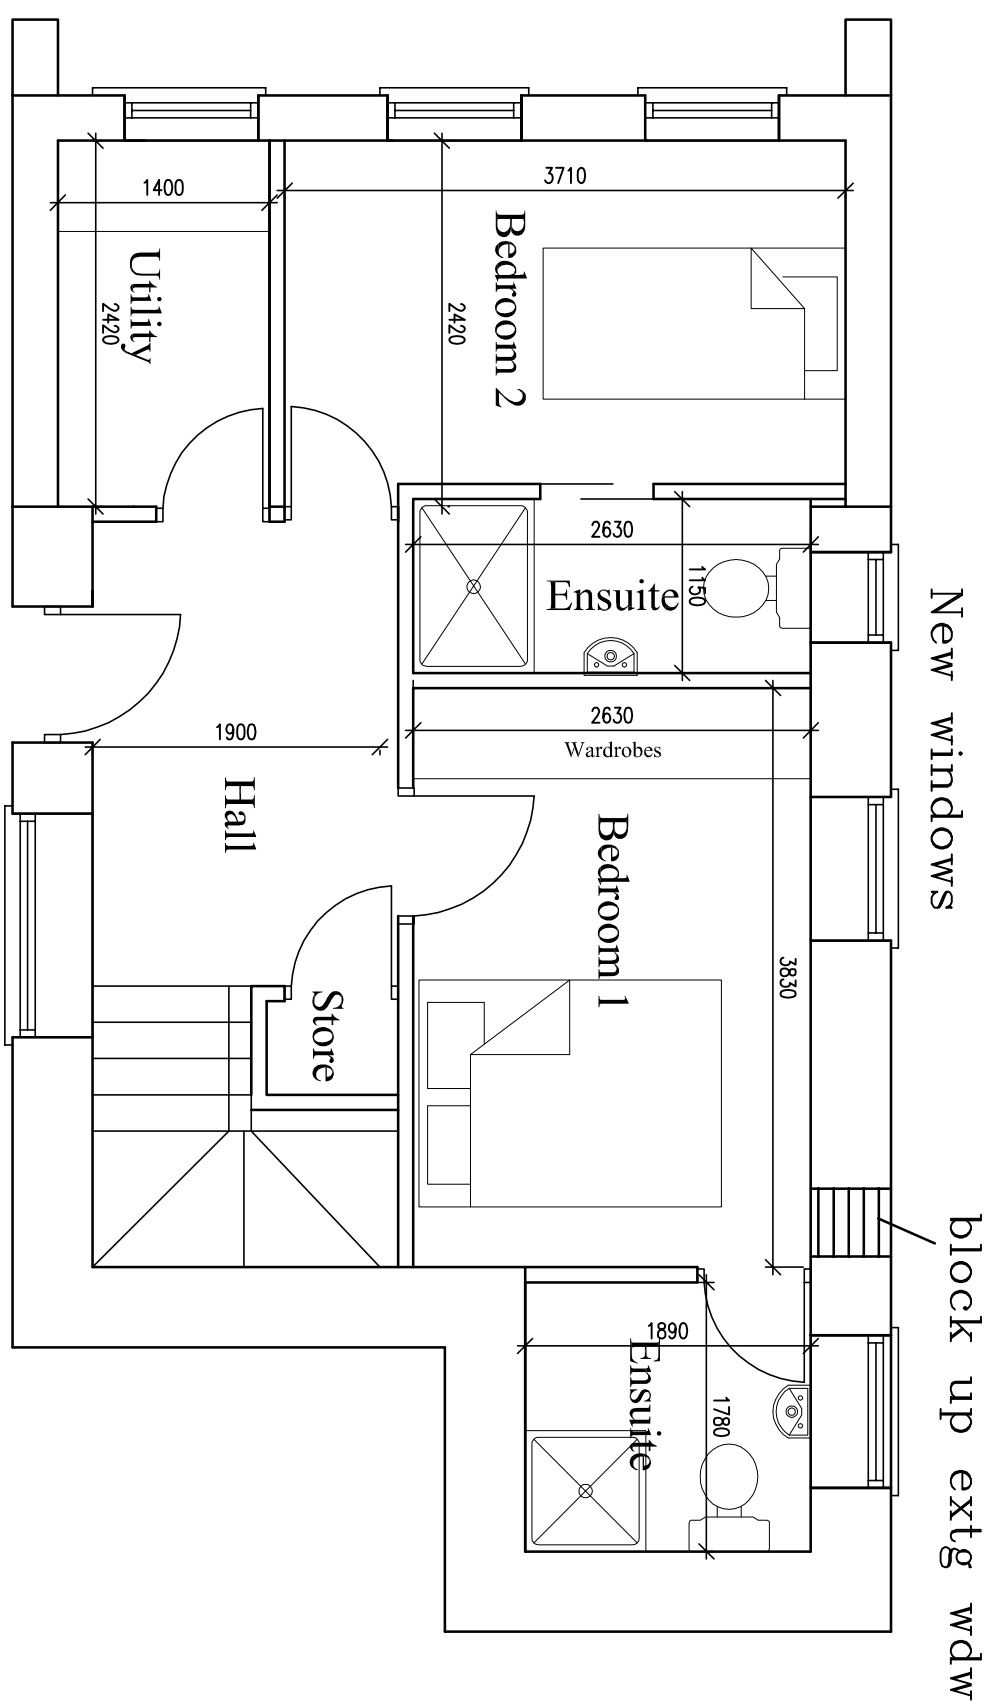

Ground floor

First floor

REVISION	DATE	DESCRIPTION
A	03/01/14	Small window blocked up

Note to Client : These works will be subject to CDM Legislation

NOTE TO CONTRACTOR Check all dimensions prior to commencing work or ordering any materials. It is to be noted that any work to be undertaken outside the boundary of the site without the express permission of the adjoining owner.	NOTE TO CLIENT It is your responsibility to check with the Statutory Authorities that the proposed location of those outside the property are located, and to advise the Contractor accordingly, prior to accepting this quotation. For works to be undertaken inside the property, you have taken cost and safety issues
--	--

APPROVAL	DATE	DRAWING	AUTHORITY	REFERENCE NO.
Building Regulations Planning Approval Planning Submission				

Unit 2, The Office Campus, Paragon Business Park, Red Hall Court,

Project Proposed 2 storey extension
at 60 Jebb Lane Haigh
for Mr Brown

01924 380873	R	scale
	A	1:50
Date 01/11/2013		1:100

Drawing Plans and elevations

Drug No

A1	F	1649	Scale
	R	A	1:50 1:100
		1	

