




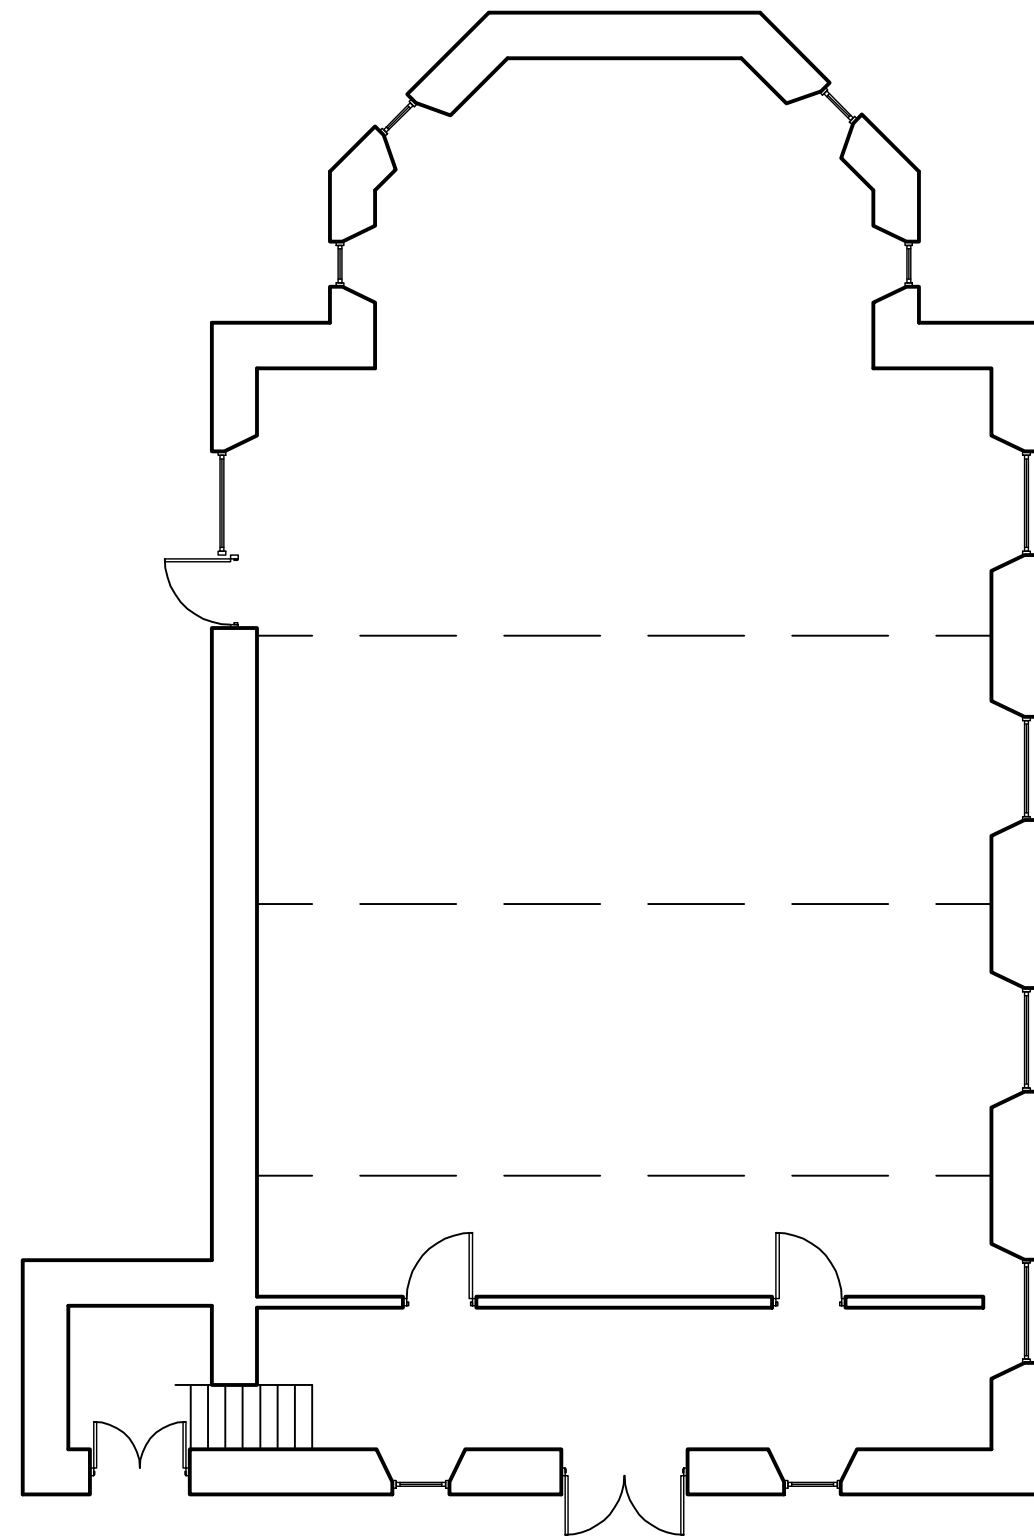

EXISTING GROUND FLOOR

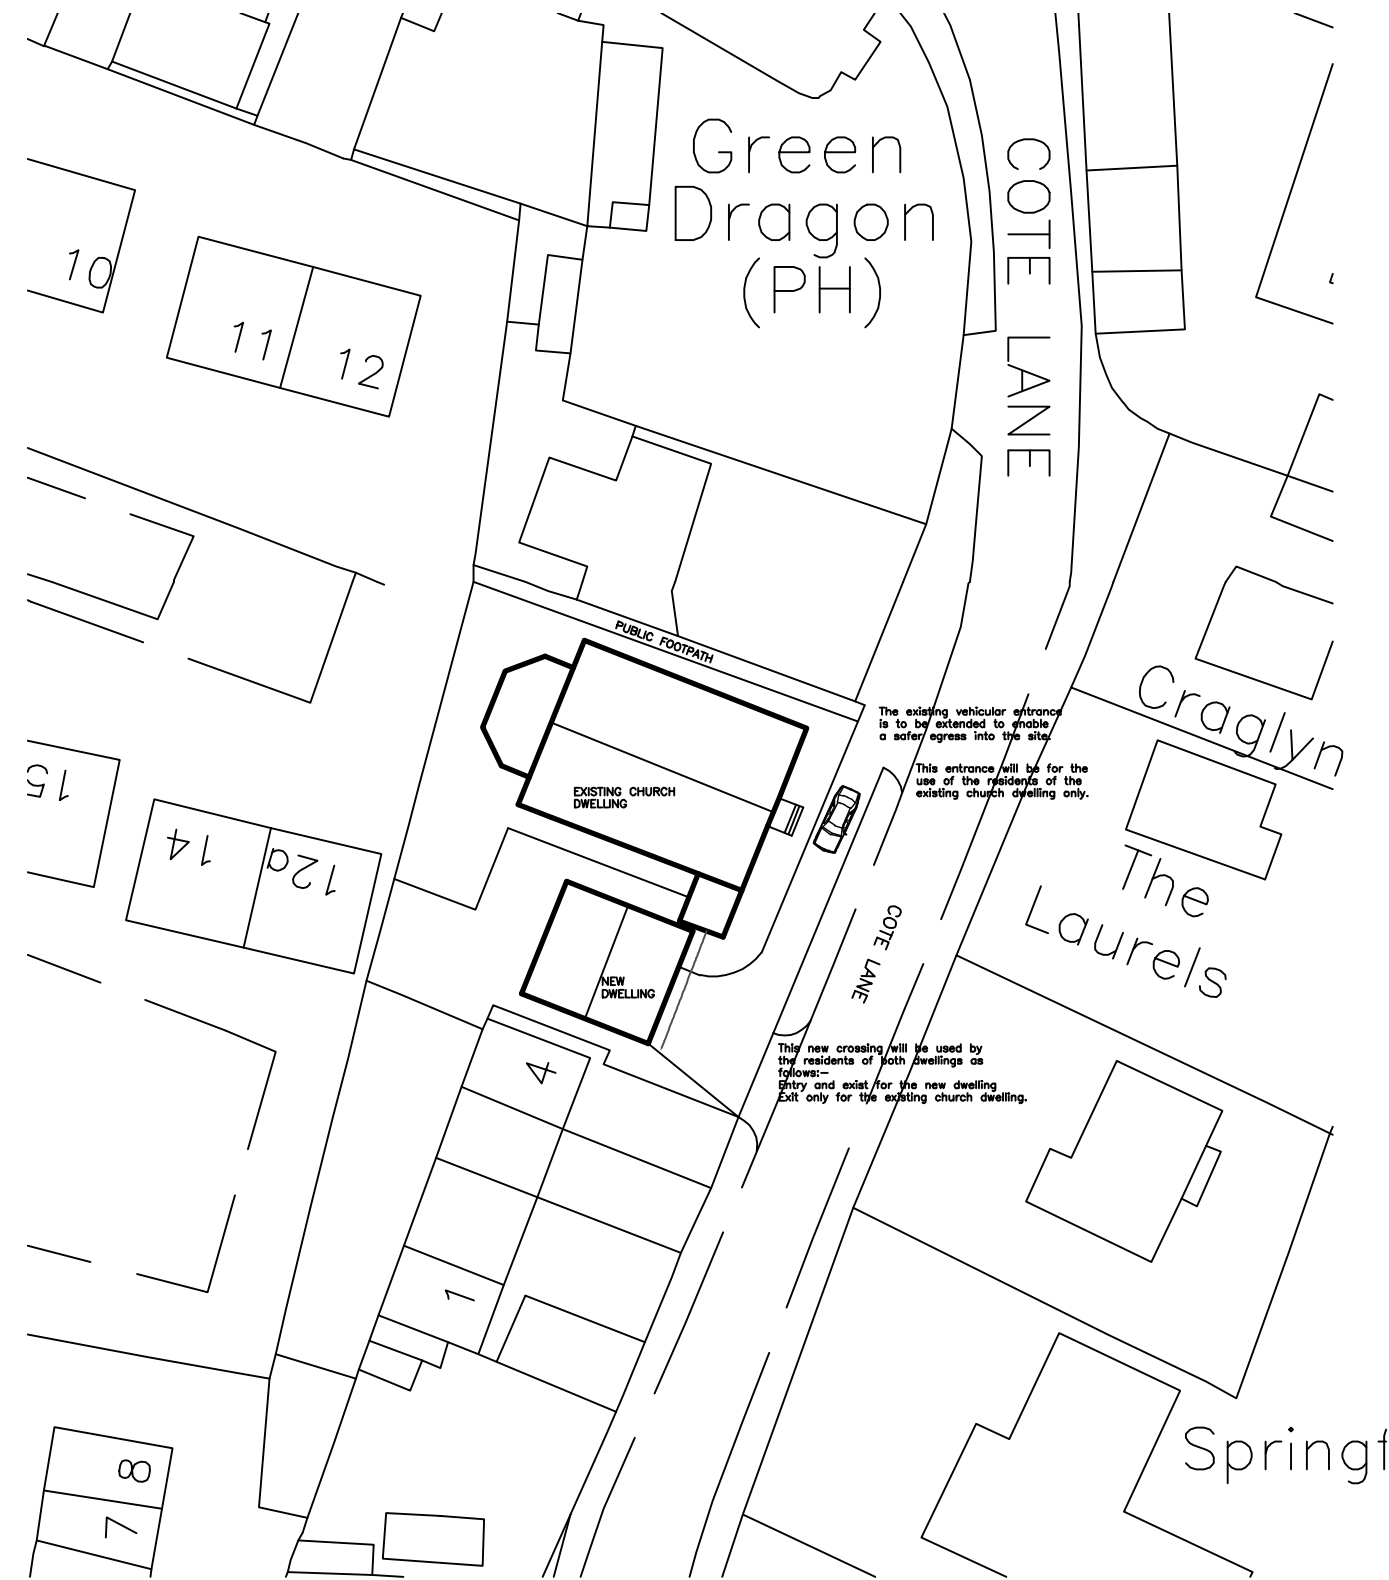


SITE LAYOUT 1:500

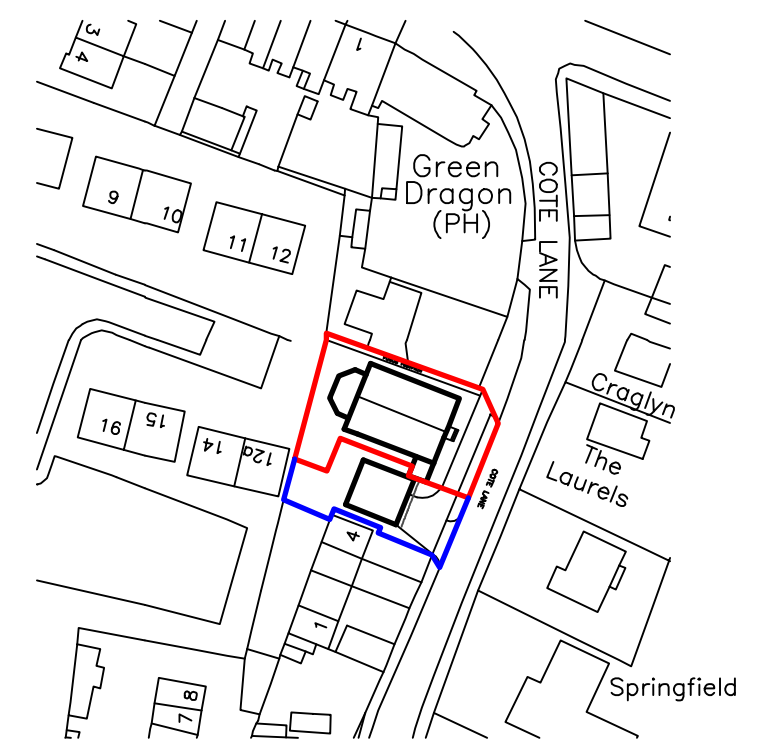

SITE LOCATION 1:1250

Actual depth of foundations to be determined on site.
All work to be to the satisfaction of the local authority.
All dimensions to be checked on site and any discrepancies must be notified immediately.
All dimensions are in millimetres unless otherwise stated.
Information given on this drawing is subject to local authority approval.
Do not scale this drawing.

**PROJECT
MANAGEMENT
services**

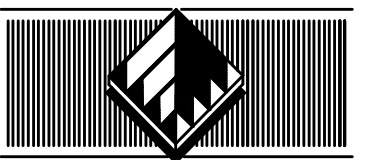

CHARTERED BUILDING CONSULTANTS
4 HUDDERSFIELD ROAD, BARNSELEY, SOUTH YORKSHIRE S70 2LT
TELEPHONE (01228) 286276
FAX (01228) 731265 E-mail: info@pmsdesign.co.uk

CLIENT

Mr CHRIS PEARSALL

PROJECT

CONVERSION OF CHURCH TO A DWELLING
COTE LANE
THURGOLAND.

FILE NAME	DWG.No	SCALE	DATE	DRAWN	REV.
PEARSALL CHURCH	2211/03	1:100	2/09/08	DE	