



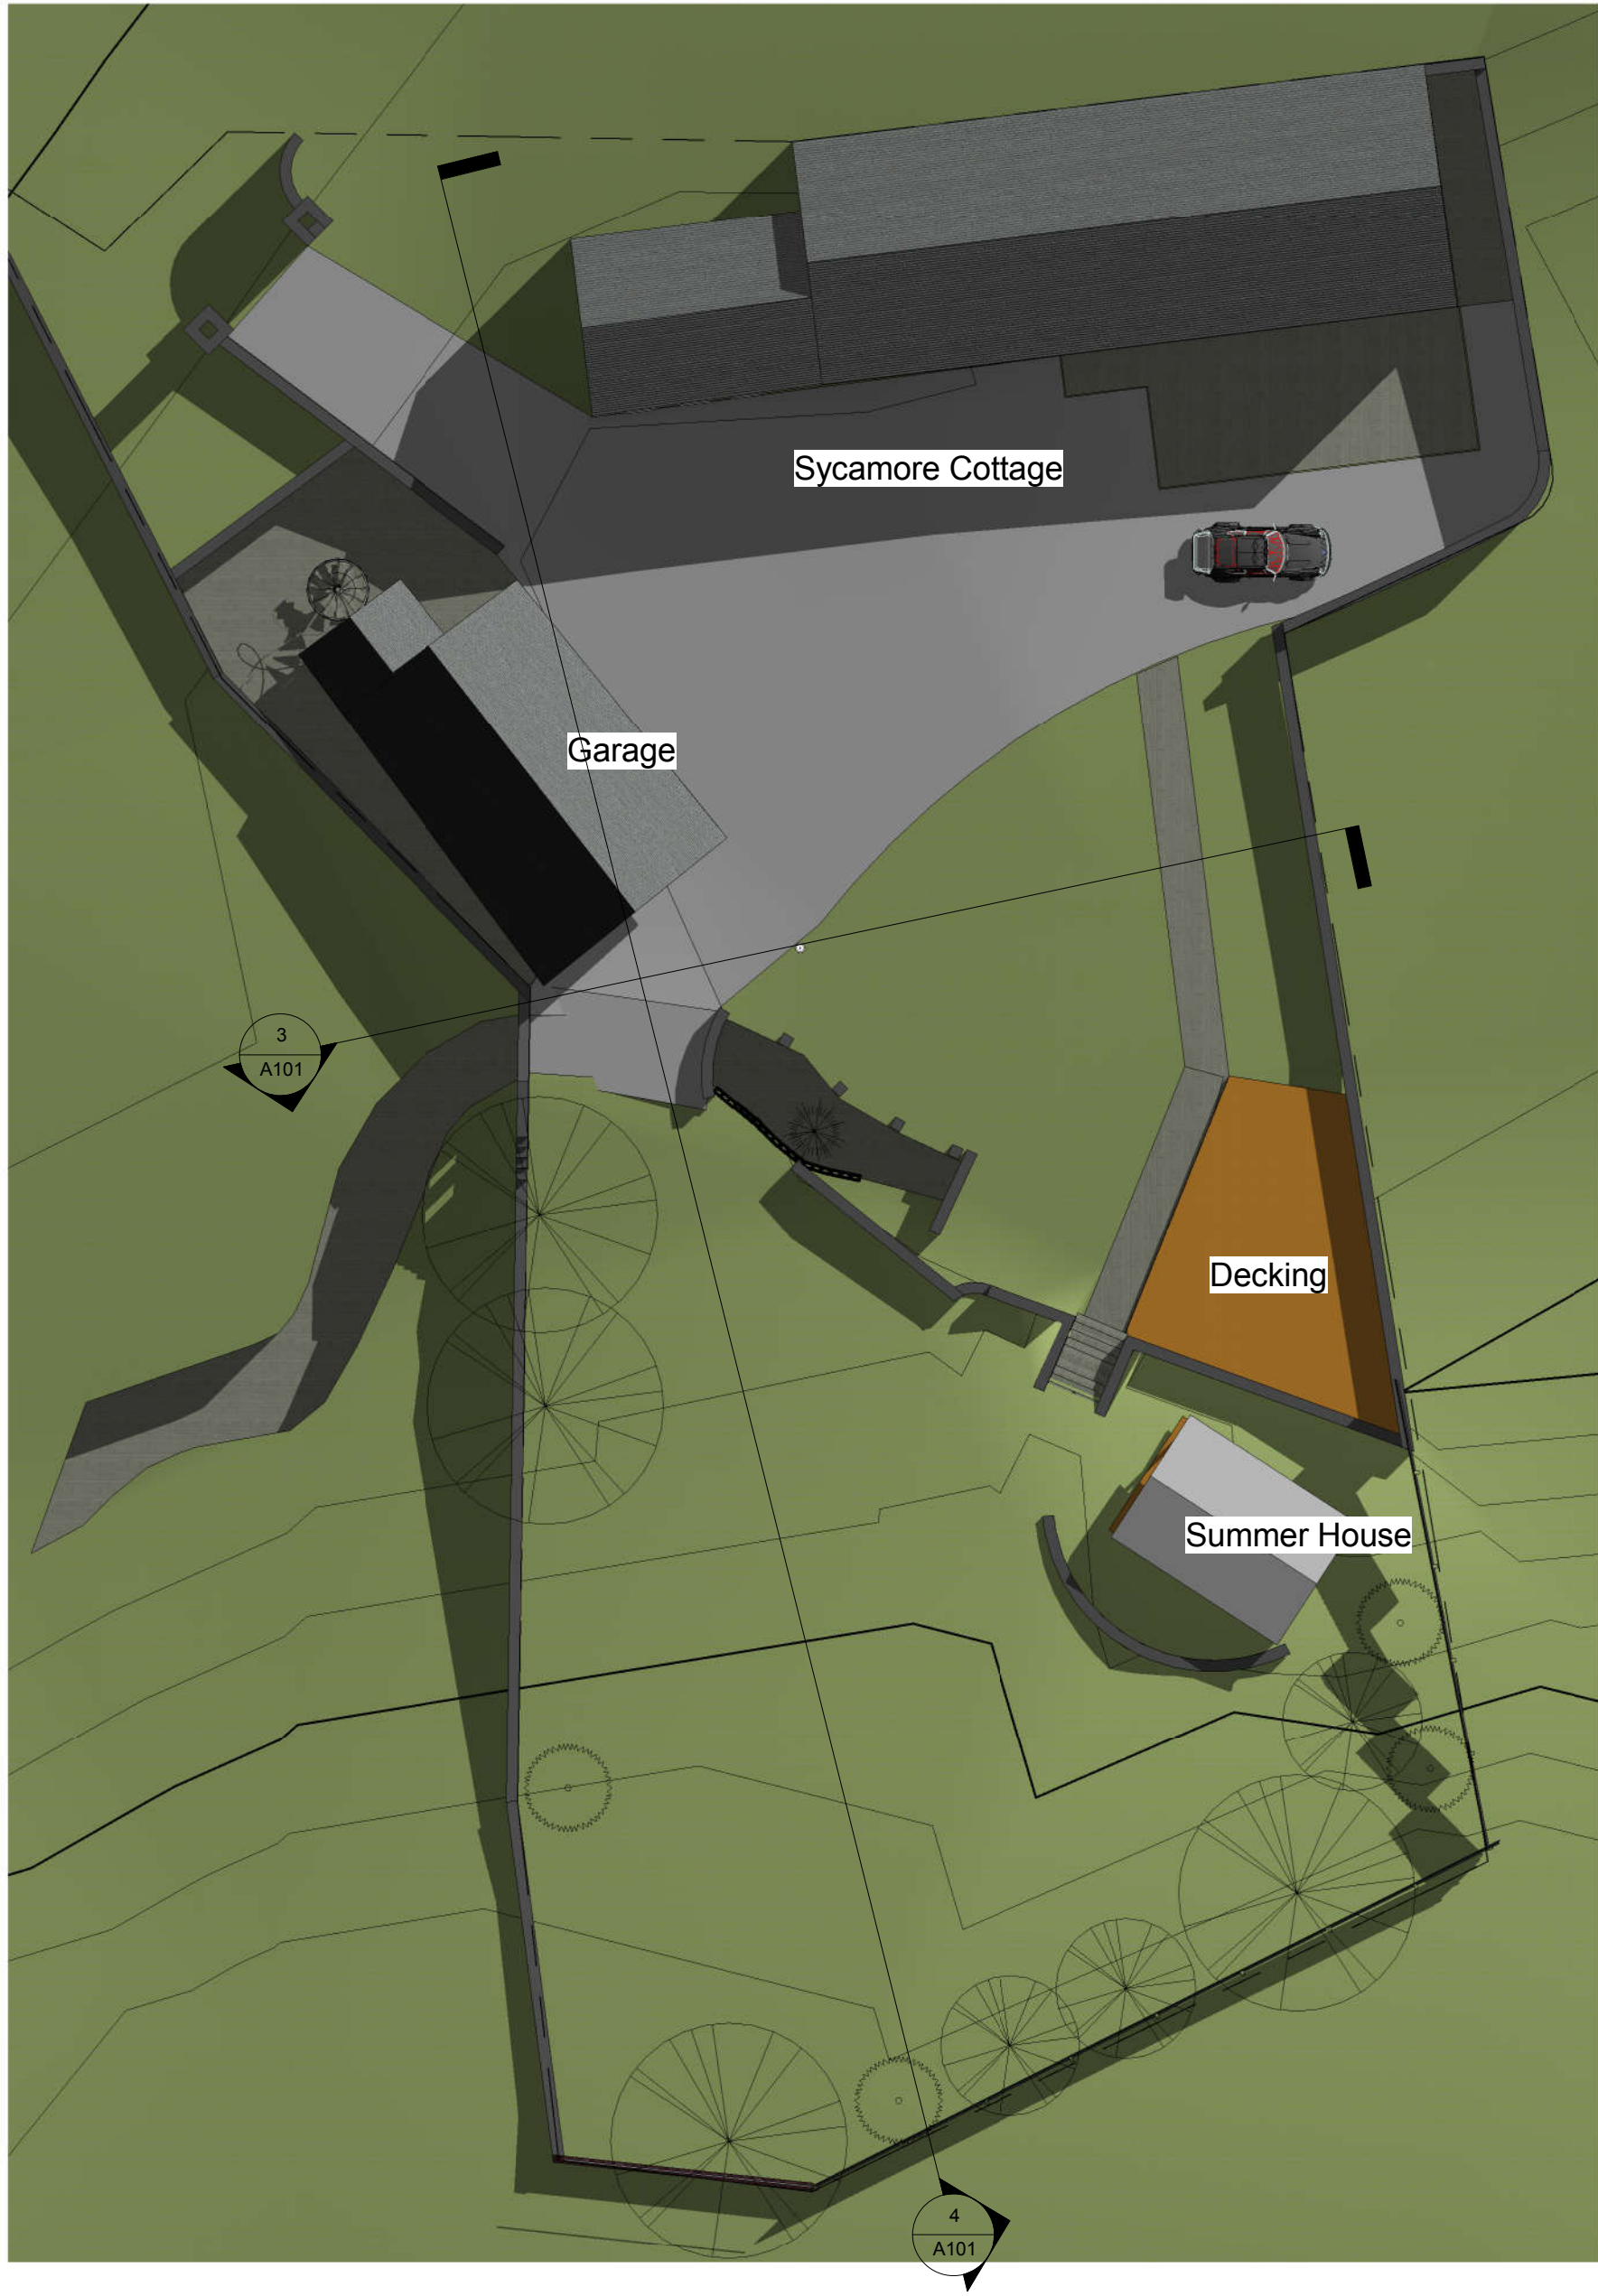


1 Site
1 : 200

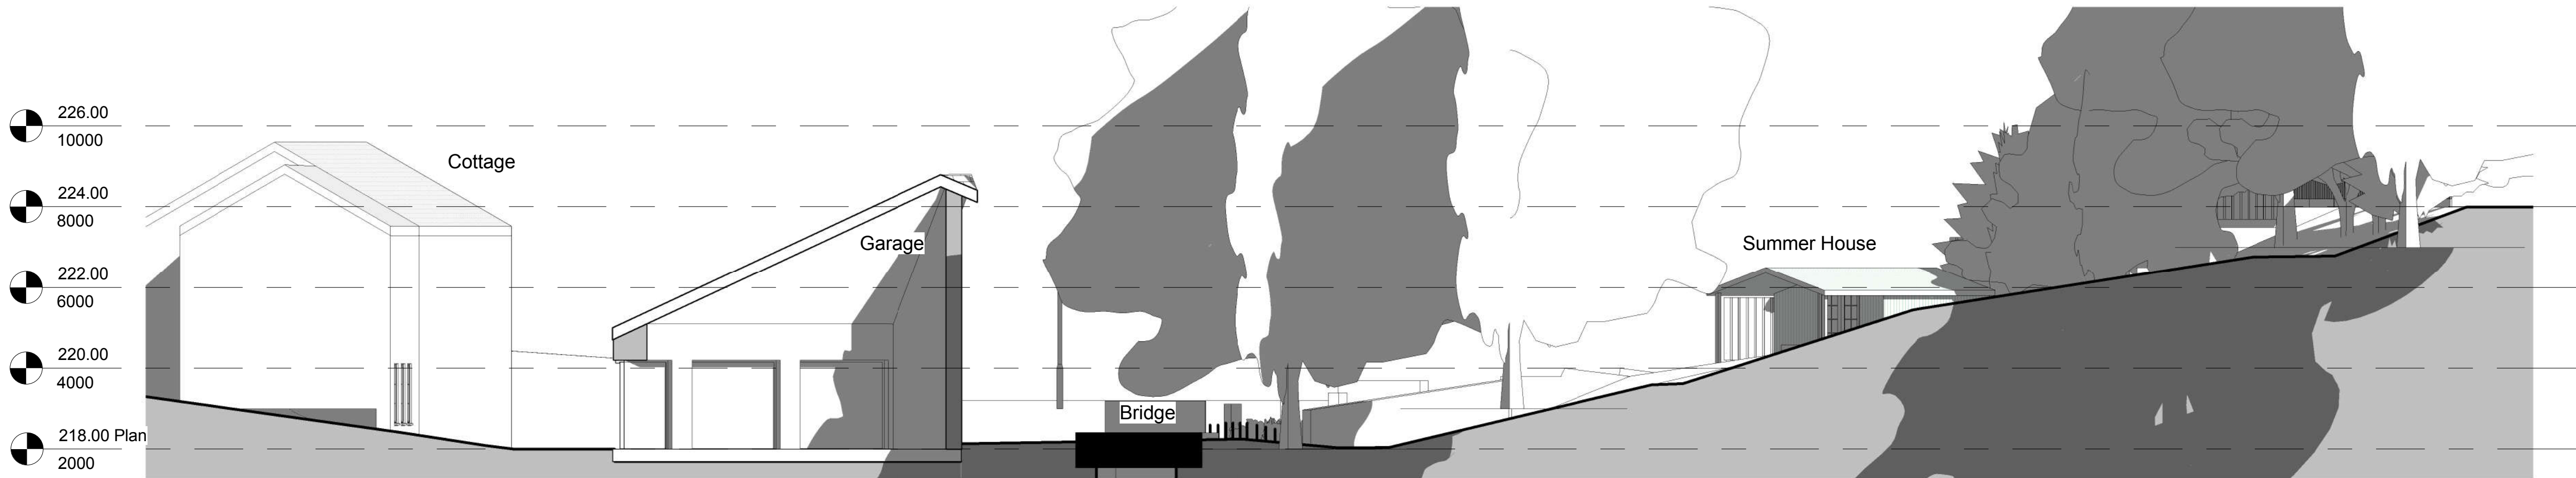

3 Section 1 - View from Cottage
1 : 100



4 Section 2
1 : 100

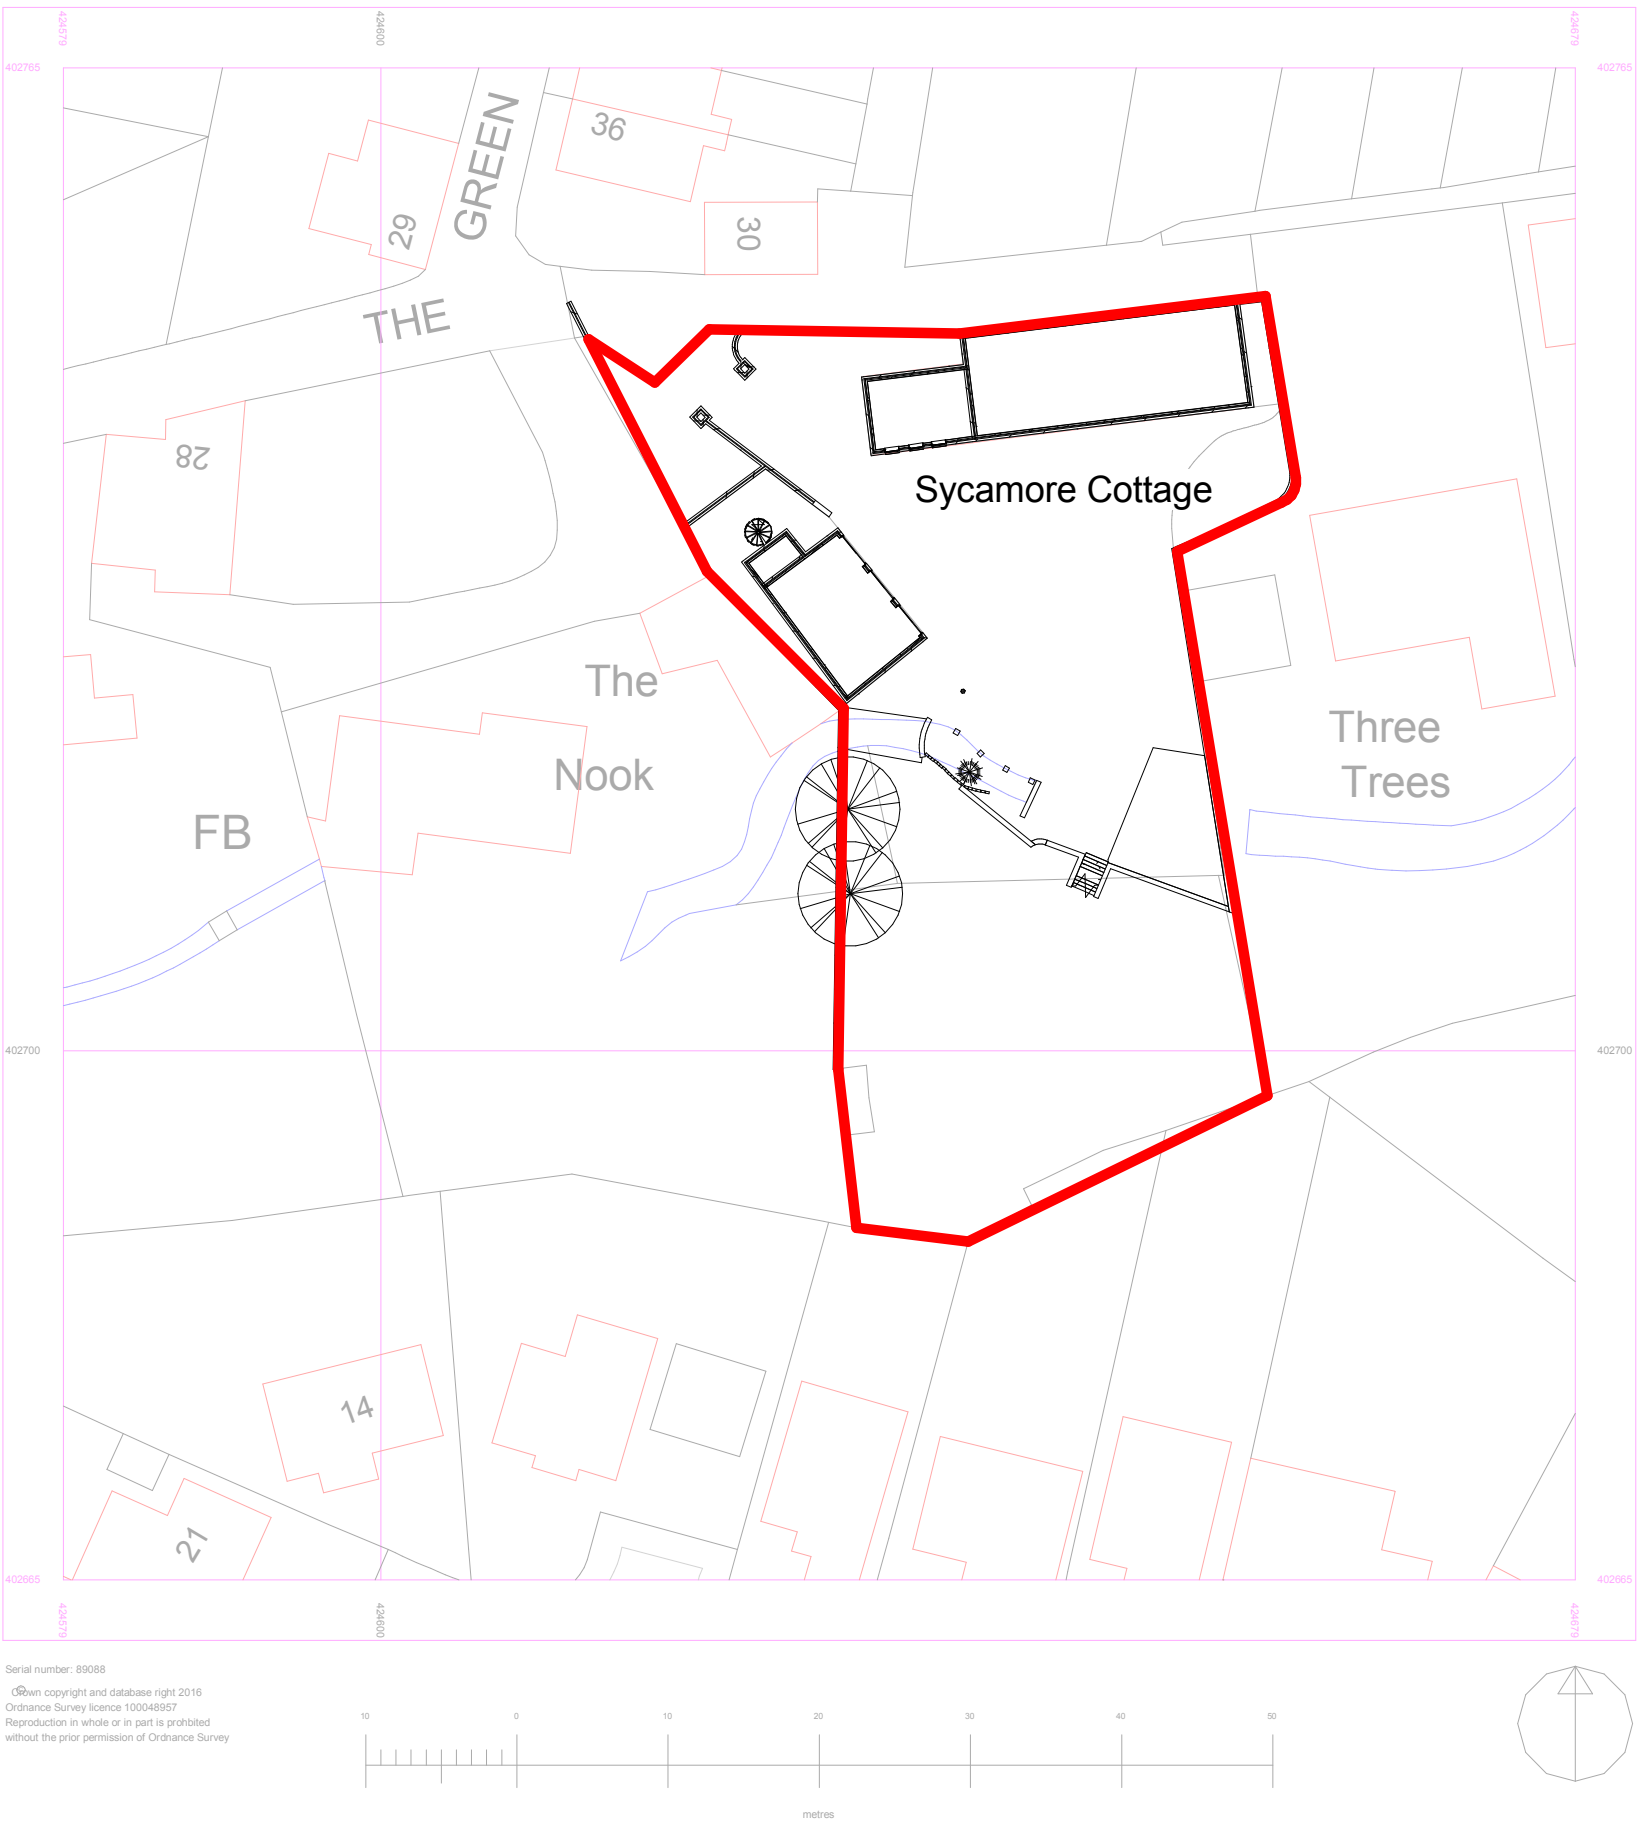

2 218.00 Plan
1 : 500