


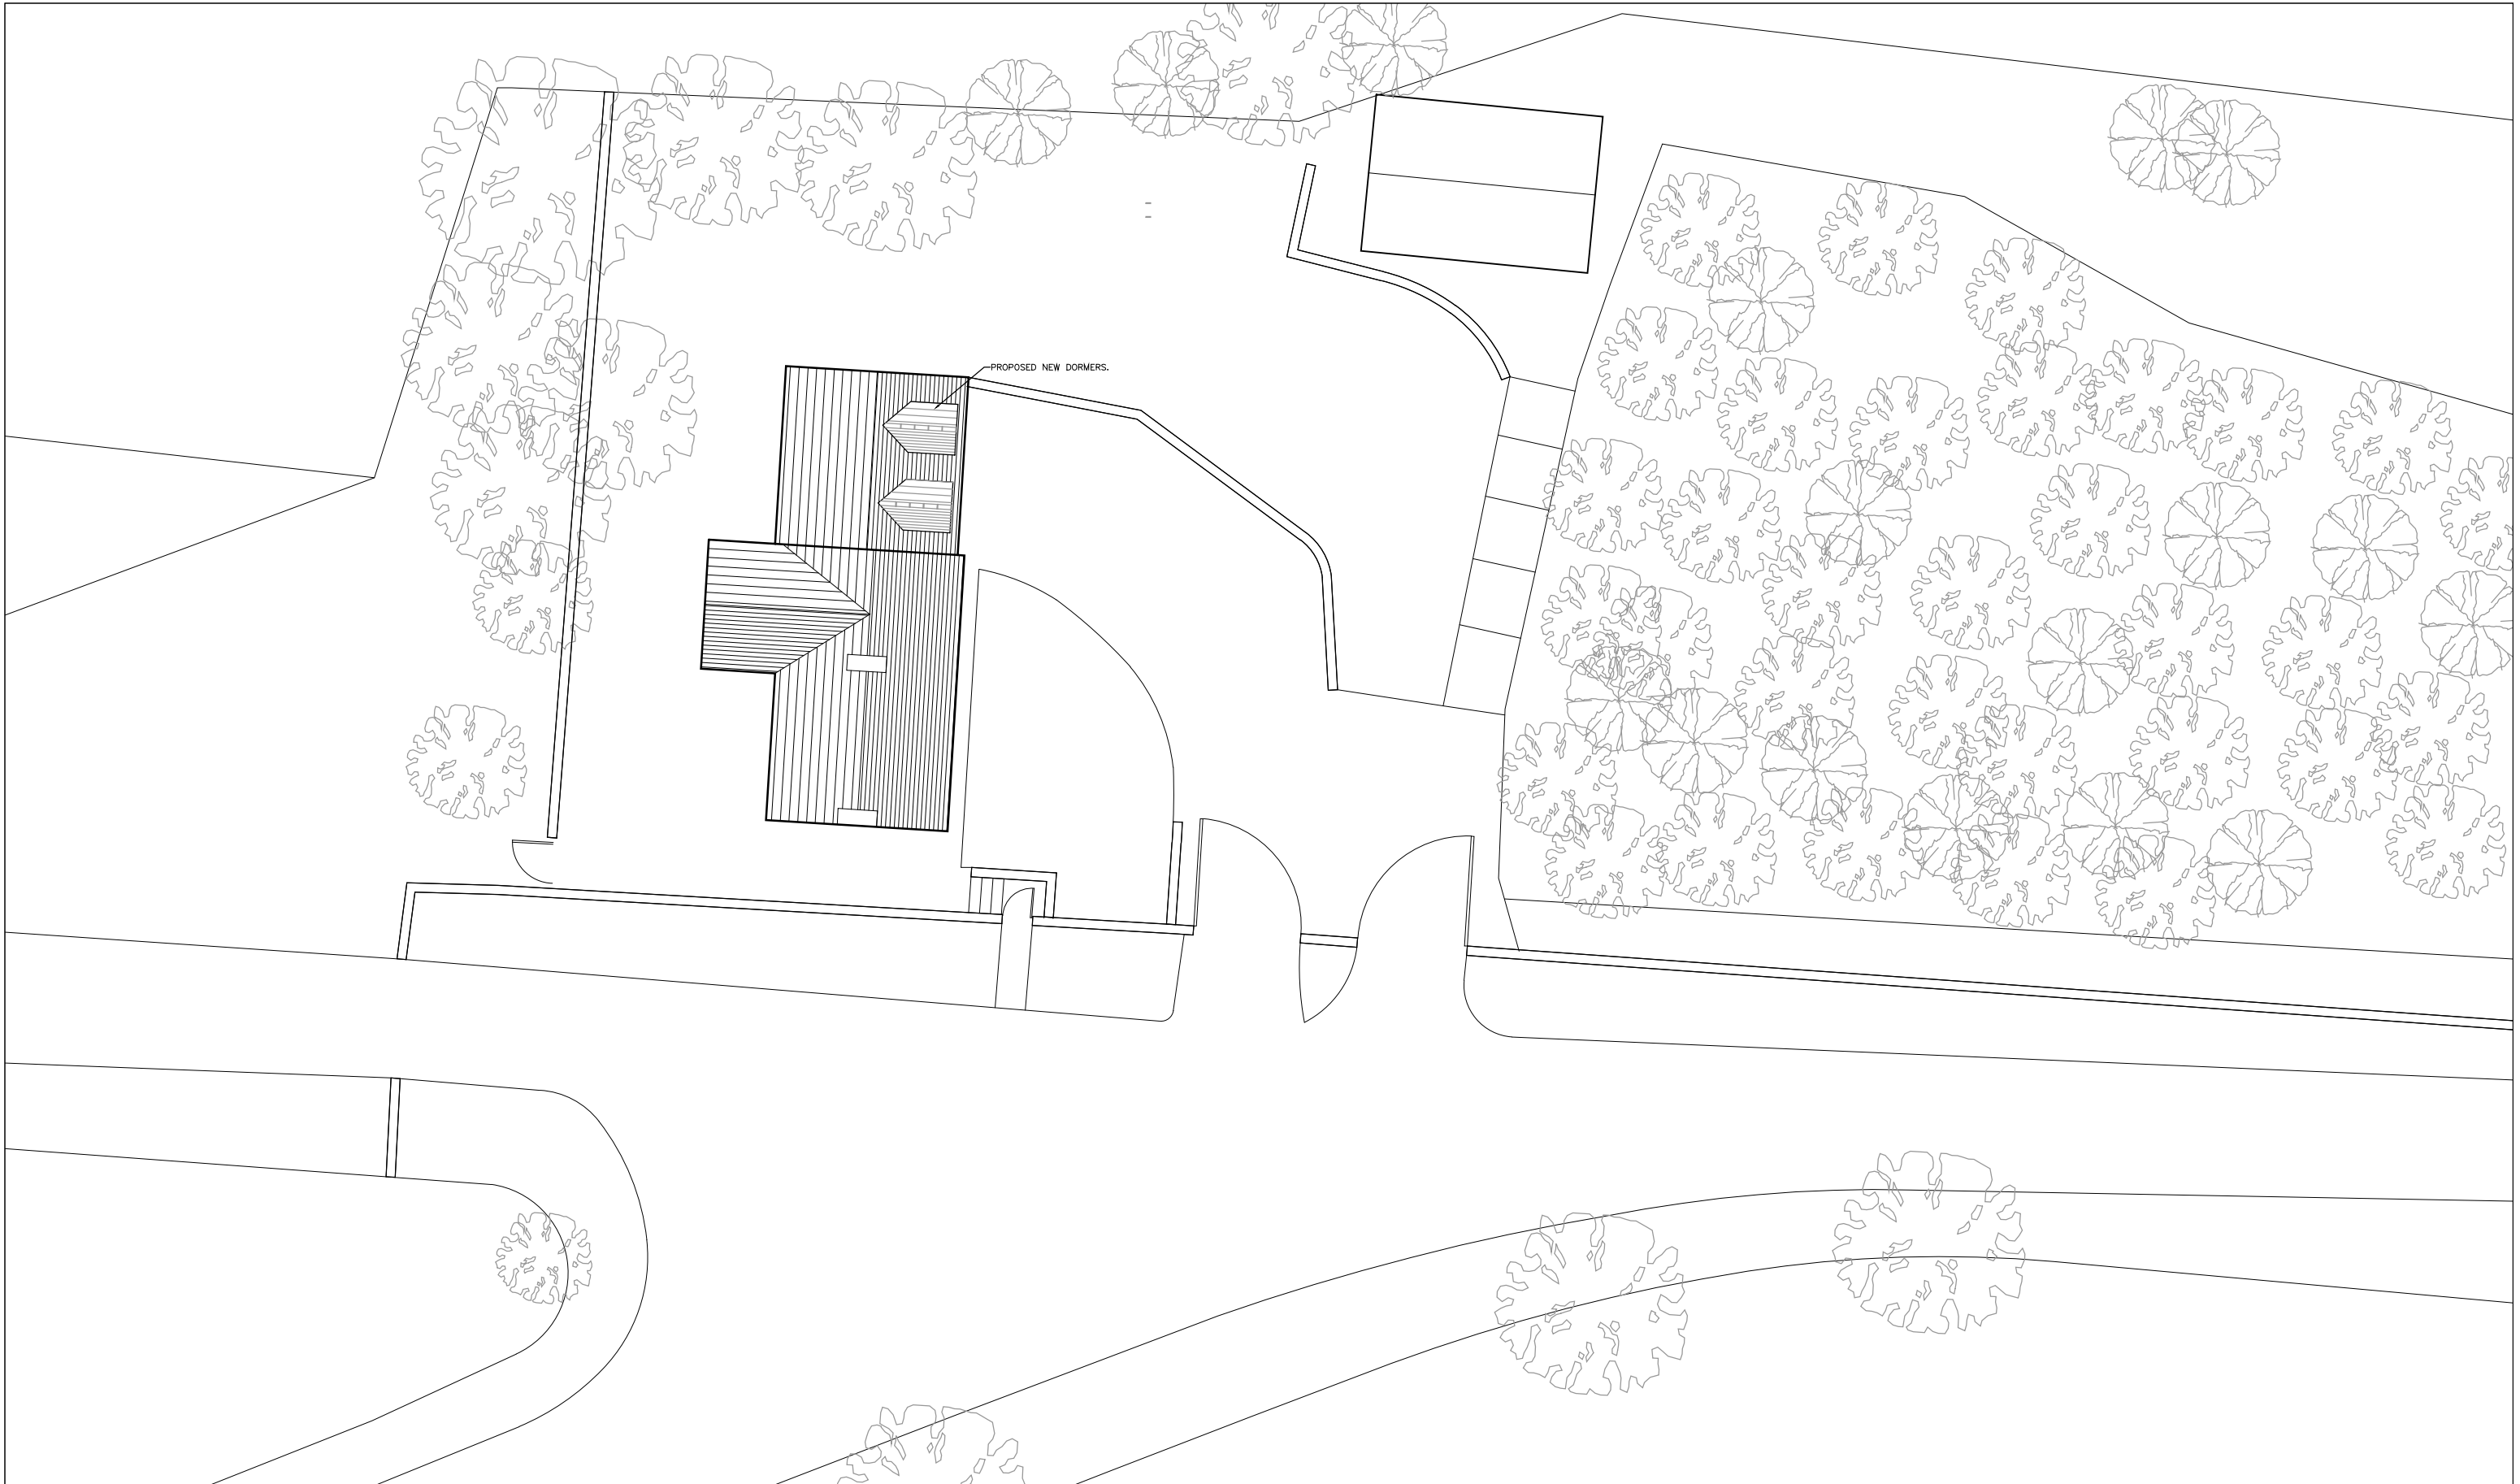

Date: May 2010
Scale: 1:200 @A3
Drawing Reference: RH03

Title: Site Layout Existing & Proposed.
Project: Dormer extension to Garage
Reservoir House, Mill Lane, Ingbirchworth.

Client: Mr. A.Tantrum