


PROPOSED TWO STOREY EXTENSION TO
8 CLAREHURST ROAD DARFIELD FOR
MR & MRS. M. STONE - TEL 270177


Barnsley Metropolitan
Borough Council

- 5 OCT 2009


Corporate Mail Room

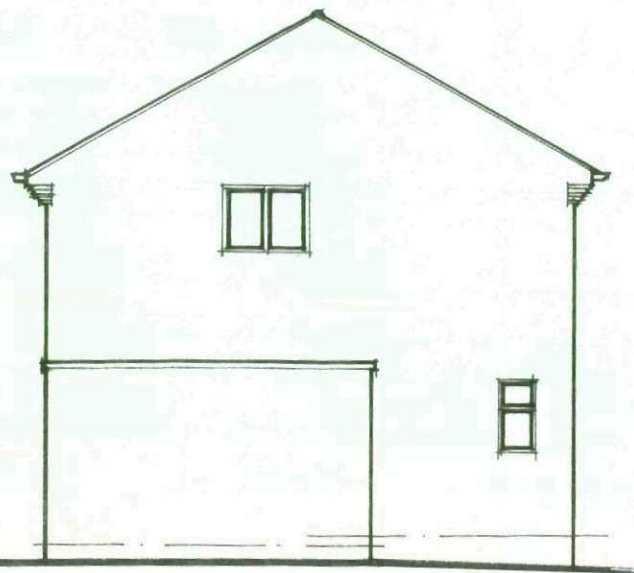


EX. SIDE ELEVATION (1:100)

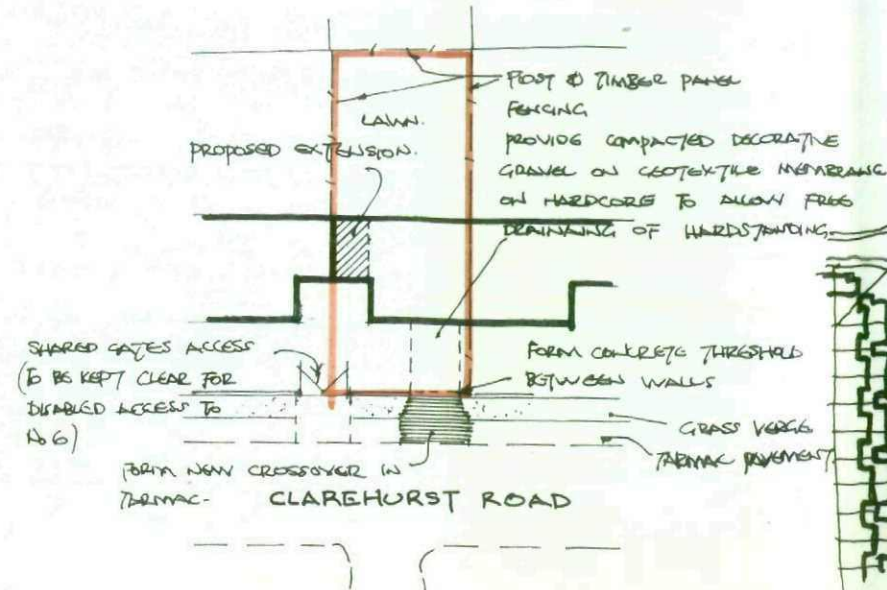


BLOCK PLAN 1/500 approx.

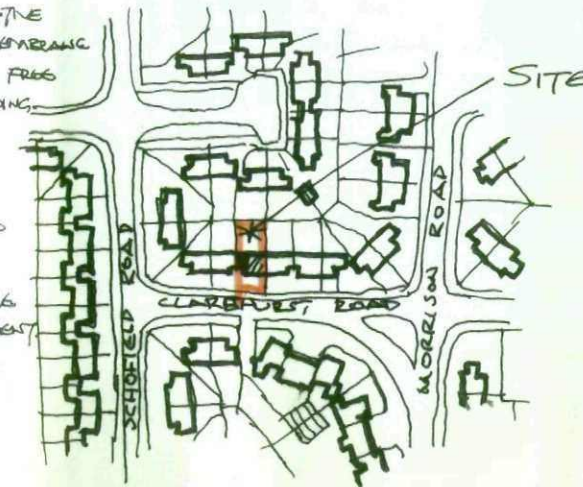


LOCATION PLAN 1/2500 approx.

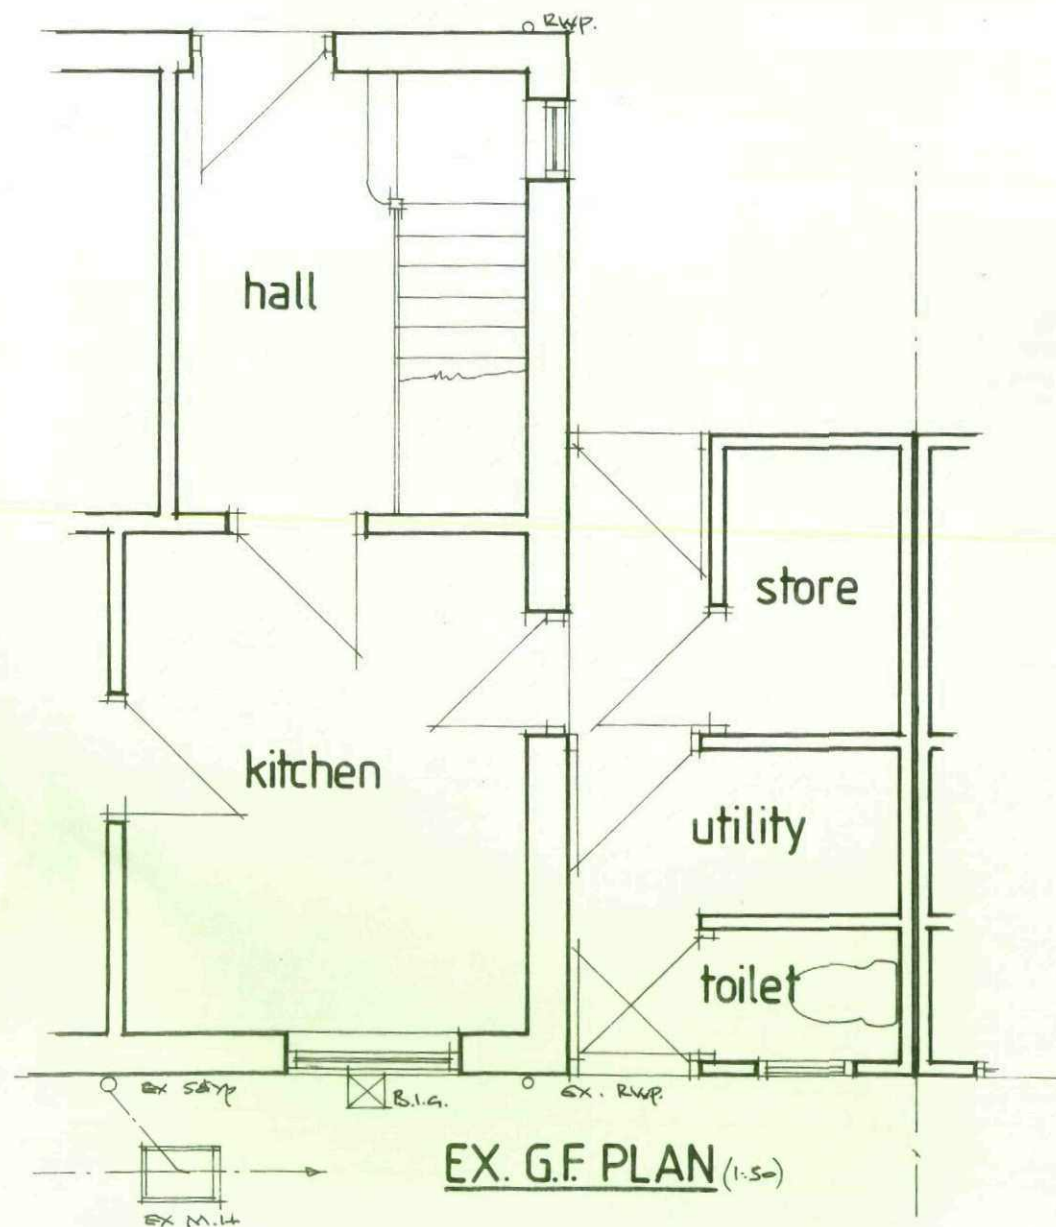

EX. G.F. PLAN (1:50)

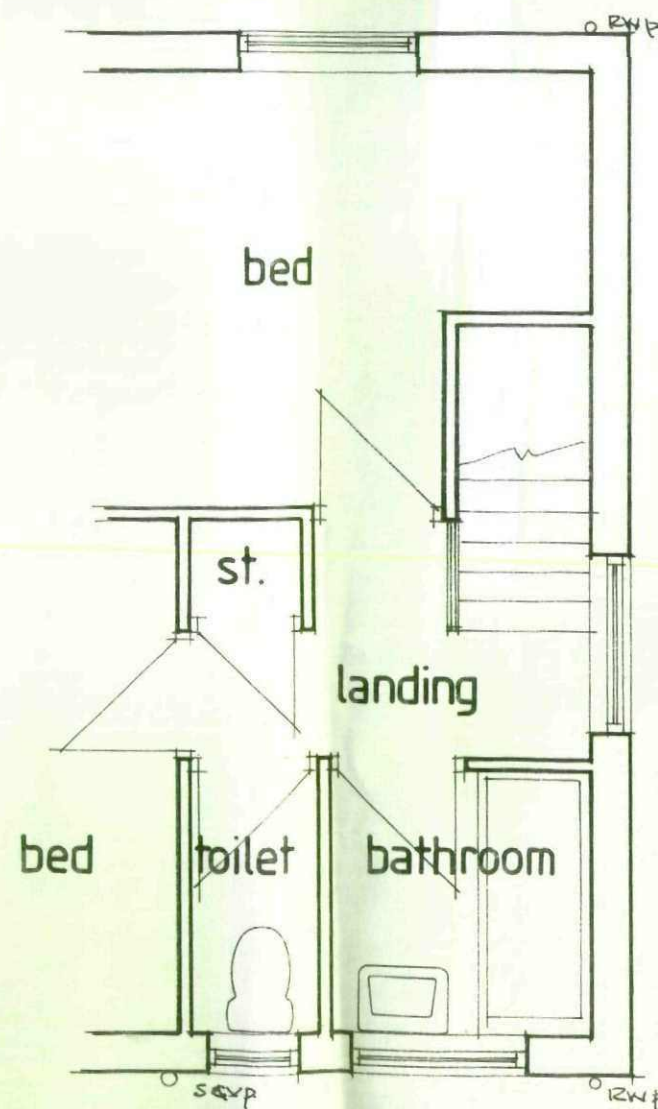


EX. F.F. PLAN (1:50)

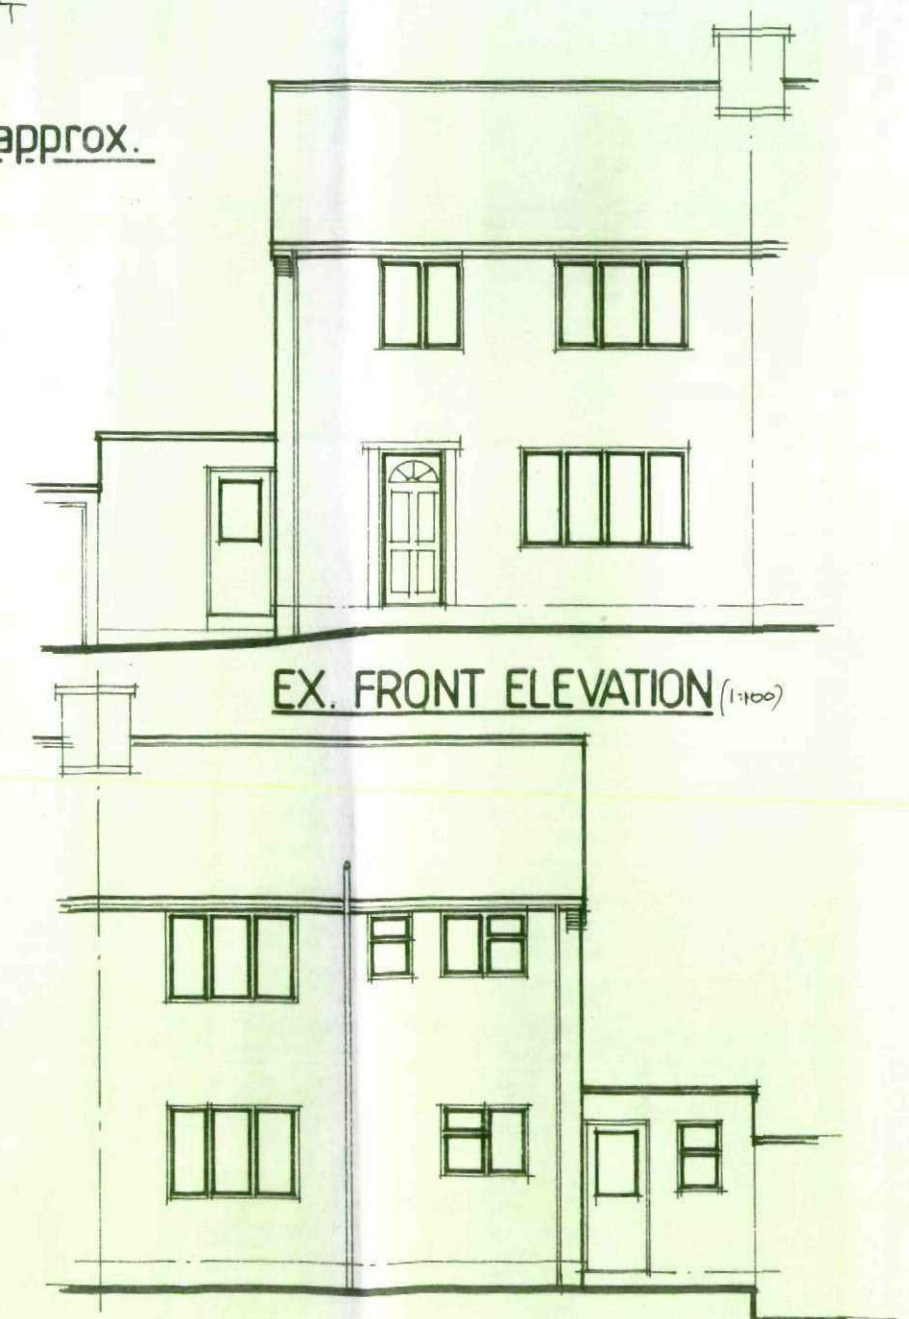


EX. FRONT ELEVATION (1:100)


EX. REAR ELEVATION (1:100)

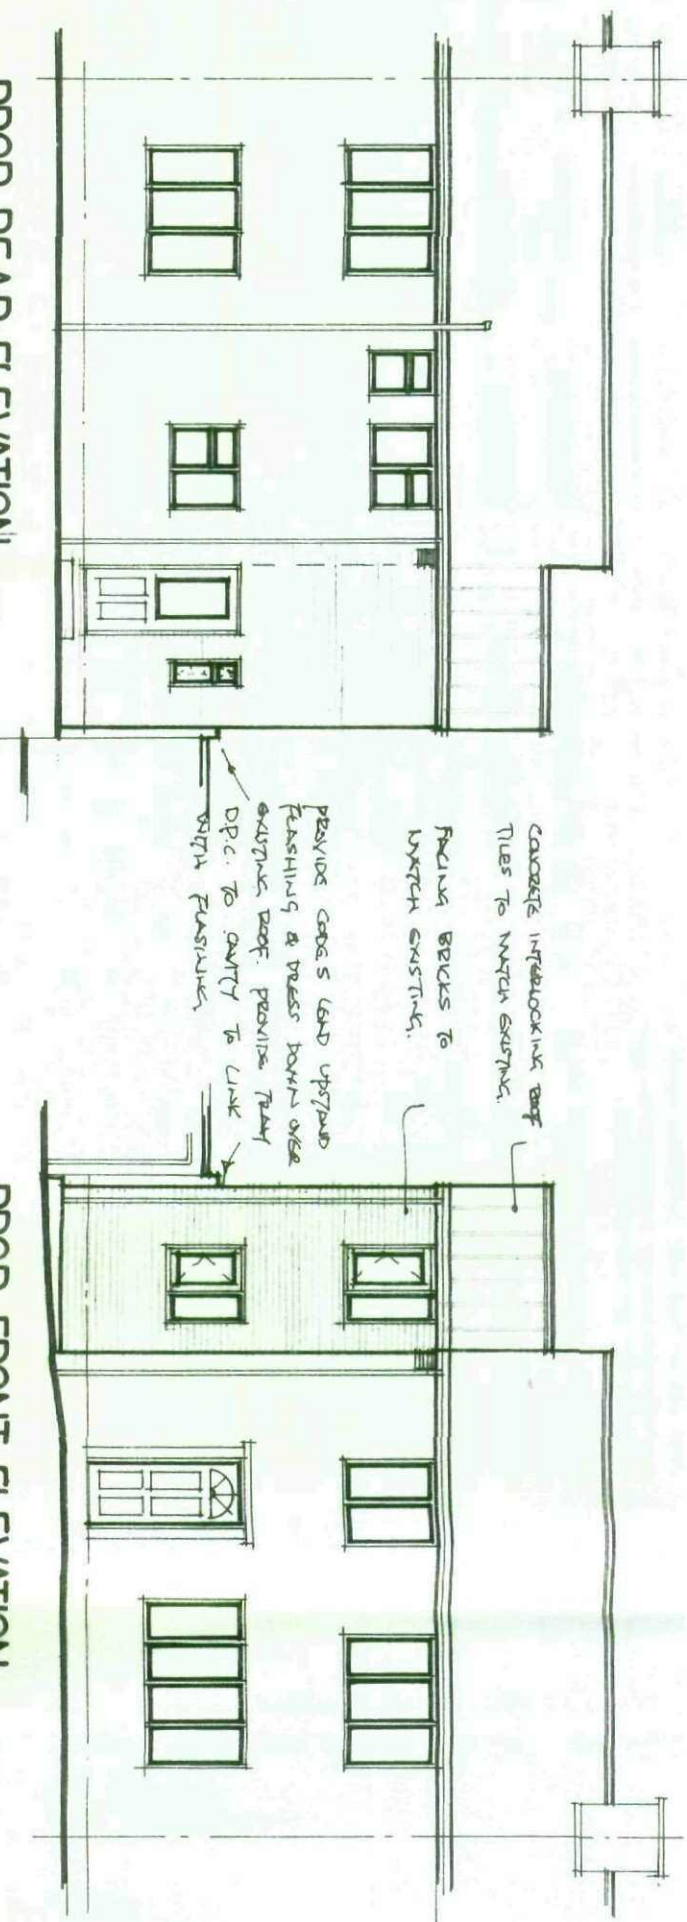


PROP. REAR ELEVATION (1:100)

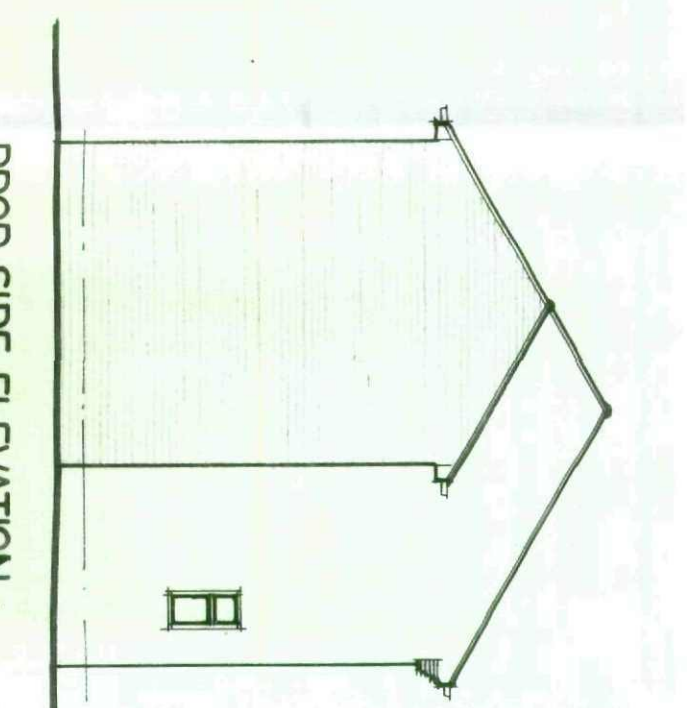


PROP. FRONT ELEVATION (1:100)

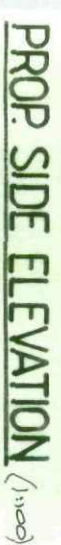


PROP. SIDE ELEVATION (1100)

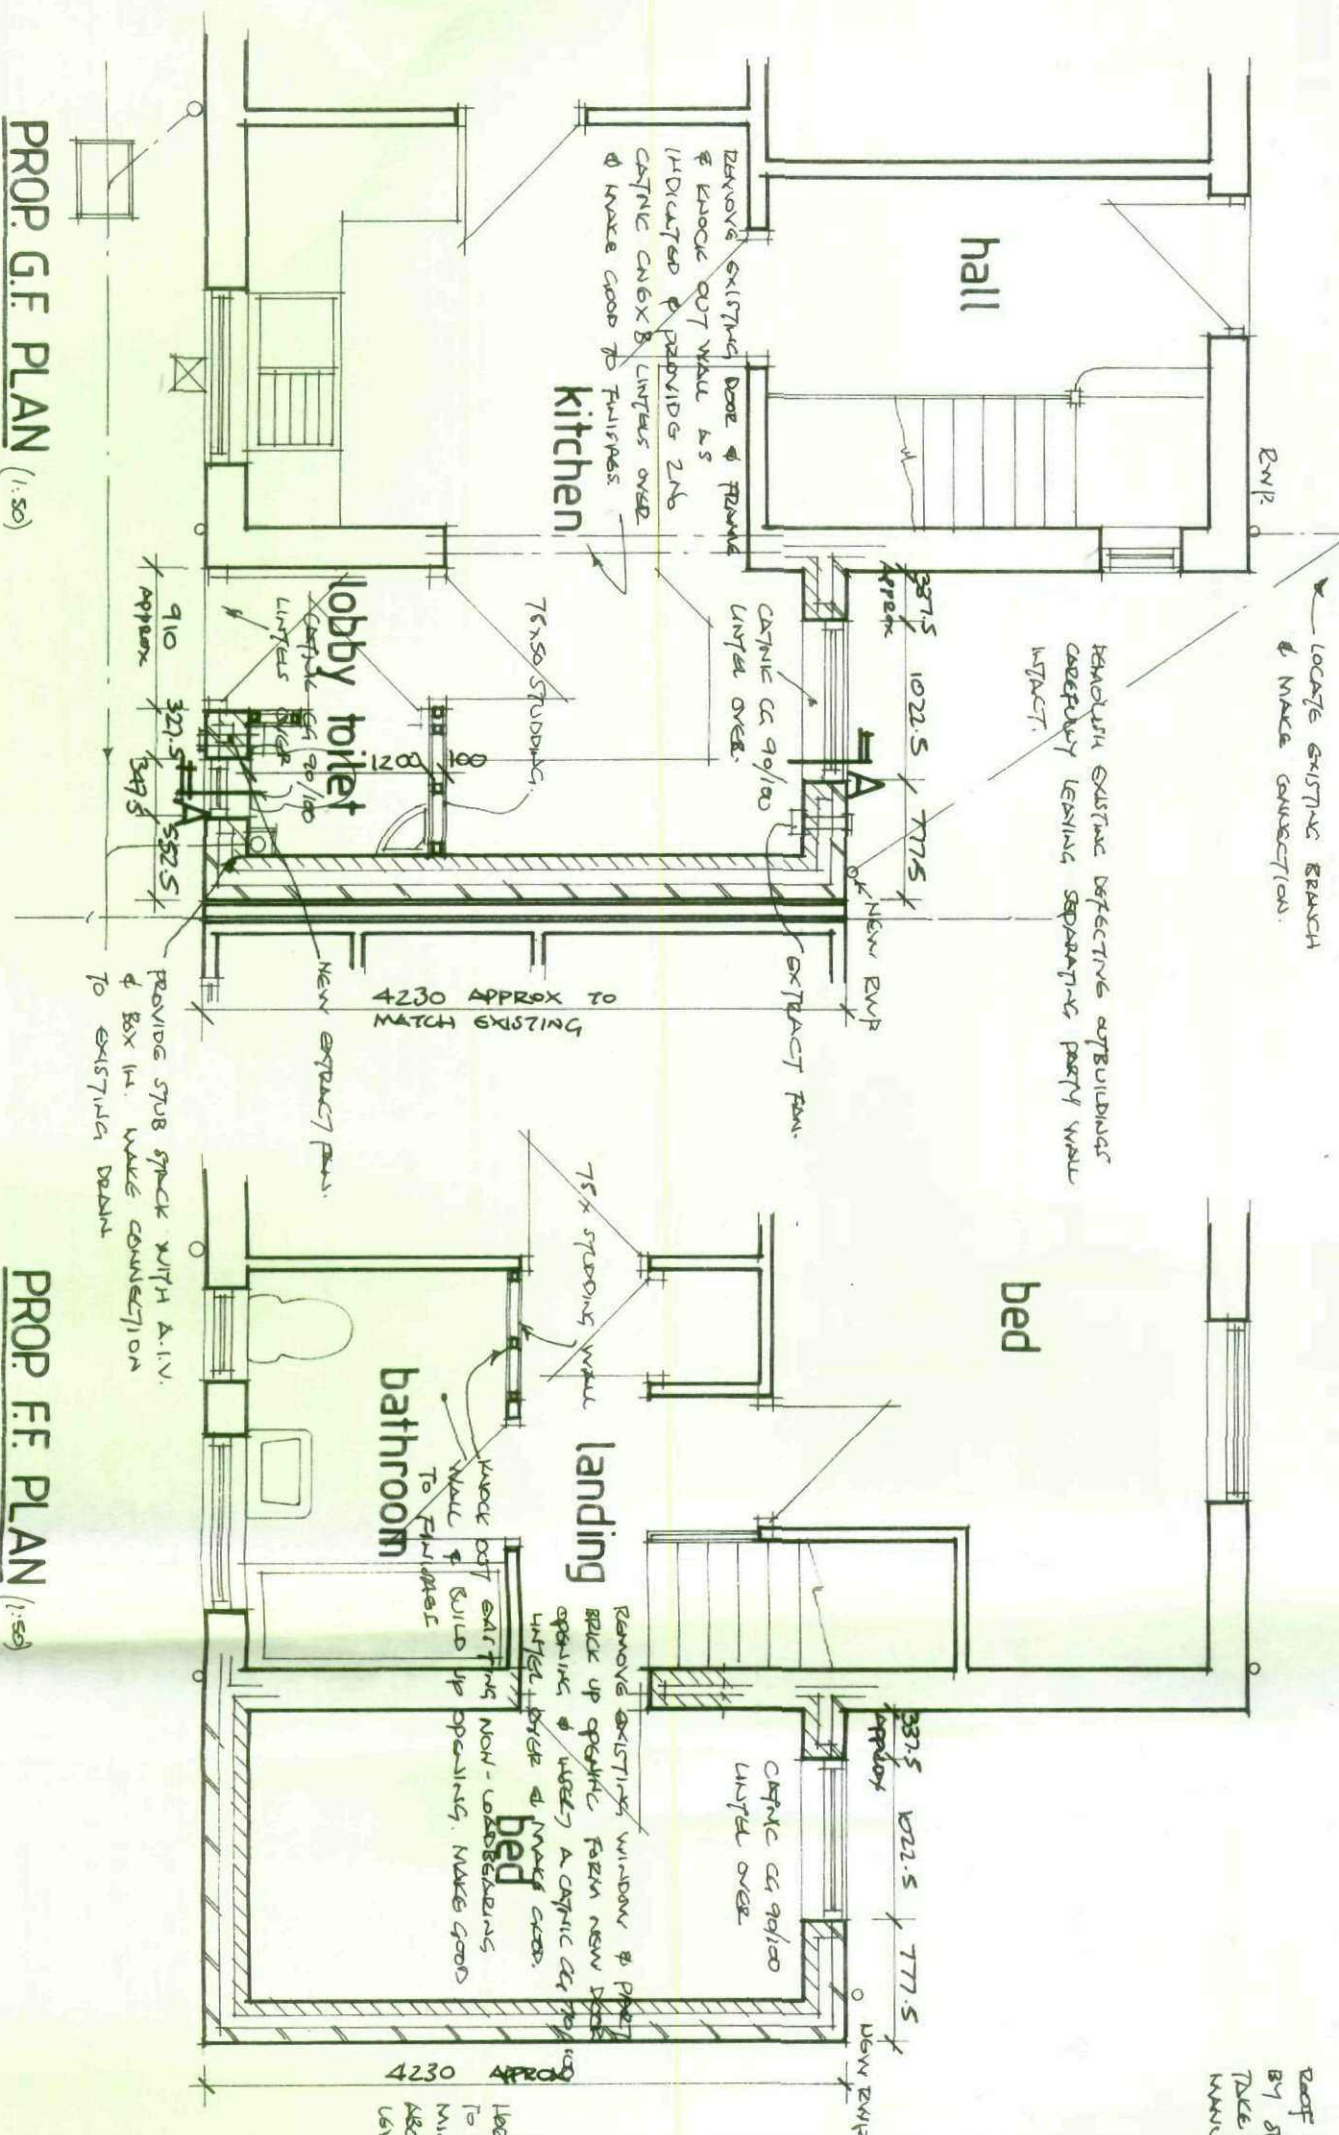

PROP. G.F. PLAN (1.50)

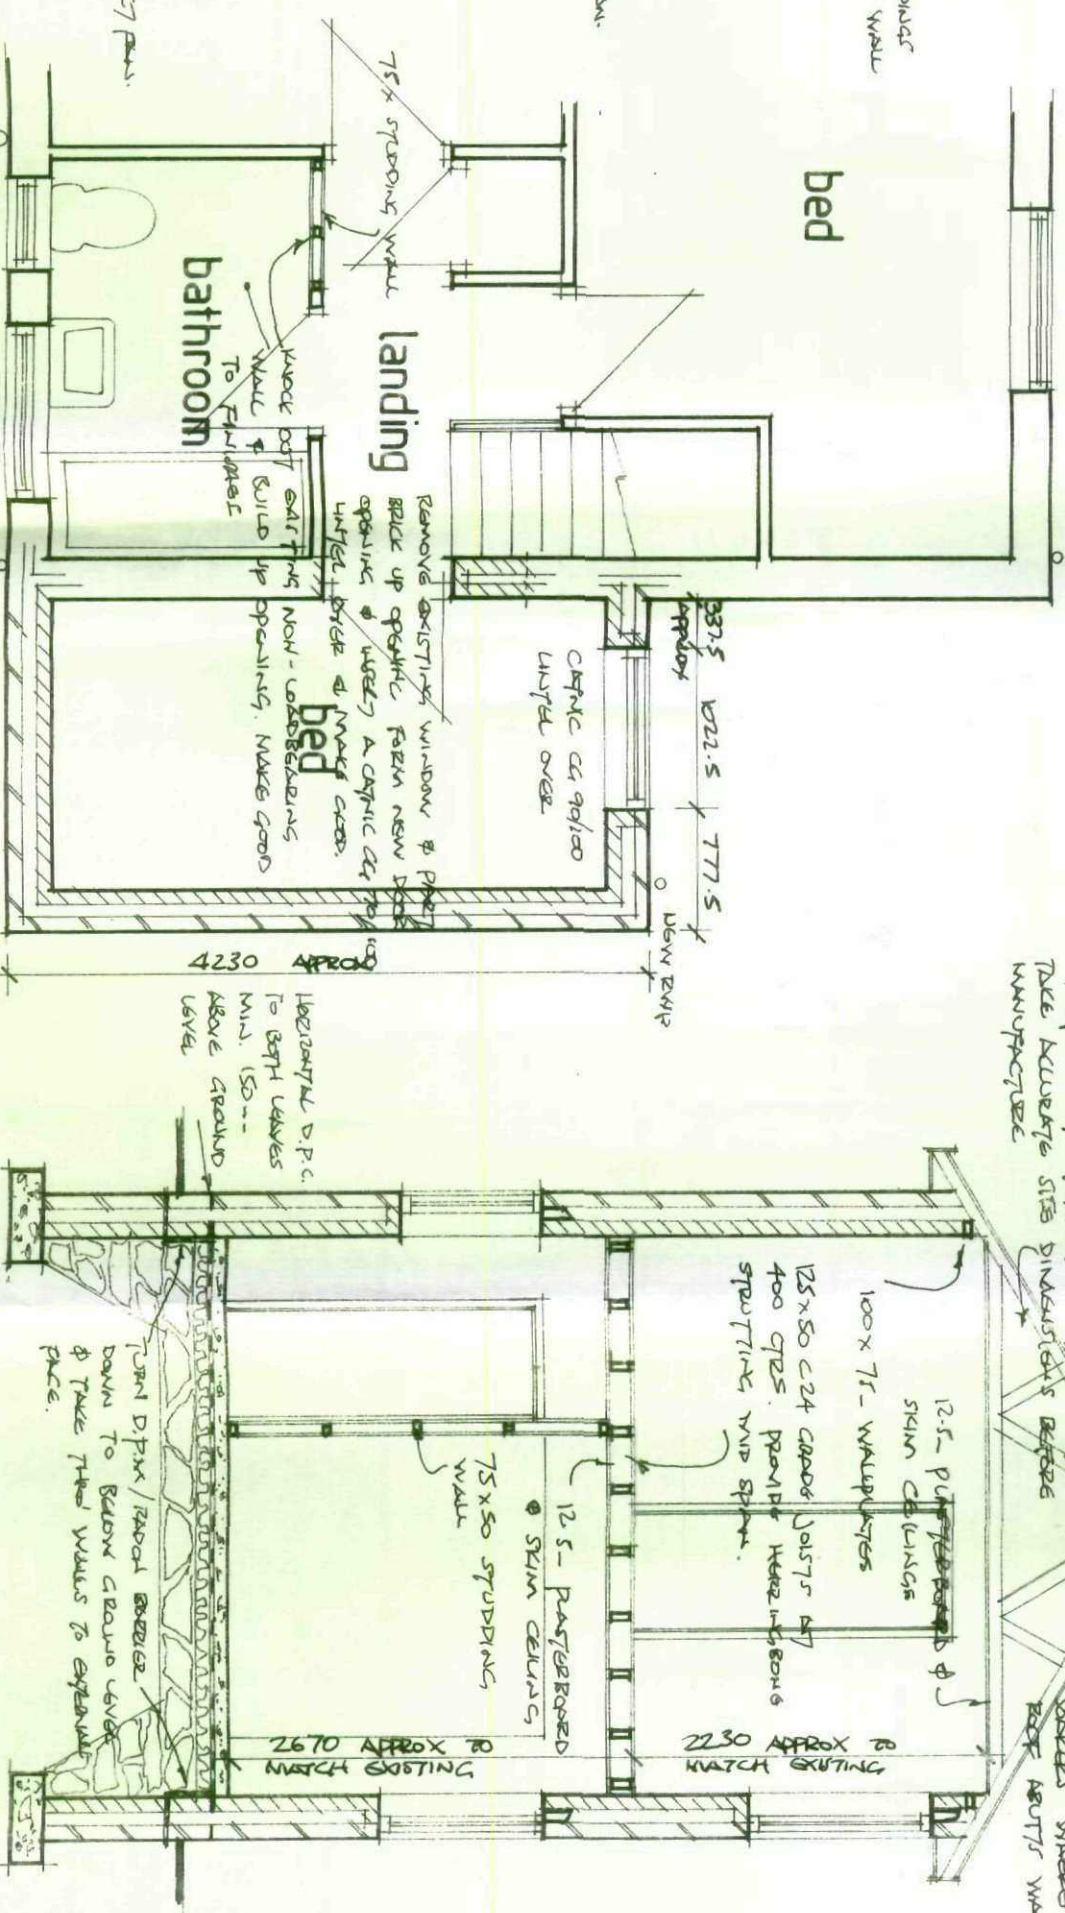

PROP. F.F. PLAN (1.50)

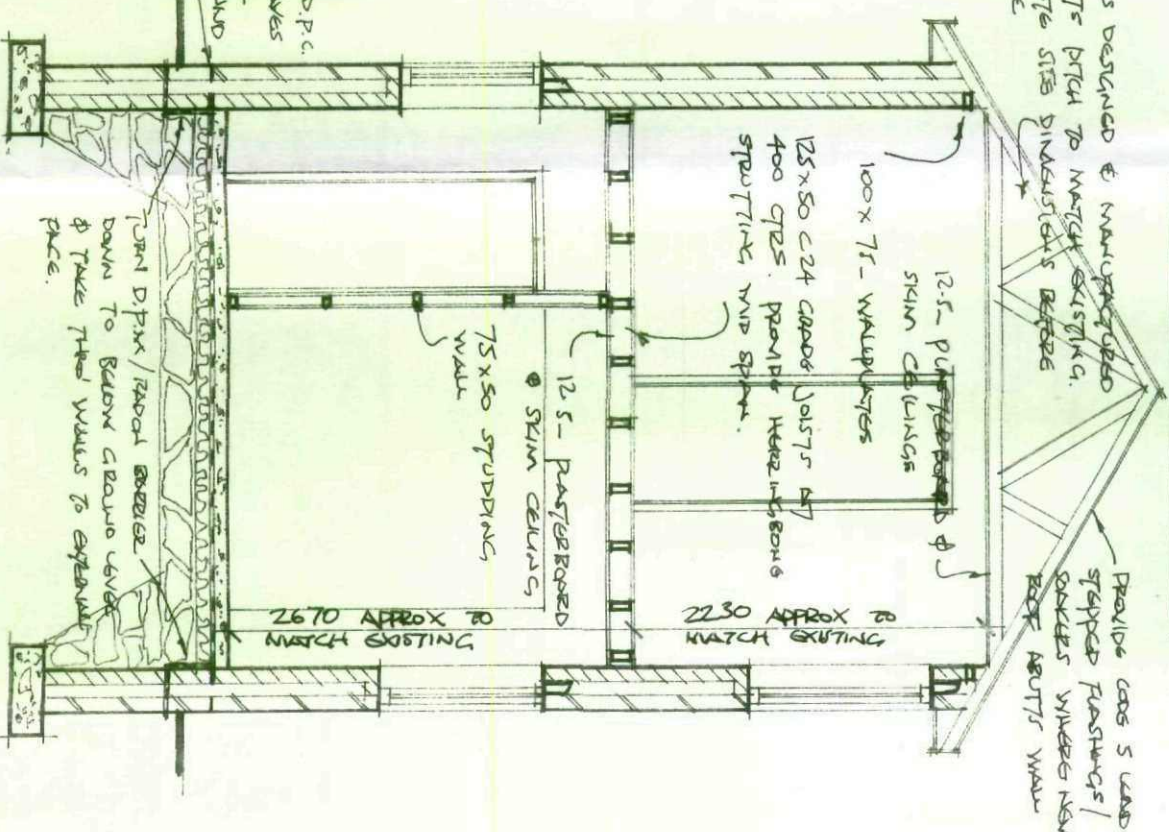

SECTION A-A (1:50)