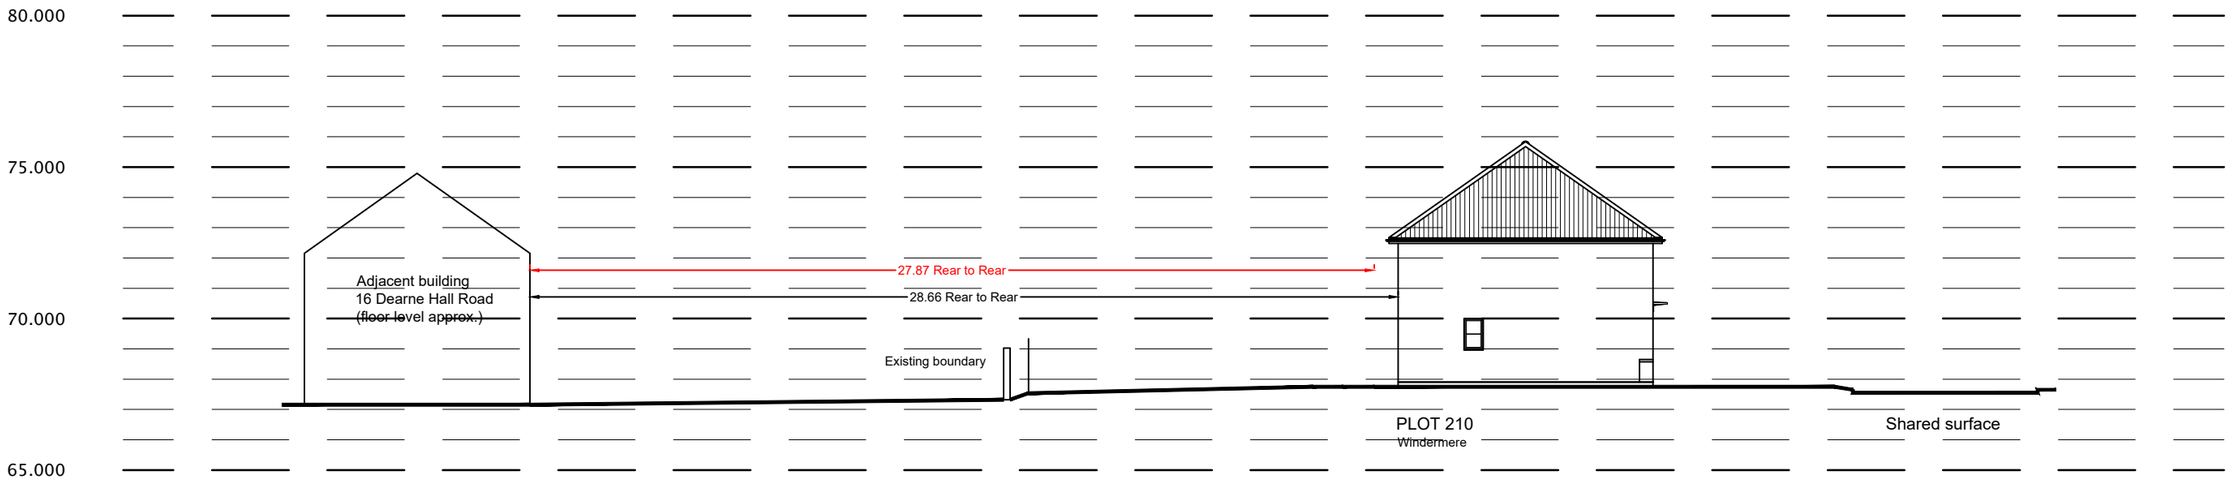

SECTION A-A

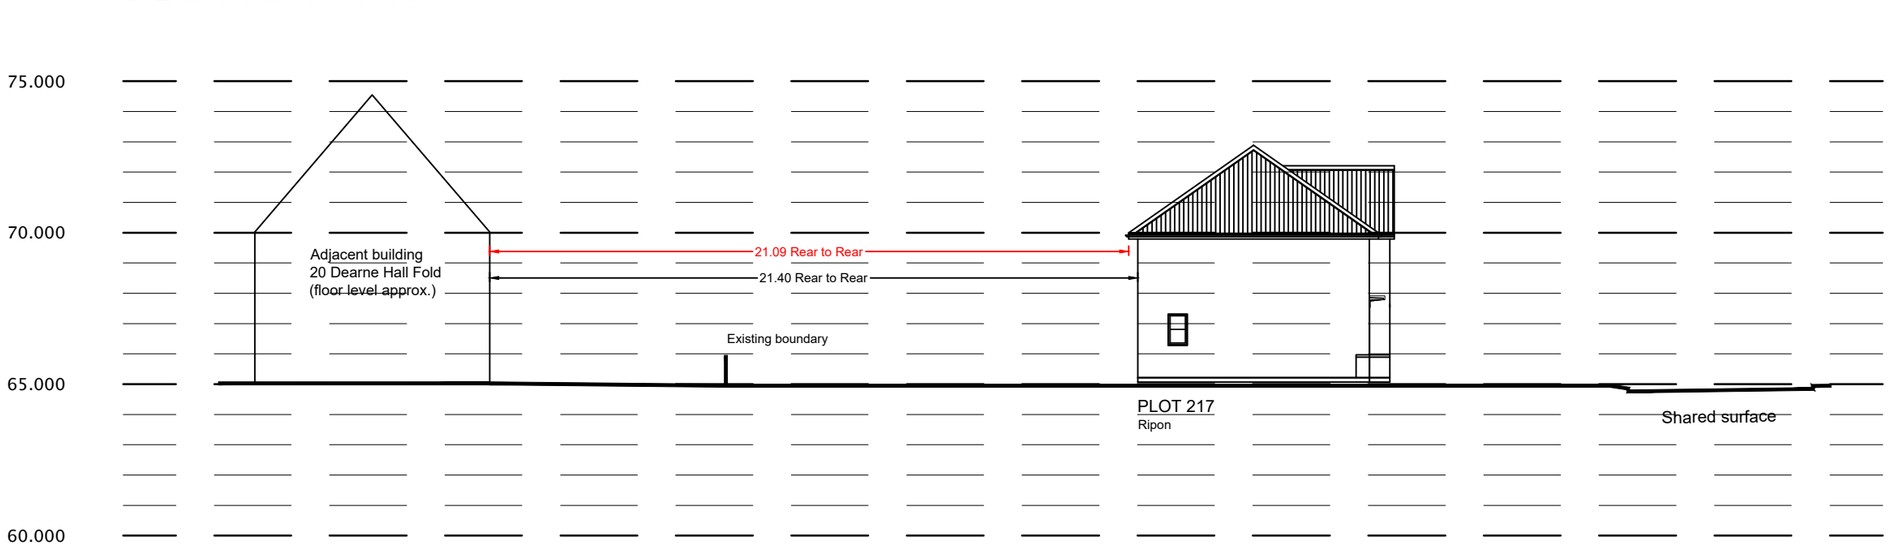

SECTION B-B

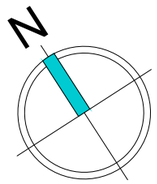

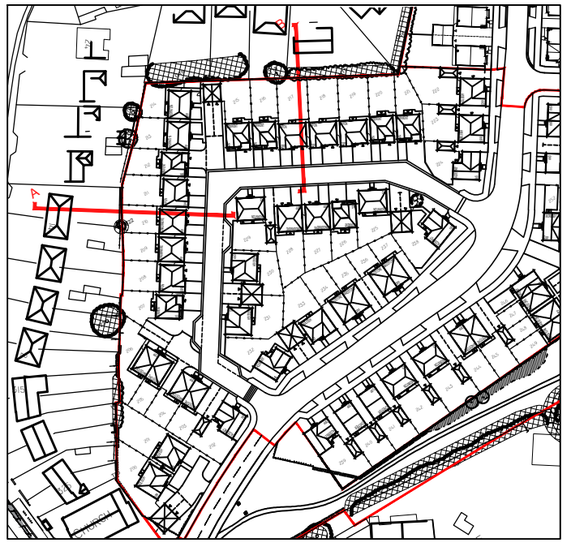

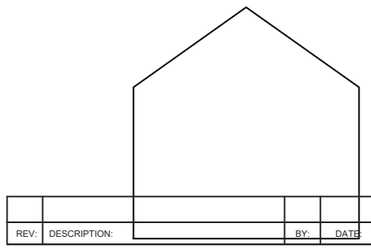

REV:	DESCRIPTION:	BY:	DATE:

STEN ARCHITECTURE
Suite 4, Unit 1,
Benton Office Park,
Bennett Avenue,
Horbury,
Wakefield,
WF4 5RA
Tel: 01924 669424
Web: www.sten-architecture.co.uk
Twitter: @STEN_arch
Facebook: stenarchitectureltd
Linkedin: Sten Architecture

CLIENT: BARRATT HOMES

SITE: Low Barugh
Barnsley

TITLE: Cross sections

SCALE AT A3:	DATE:	DRAWN:	CHECKED:
1:100	01.11.18	TW	
PROJECT NO:	DRAWING NO:		REVISION:
1862	1862.05		