


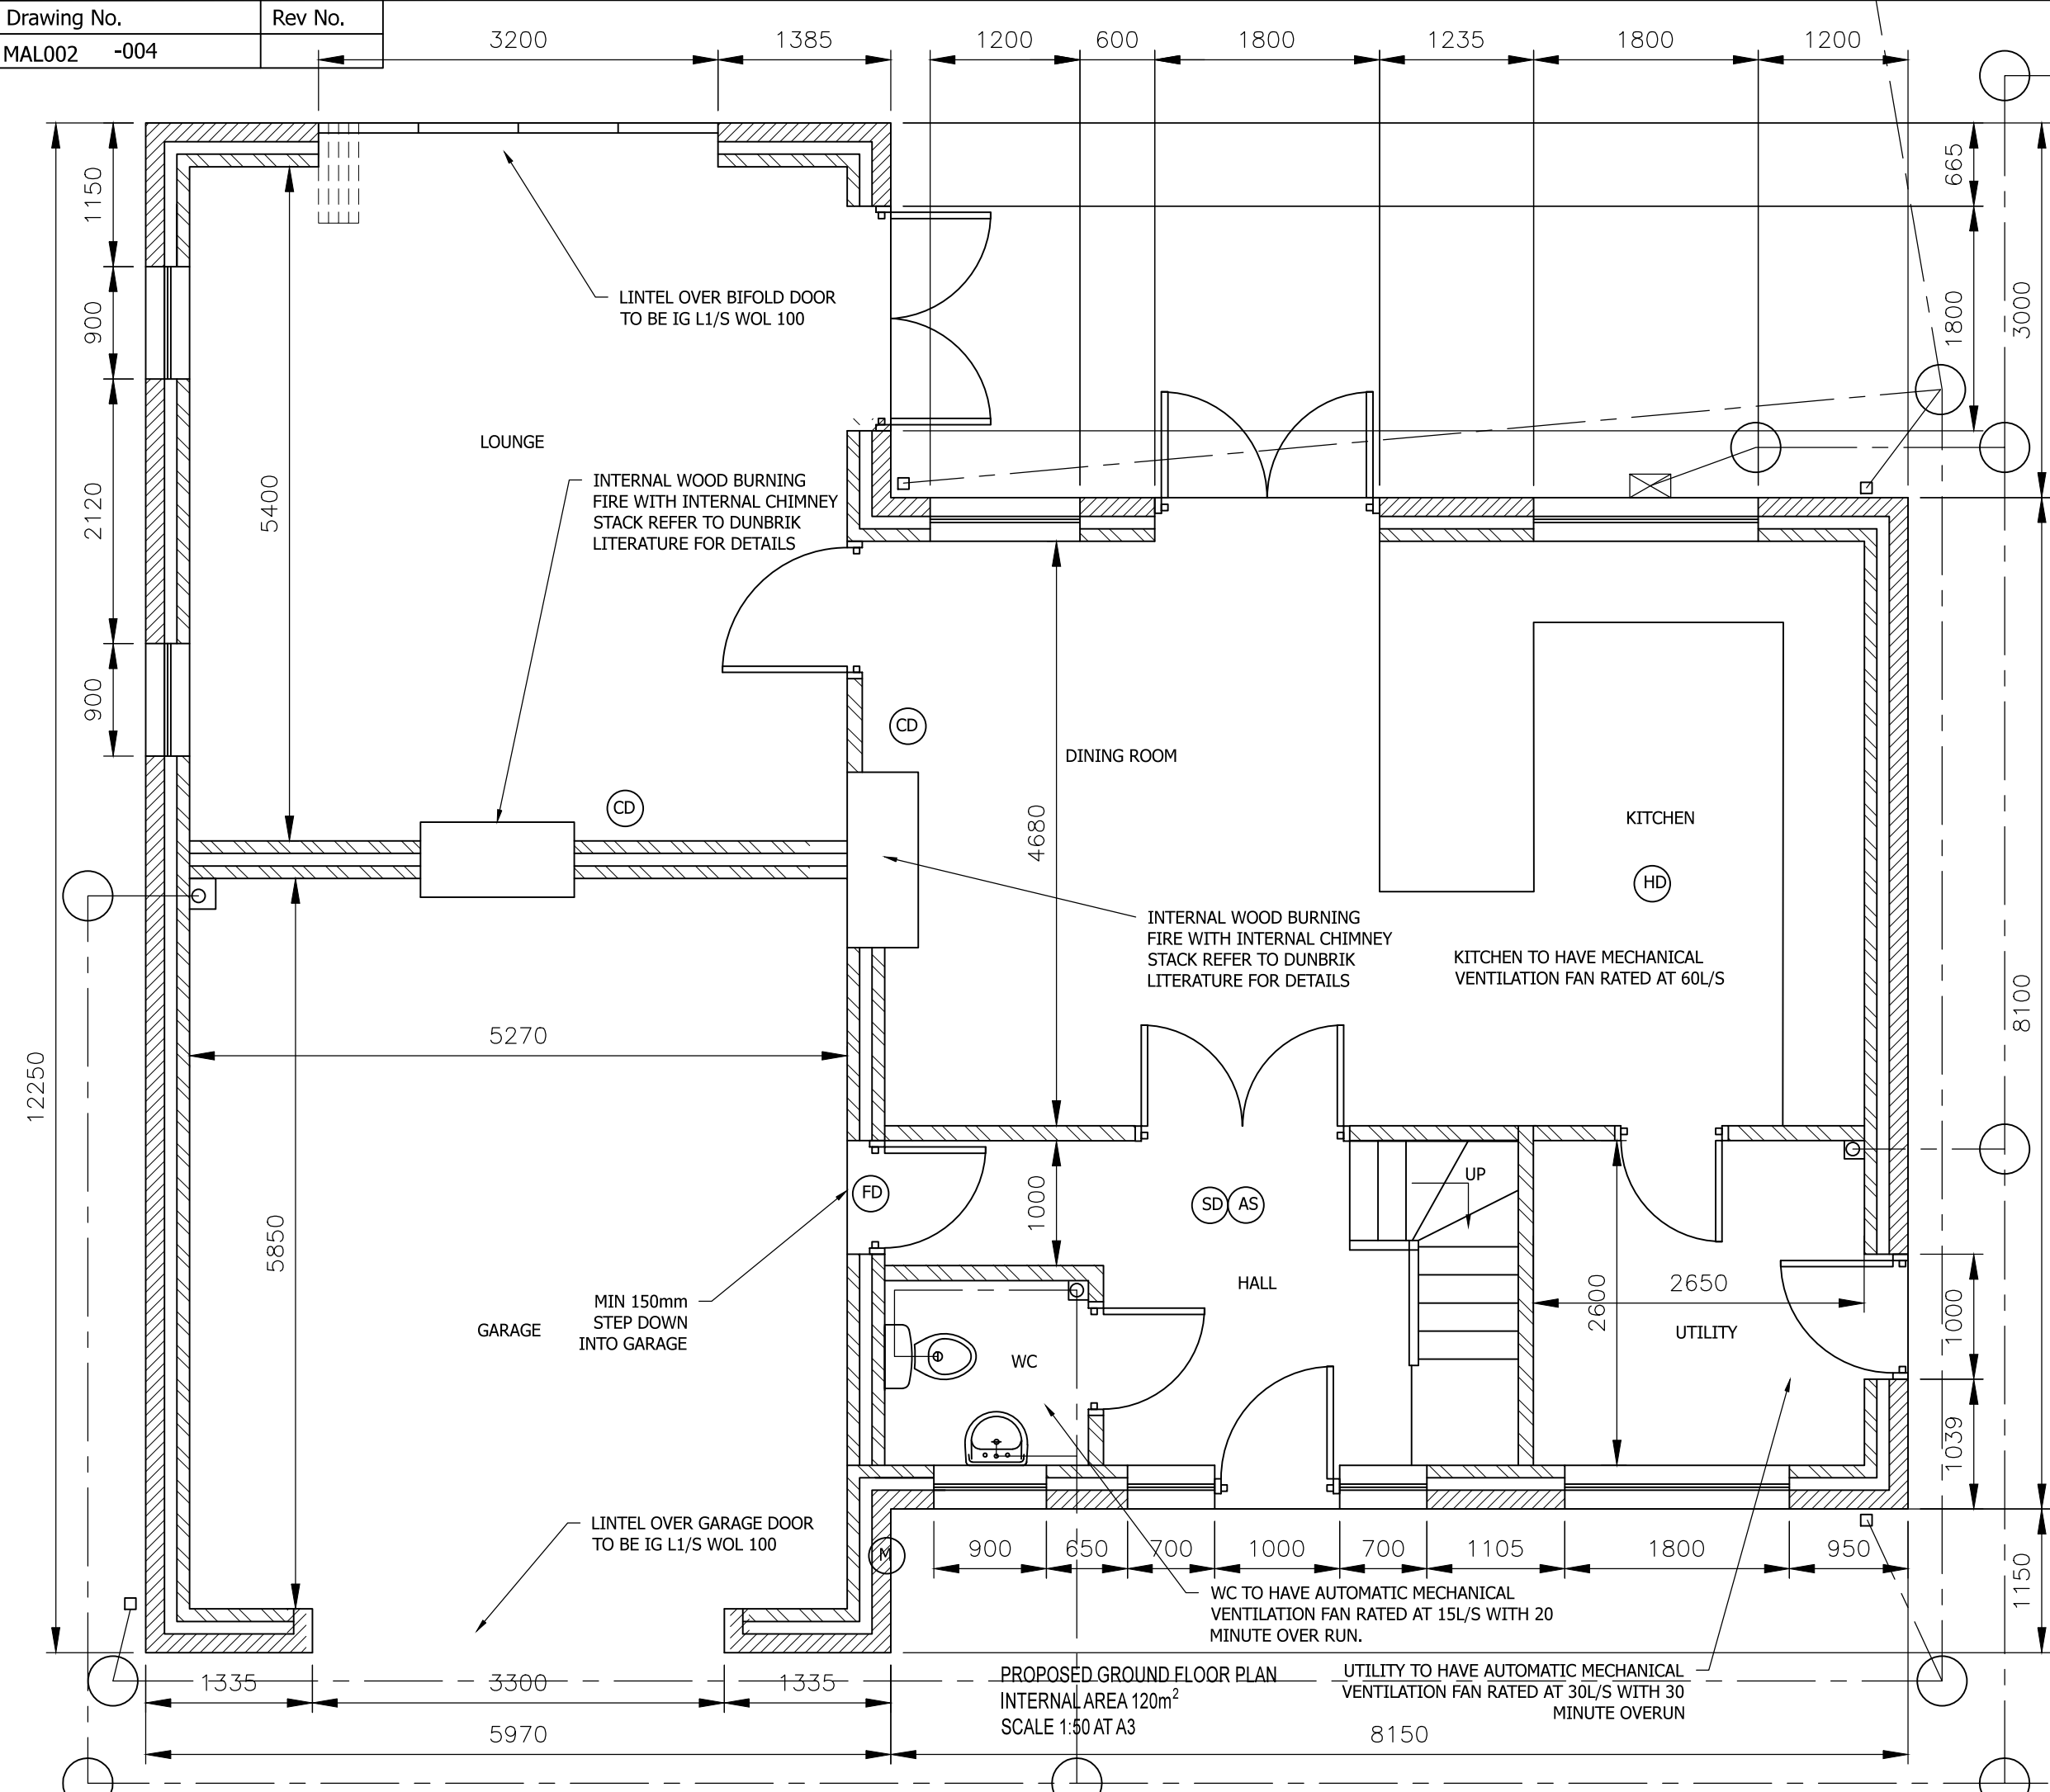

DO NOT SCALE: Contractor to check all dimensions and report any omissions or errors

NOTES

- SYMBOL KEY
- (FD) FIRE DOOR FD30(self closing)
 - (SD) SMOKE DETECTOR
 - (HD) HEAT DETECTOR
 - (AS) ALARM SOUNDER
 - (EW) ESCAPE WINDOW
 - (M) UTILITY METER POSITIONS
 - (CD) CARBON MONOXIDE DETECTOR

SURFACE WATER IS TO BE DISCHARGED INTO NEW SOAK AWAY MIN 6m FROM BUILDING
FOWL PIPE TO BE 150mm DIA
SURFACE WATER 100mm DIA

Rev	Description	By	Chk	App	Date
-----	-------------	----	-----	-----	------

JRB DESIGNS Ltd
1 Saville Road
Cudworth
Barnsley
S72 8LT
Tel: 01226 383542
Fax: 01226 380078
Mob: 07970 541192
Email: john@jrbdesigns.co.uk
This drawing is copyright. © jrbdesigns Ltd.

Client
MR A LINDLEY

Drawing Title
PROPOSED PLAN GF

Address
PLOT 3 HUNGER HILL FARM
HAIGH HEAD ROAD
HOYLANDSWAINE

Project Title:
PROPOSED TWO STOREY
DETACHED HOUSE

Purpose of Issue:
CONSTRUCTION

Drawing Status
FIRST ISSUE

Scale at A3 AS SHOWN	Drawn By JRB	Date 15/05/2011
Checked By AL	Date 15/05/2011	Approved By AL Date 15/05/2011
Project No. MAL002	Drawing No. 004	Revision -

APPROVAL ☒ INFORMATION ☐ TENDER ☐ CONTRACT ☐ CONSTRUCTION ☐