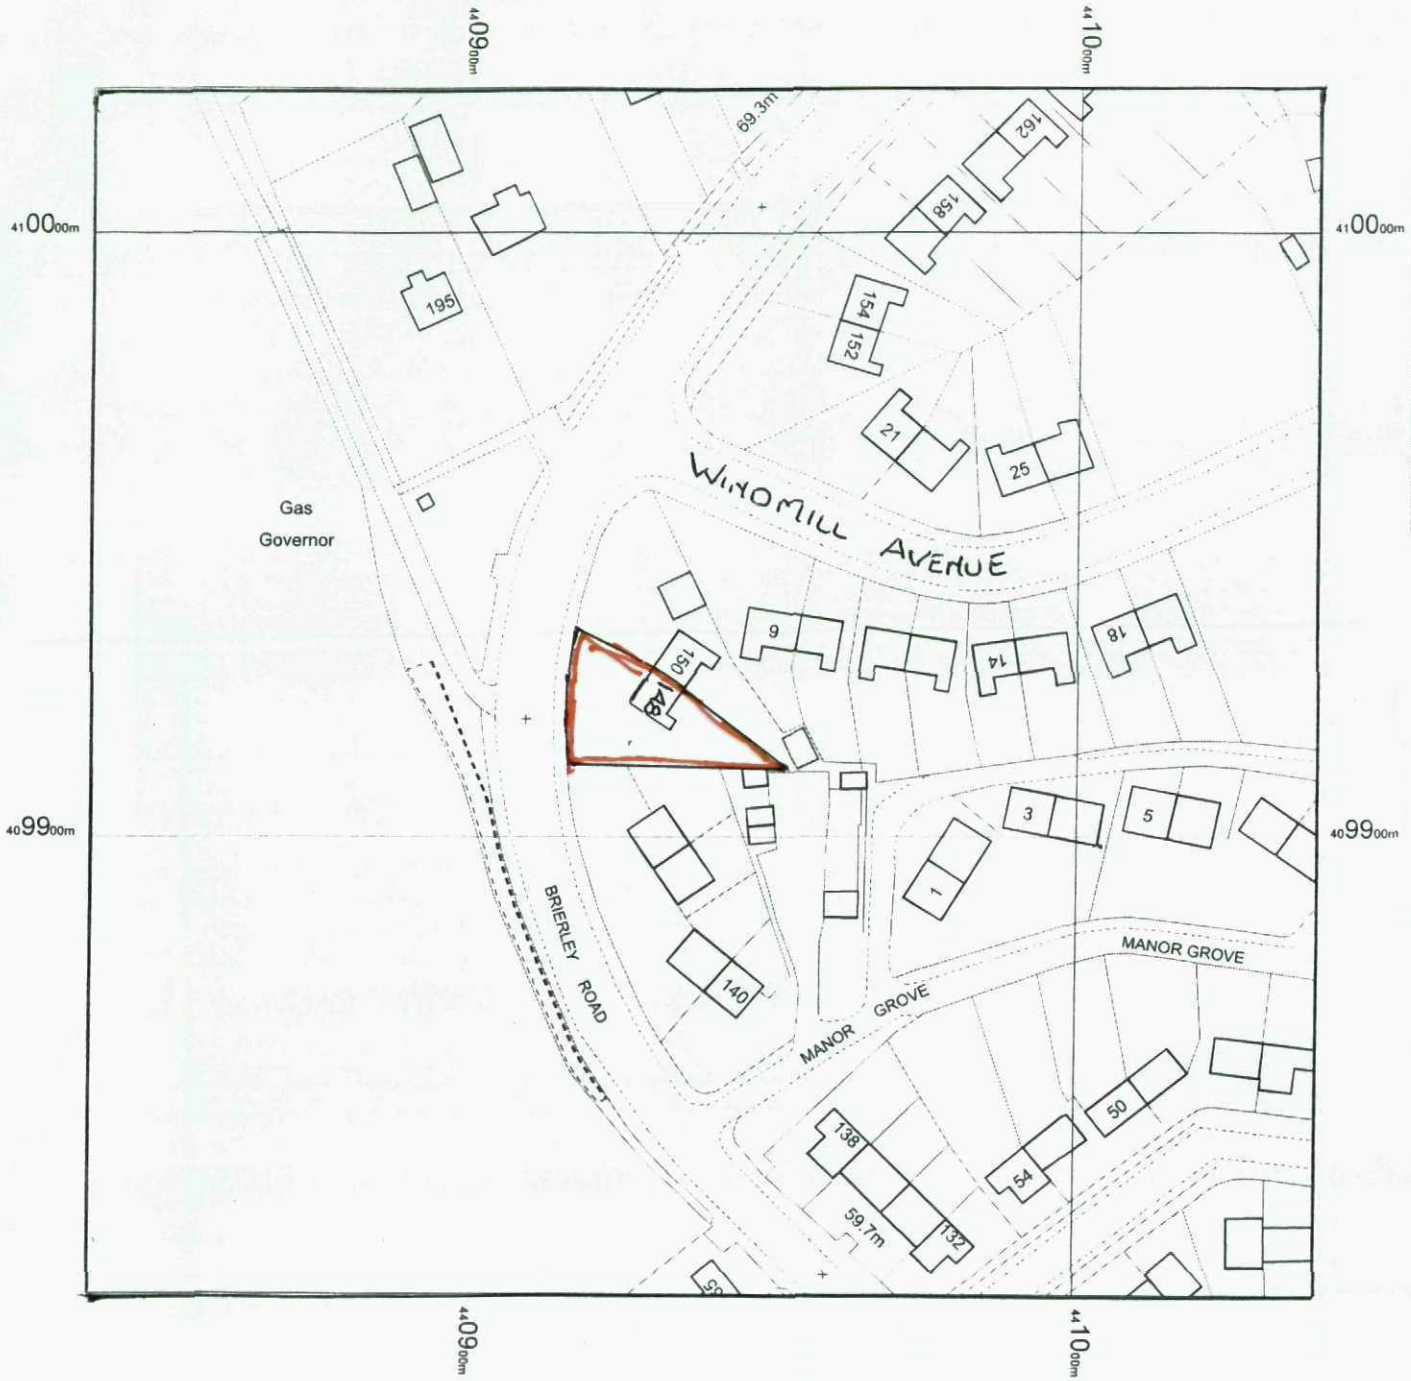


BLOCK PLAN (1:1250)

148 BRIERLEY ROAD
GRIMETHORPE

DRG NO BR/6