


NOTES

Levels are based on OS Datum and MET Geo Environmental project number P20-00036
External materials are subject to approval of samples and any condition of planning permission that may apply

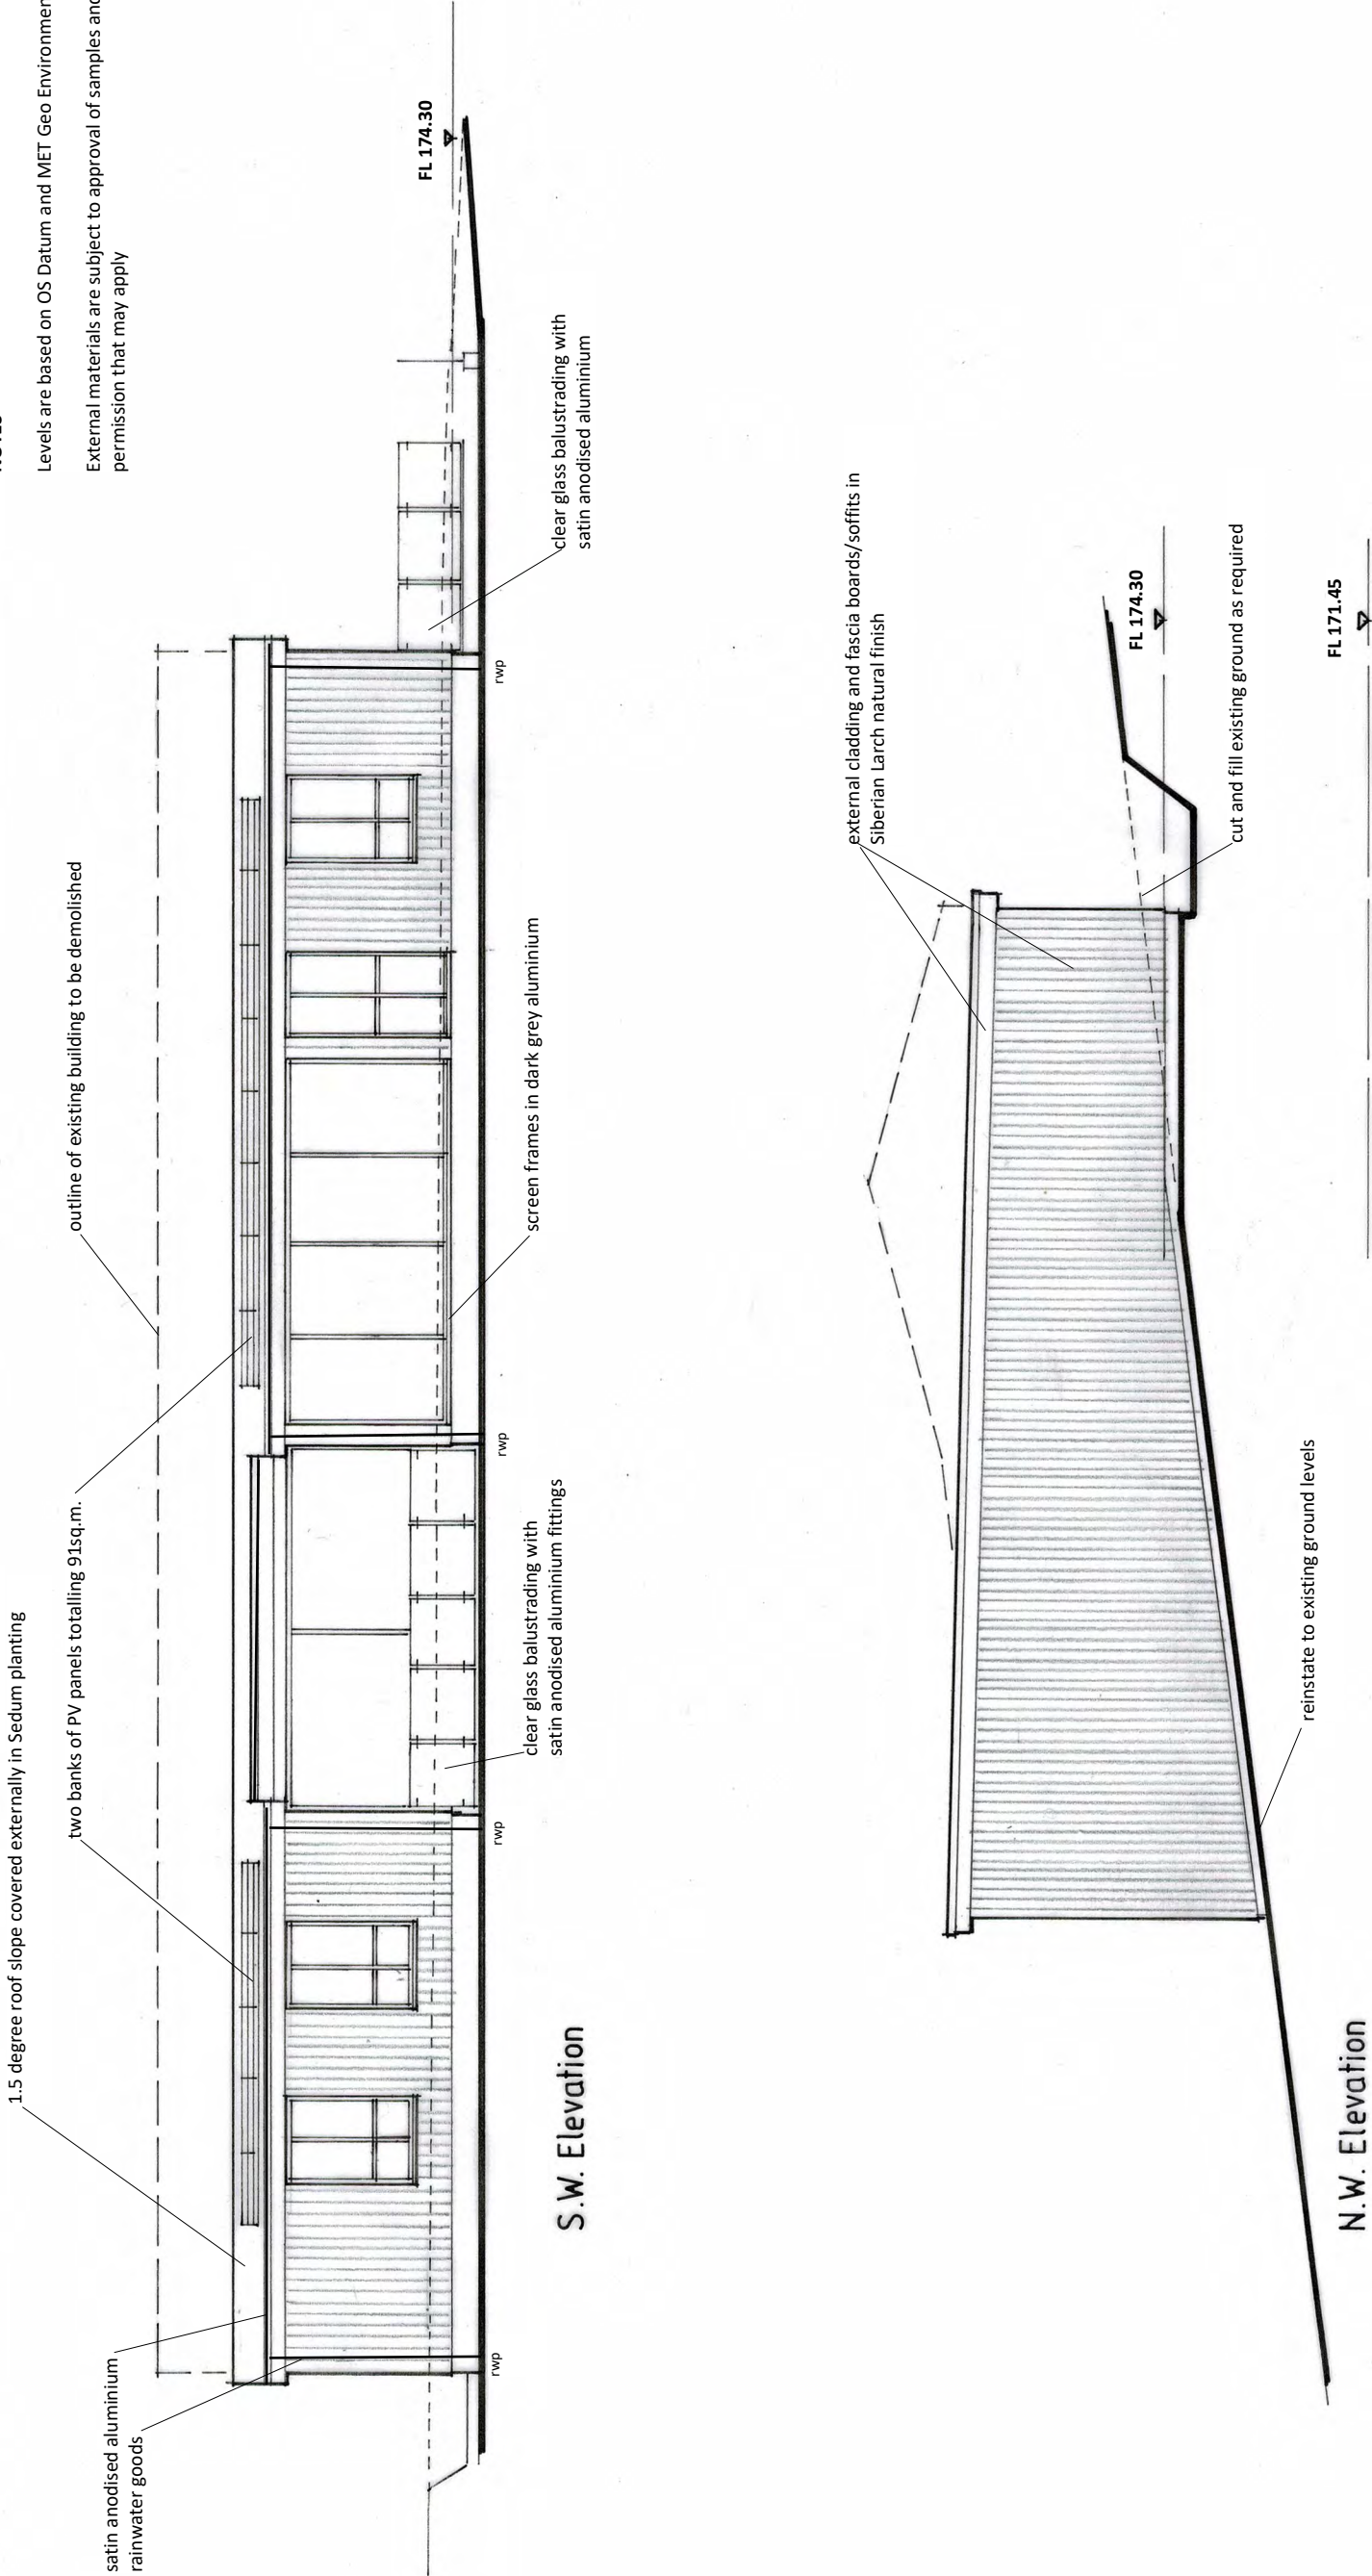

A		bat boxes omitted from NW elevation		03.20
revision	description	date		
The contractor shall check all dimensions on site and report discrepancies. No dimension shall be scaled off this drawing. © Copyright of this drawing is retained by A L				
Turner	R. Logan	Date 02.20	dwg size A3	
client	Proposed Demolition of Existing	Scale 1:100	drawn	ALT
project	Redundant Barn and Erection of Two Storey Dwelling at Mystery Wood Farm, Cooper Lane, Hoylandswain, S36 7JE			
title	Proposed Building Elevations - sheet 1 of 2		issue planning	
A L Turner + Associates				
1 LORING ROAD, RAVENSCAR, SCARBOROUGH, YO13 0LY				
07976 397307				
lornturner829@btinternet.com				
www.yorkshirearchitectural.co.uk				
drawing no.				rev.
2428				4 A