


Any scaled dimensions to be confirmed by the Architect




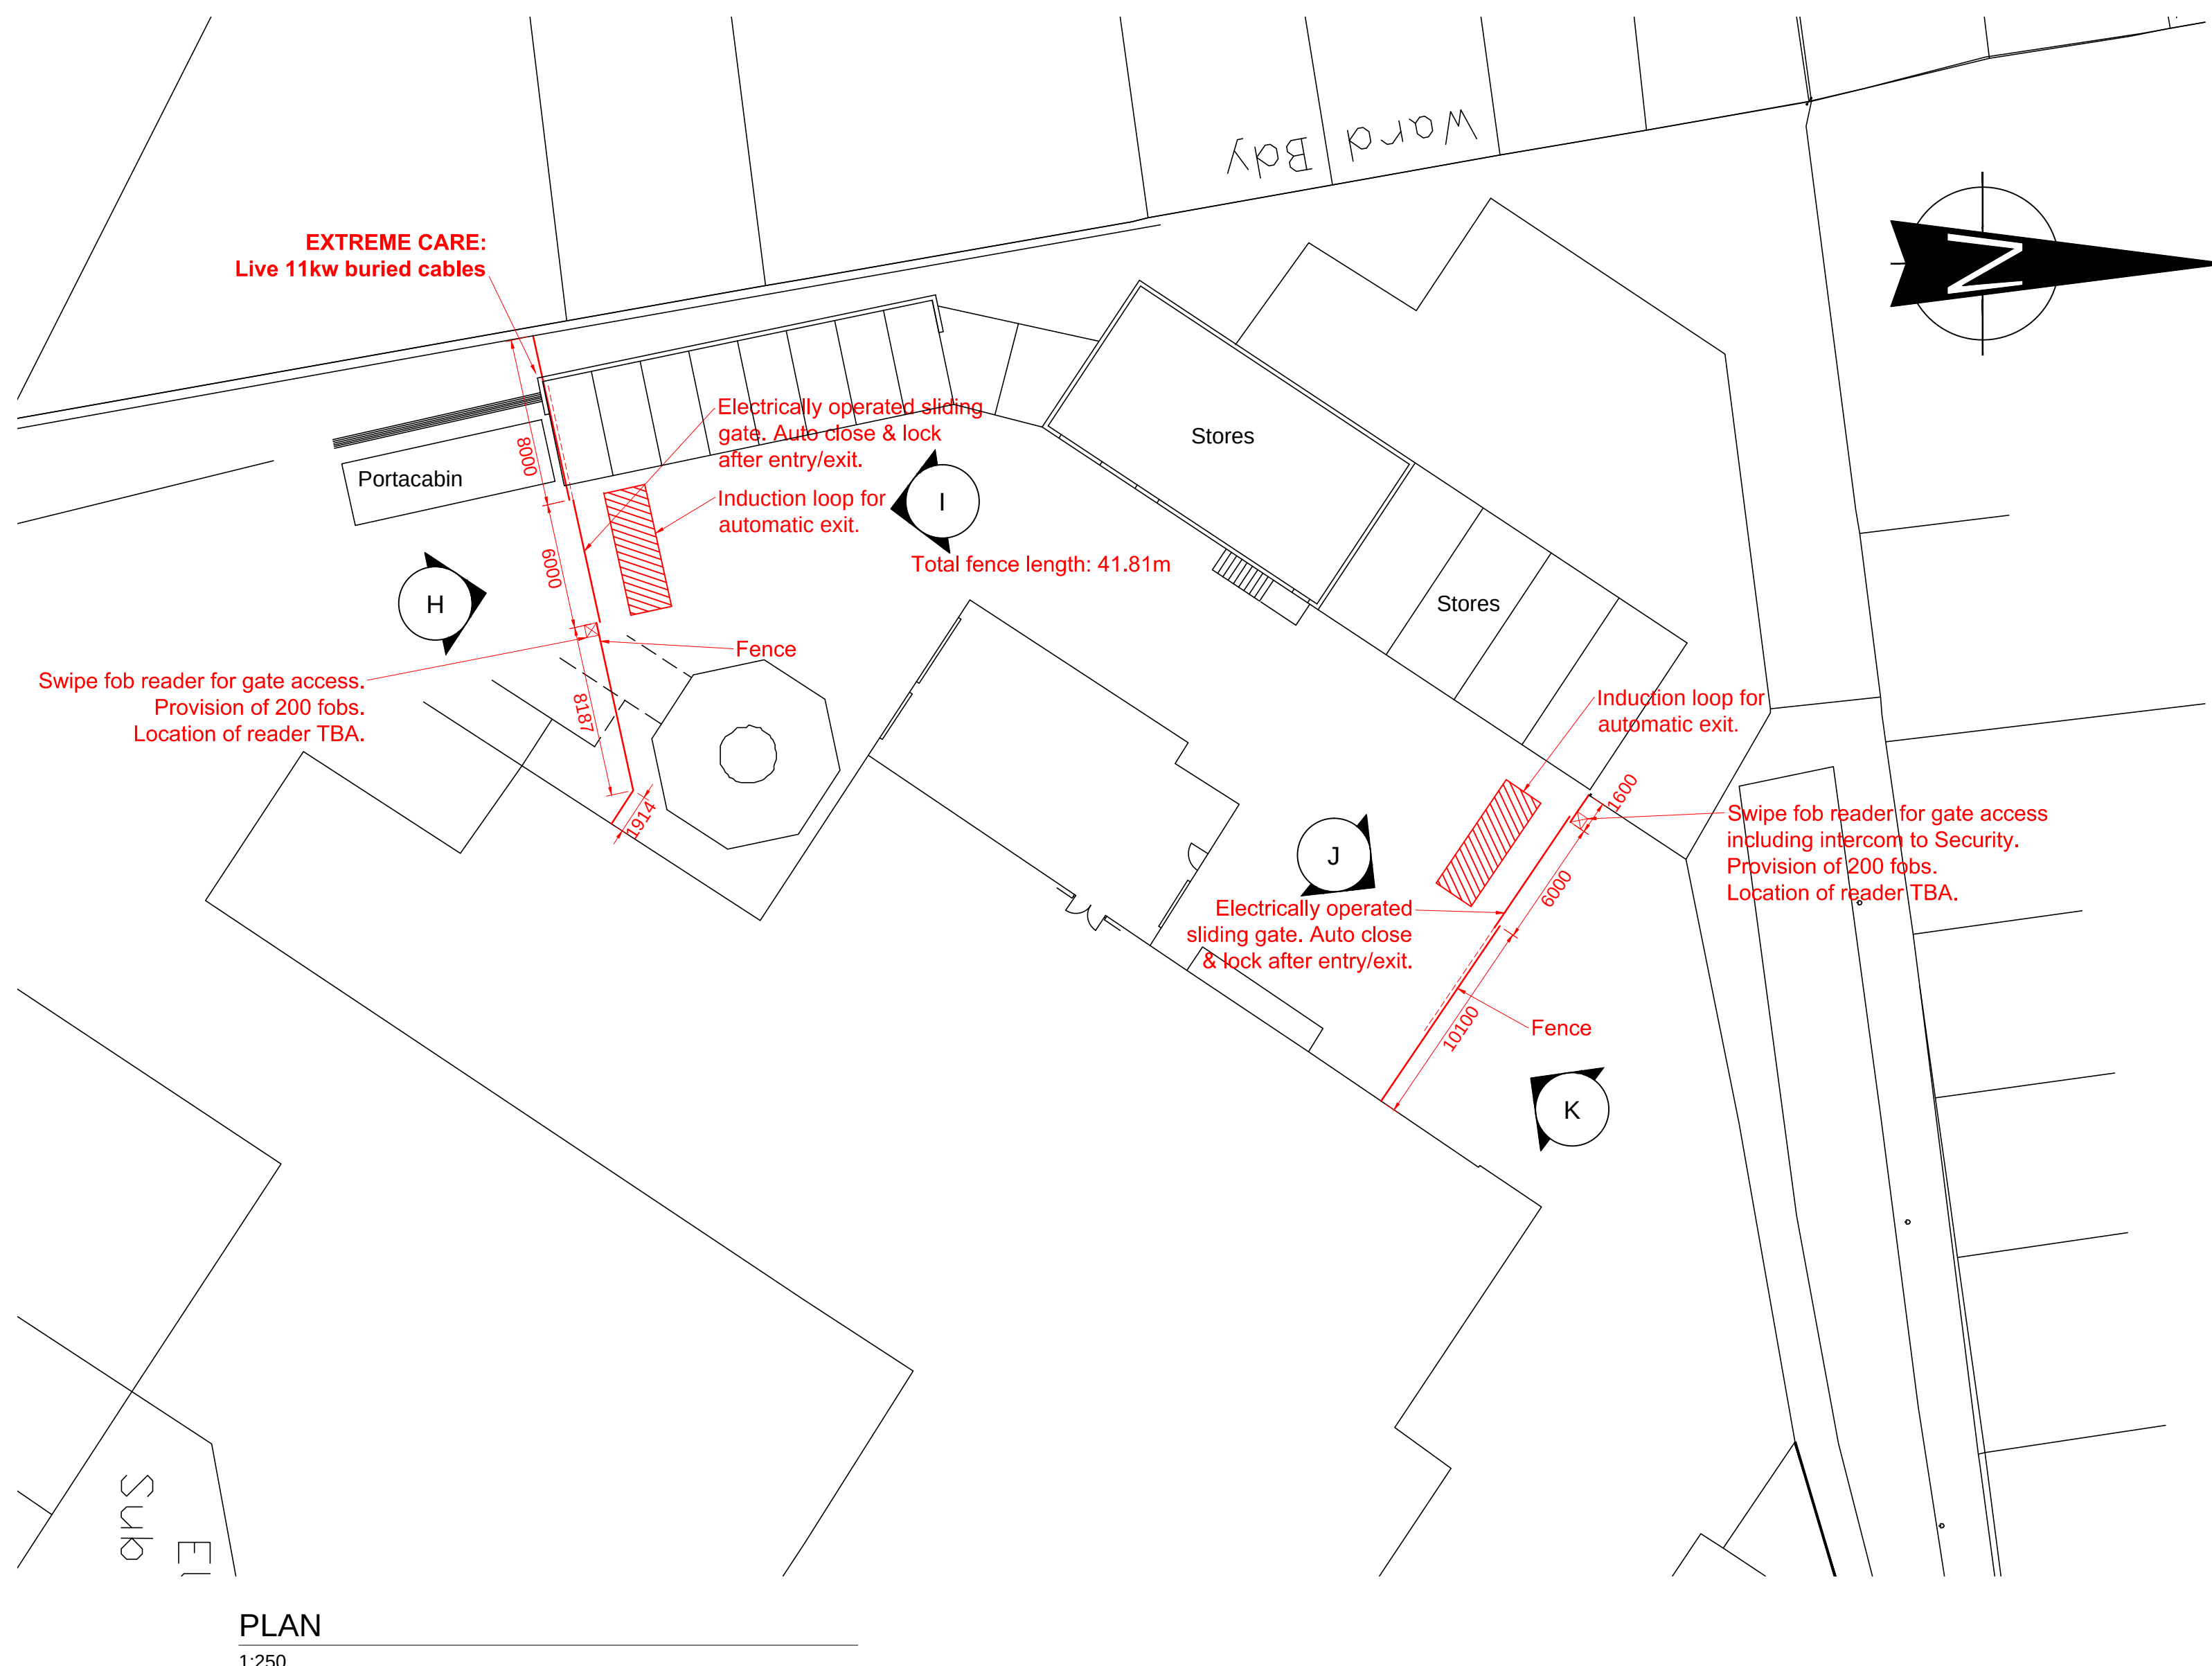


All fencing and gates to be palisade type, hot dip galvanised finish. Gates to be electric sliding type, security controlled with proximity fob reader or wireless fob reader. Provision for object detection to be included. Gates to also be remotely controlled by security via intercom link, linked to hospital network.

Gates to be linked in with fire alarm for failsafe operation to be activated on local alarm only as remainder of hospital, with all security precautions on gate.

Fences to be 2.4m high above ground level.

Power for gates to be taken from essential supply and generator backup.

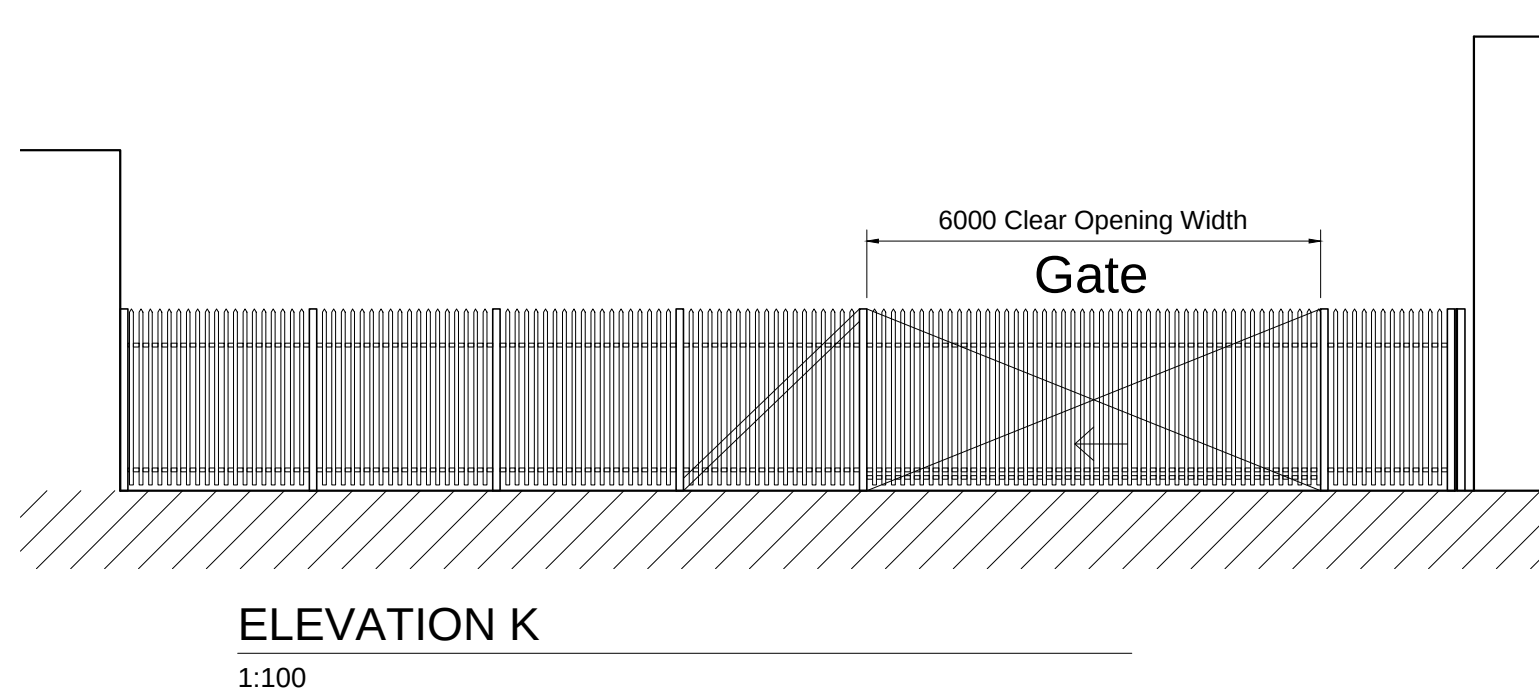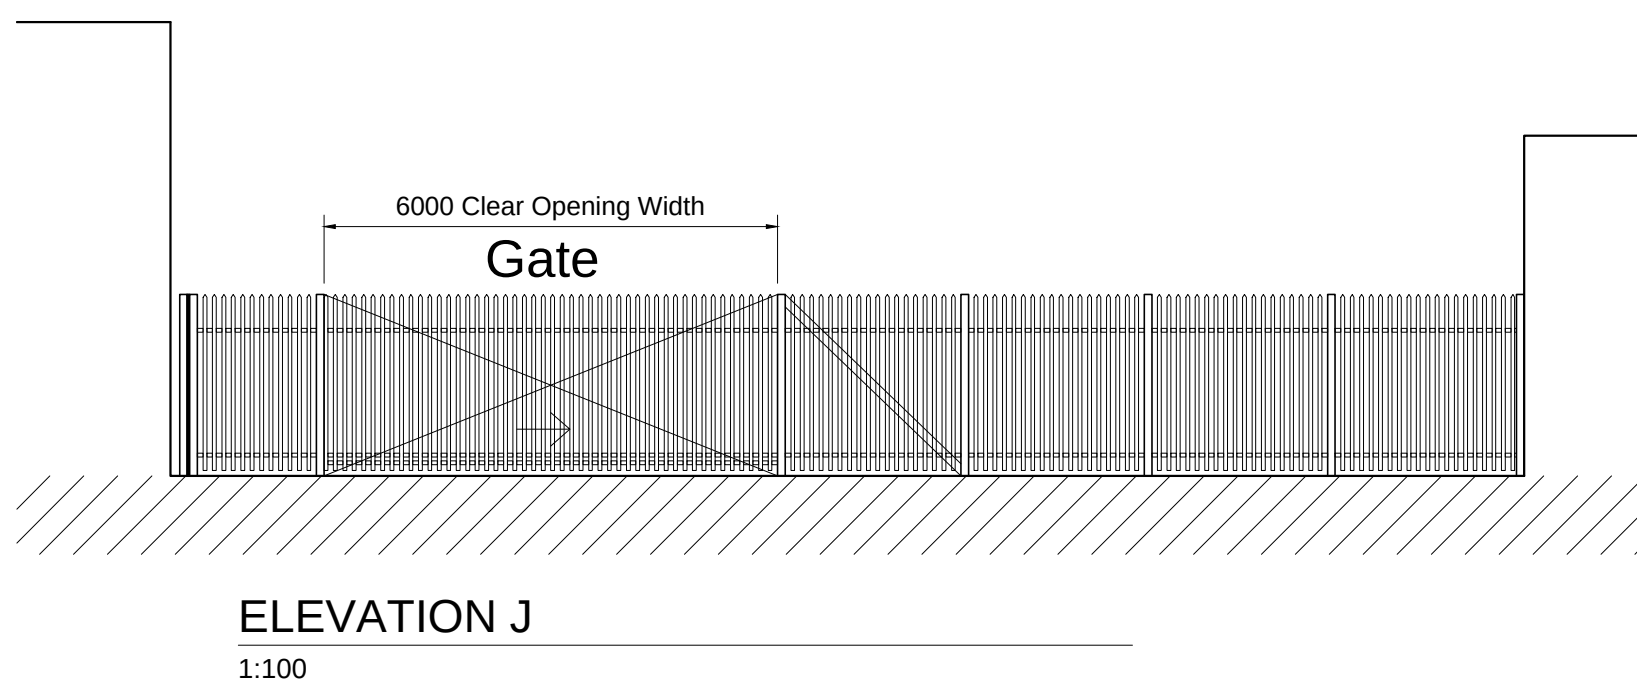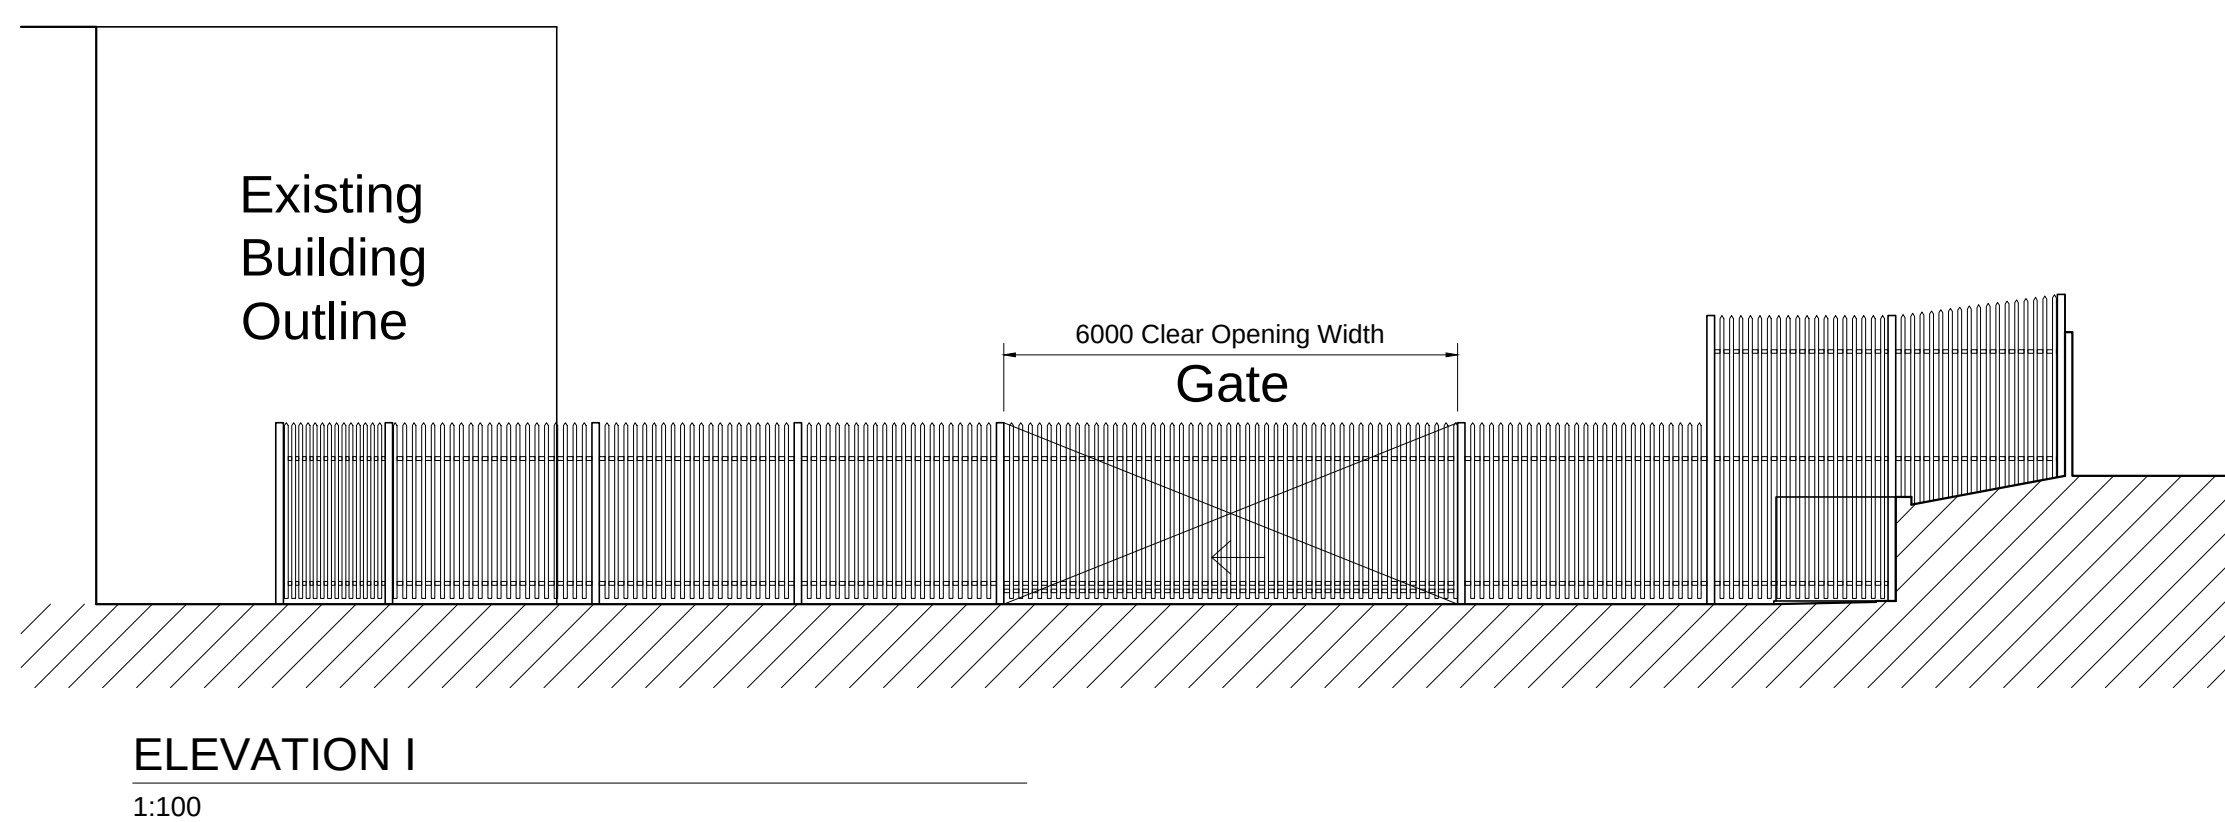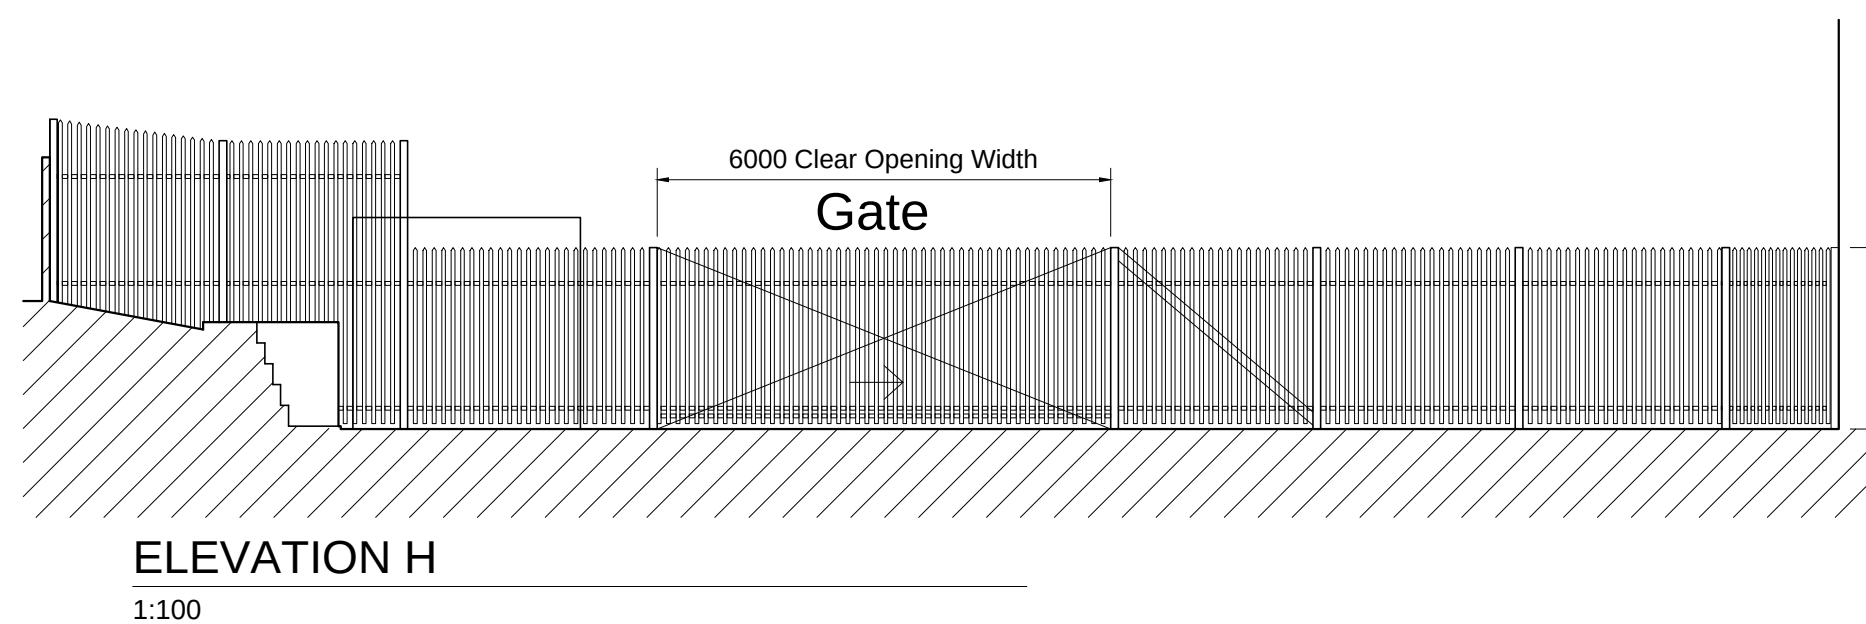

Revisions

02.09.2010 - A - Scheme updated

Barnsley NHS Trust

Barnsley Hospital
Gawber Road
Barnsley

SITE A - SECURITY WORKS PROPOSED PLANS / ELEVATIONS

Scale 1:250 / 1:100 @A1



15 collegiate crescent
sheffield
S10 2BA
t: 0114 266 3001
f: 0114 266 3002

w: www.beaumontandcowling.co.uk
e: sheffield@beaumontandcowling.co.uk

Date
12.08.2010

No.
3202/3

Rev.
A