Bondfield Crescent
Barnsley

DO NOT SCALE.
FIGURED DIMENSIONS ONLY TO BE TAKEN

Landscape Key

- Turf Lawn
- Shrub Planting (Species TBC)
- Tree (Specimen TBC)

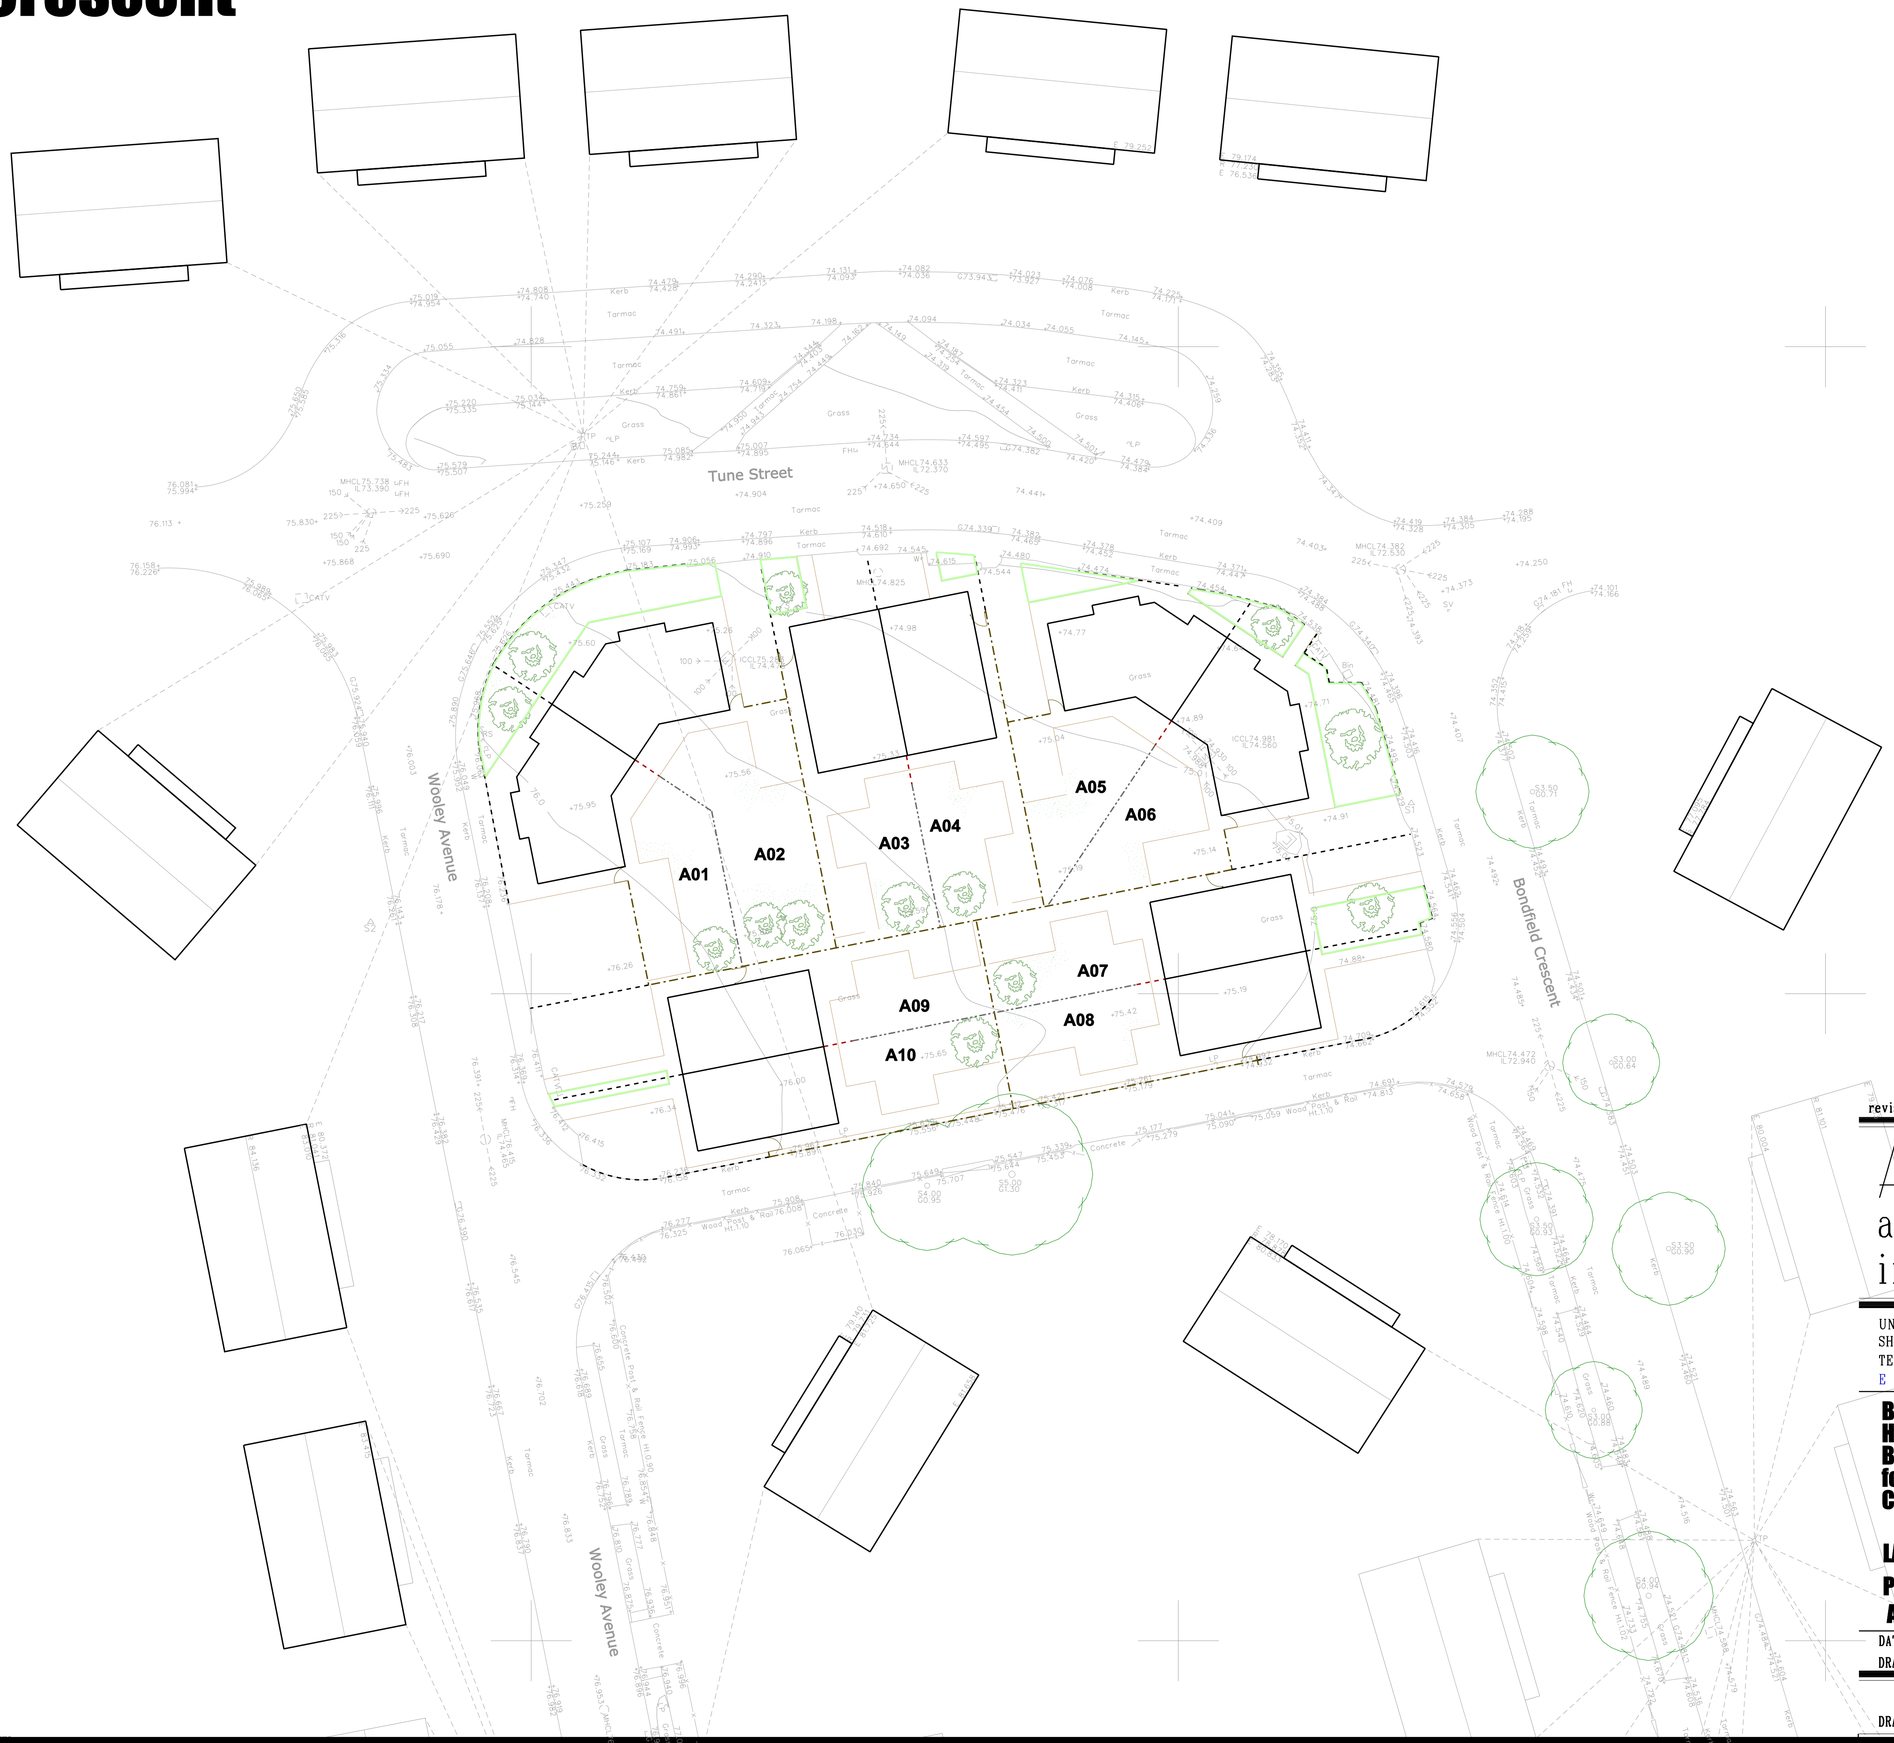

revisions

A.A. DESIGN LTD
architects surveyors
interior designers

UNIT 2 AIZLEWOOD ROAD
SHEFFIELD S8 0YX
TELEPHONE 0114 2589571 FAX 0114 2500669
E - Mail architects@aadesign.co.uk

Bondfield Crescent.
Housing Development
Barnsley
for
Chevin Housing Association

LANDSCAPE PLAN

Plots A01 / A02 / A03 / A04 / A05 / A06 / A07 / A08 / A09 & A10

DATE DRAWN	Dec. '10	SCALE	1:200

DRAWING No. 10003/P/23

Site A