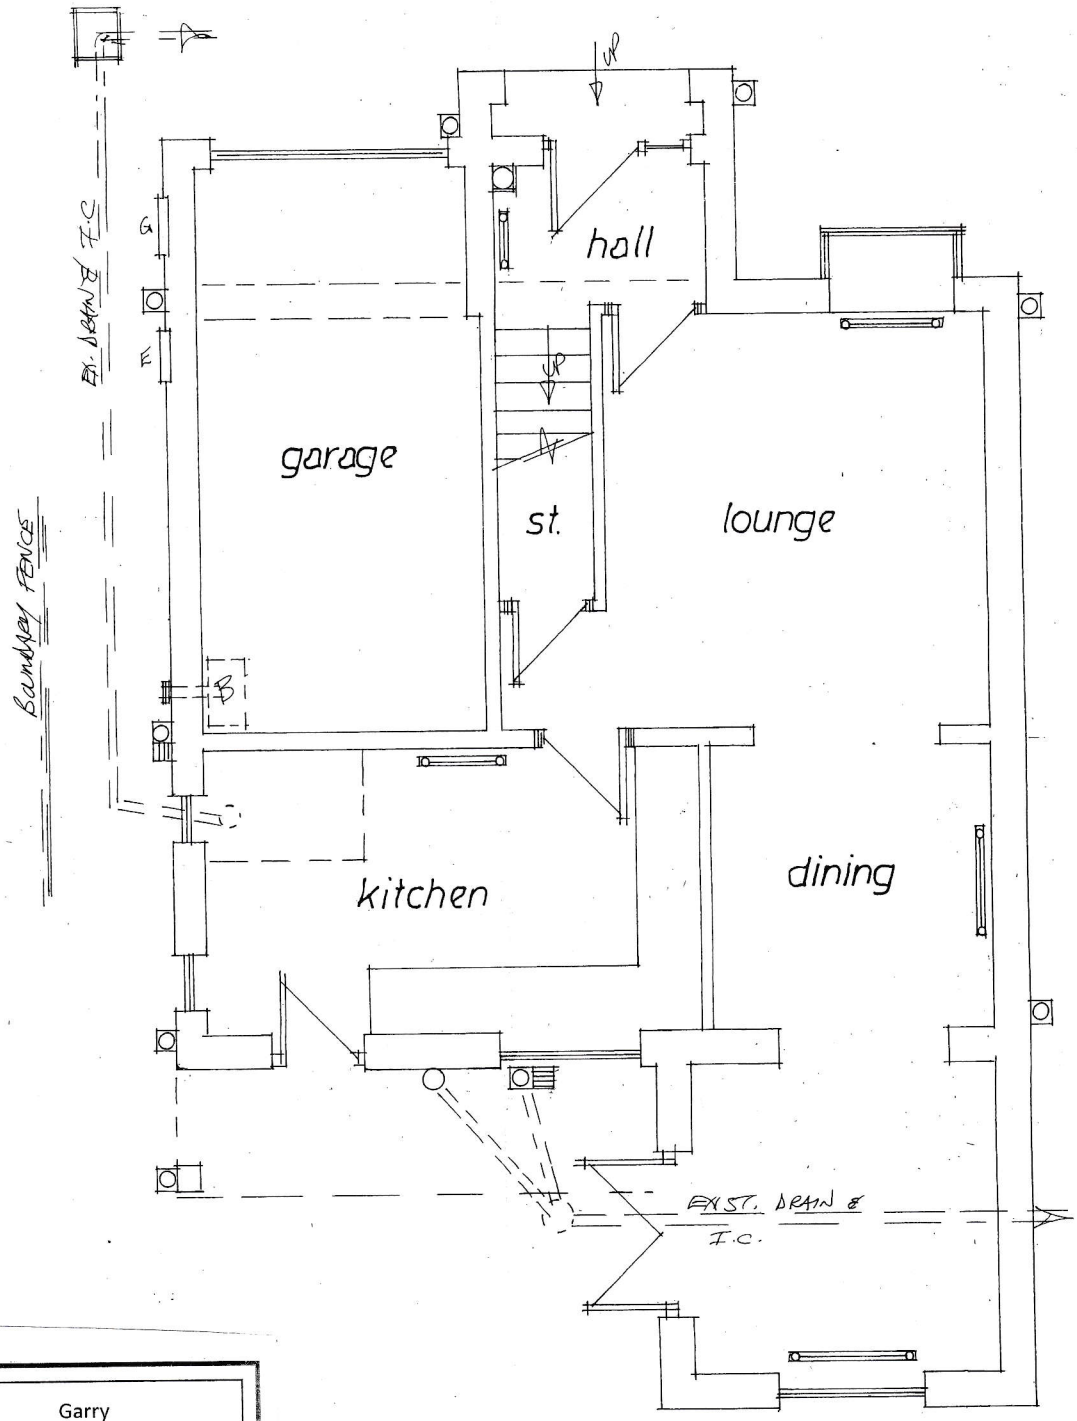


Garry
Greetham
Associates
Residential
Design Consultant
Westwood House
18 Carr Lane
Tankersley
Barnsley S75 3BE
Tel 07786062364

Project	Rear Extension & Alterations
Client	Mr Cameron Thayne
Title	G. F. Layout as Existing
Address	15 Silkstone Close, Tankersley, Barnsley. S75 3AZ
Drawn By	GGG
Scale	1:50 @ A3 Date Oct 26
Drawing No	538-03 Rev

Member of the Chartered Institute
Of Architectural Technologists