

ORIGINAL

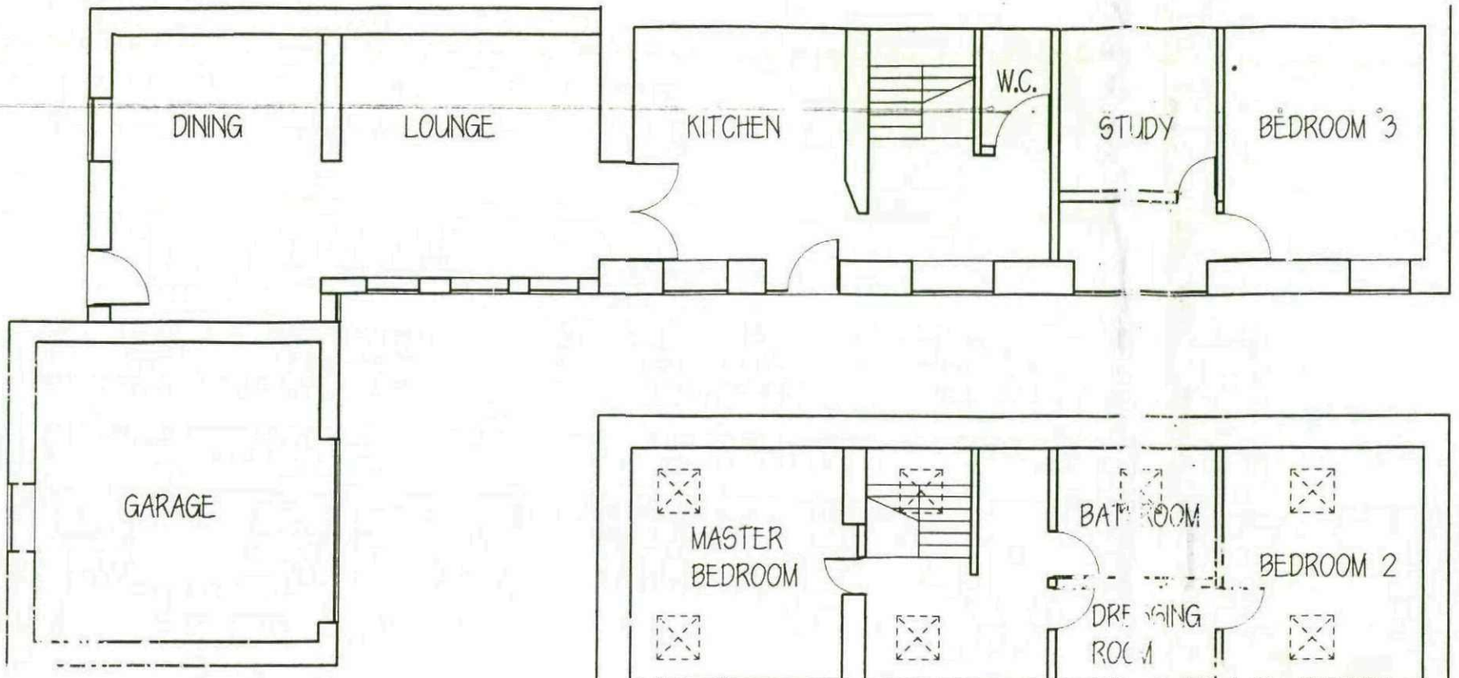


GROUND FLOOR


FIRST FLOOR

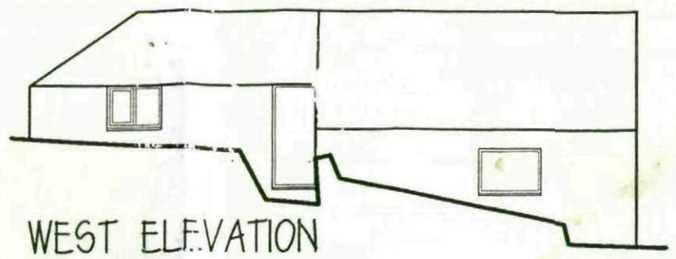


WEST ELEVATION

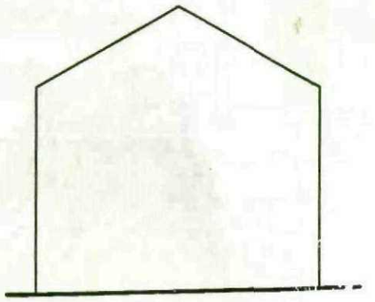

EAST ELEVATION

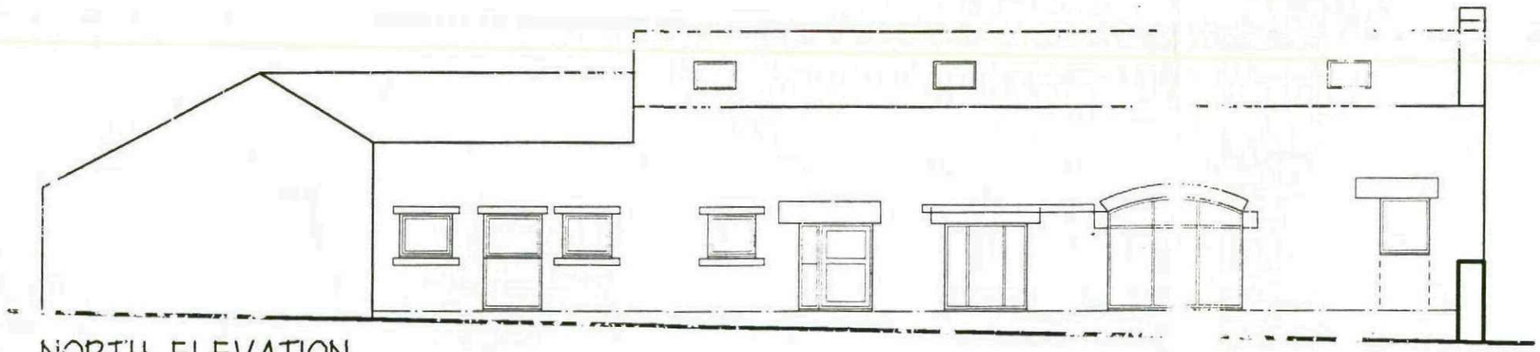

NORTH ELEVATION

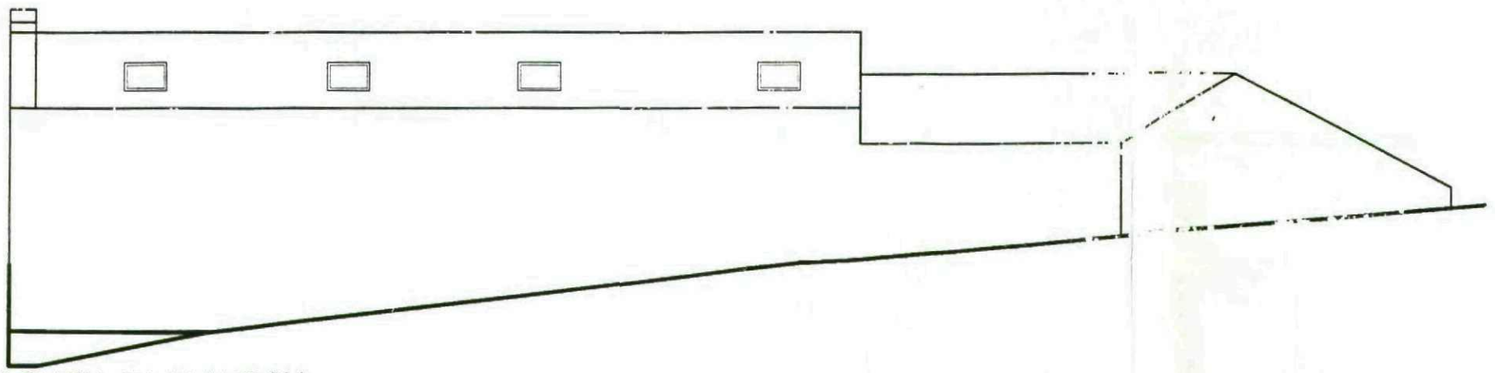

SOUTH ELEVATION

Mr BROWN

PROPOSED BARN CONVERSION
LUNN FARM
LUNN ROAD
CUDWORTH

PROPOSED PLANS & ELEVATIONS

1:100 AUG. 08

Peter Thompson
"Linwood"
Barnsley Road
Cudworth
Barnsley S75 3JR
M.C.I.A.T.
tel. 01226 201391
m. 07973251730
email peter-thompson@hotmail.co.uk