



NOTES

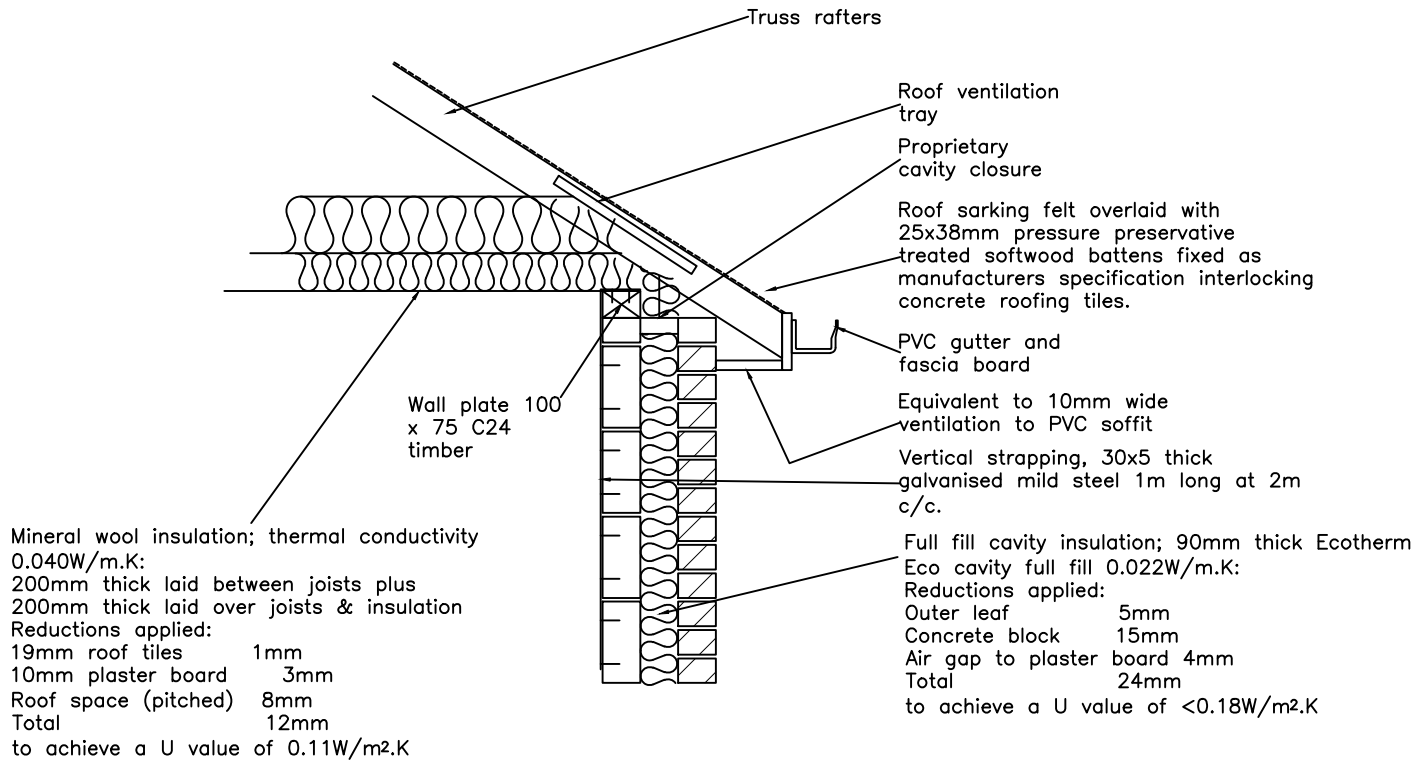

EAVES DETAIL MAIN ROOF  
(1:20)

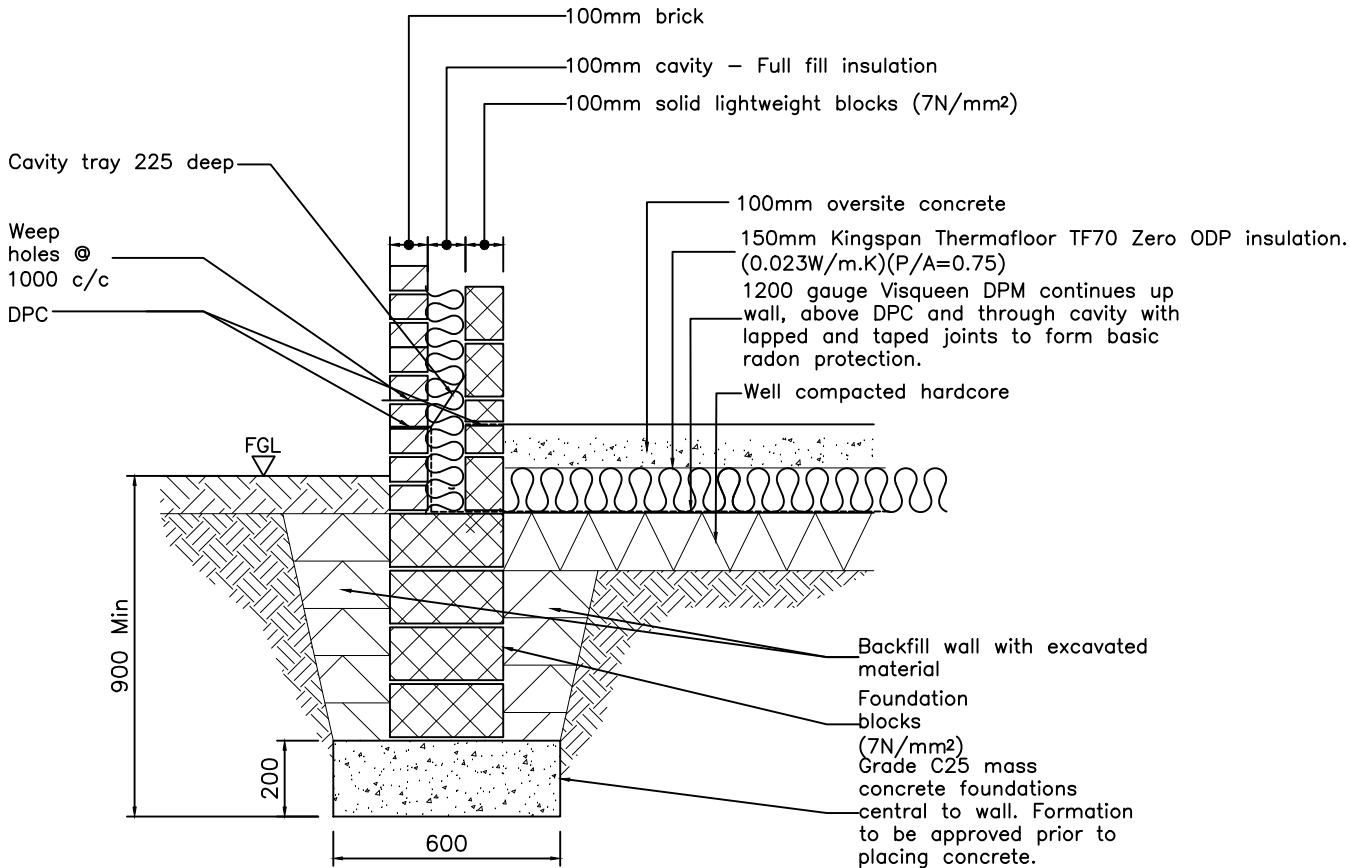

FOUNDATION/UTILITY FLOOR DETAIL  
(1:20)

| Rev   | Description        | By                                                            | Chk                | App           | Date |
|---|--------------------|---------------------------------------------------------------|--------------------|---------------|------|
| JRB DESIGNS Ltd<br>1 Saville Road<br>Cudworth<br>Barnsley<br>S72 8LT<br>Tel: 01226 383542<br>Fax: 01226 380078<br>Mob: 07970 541192<br>Email: john@jrbdesigns.co.uk<br><br>This drawing is copyright. © jrbdesigns Ltd. |                    |                                                               |                    |               |      |
| Client   |                    | K HAMMIL                                                      |                    |               |      |
| Drawing Title   |                    | DETAILS                                                       |                    |               |      |
| Address   |                    | 37 LOW ROCHA GROVE<br>MILLHOUSE GREEN<br>PENISTONE<br>S36 9AN |                    |               |      |
| Project Title:   |                    | PROPOSED SINGLE STOREY<br>FRONT EXTENSION                     |                    |               |      |
| Purpose of Issue:   |                    | PLANNING                                                      |                    |               |      |
| Drawing Status   |                    | FIRST ISSUE                                                   |                    |               |      |
| Scale at A3<br>AS SHOWN   | Drawn By<br>JRB    | Date<br>23/03/2007                                            |                    |               |      |
| Checked By   | Date<br>23/03/2007 | Approved By                                                   | Date<br>23/03/2007 | Revision      |      |
| Project No.<br>MKH001   |                    | Drawing No.<br>006                                            |                    | Revision<br>- |      |
| APPROVAL <input checked="" type="checkbox"/> INFORMATION <input type="checkbox"/> TENDER <input type="checkbox"/> CONTRACT <input type="checkbox"/> CONSTRUCTION <input type="checkbox"/>                               |                    |                                                               |                    |               |      |