


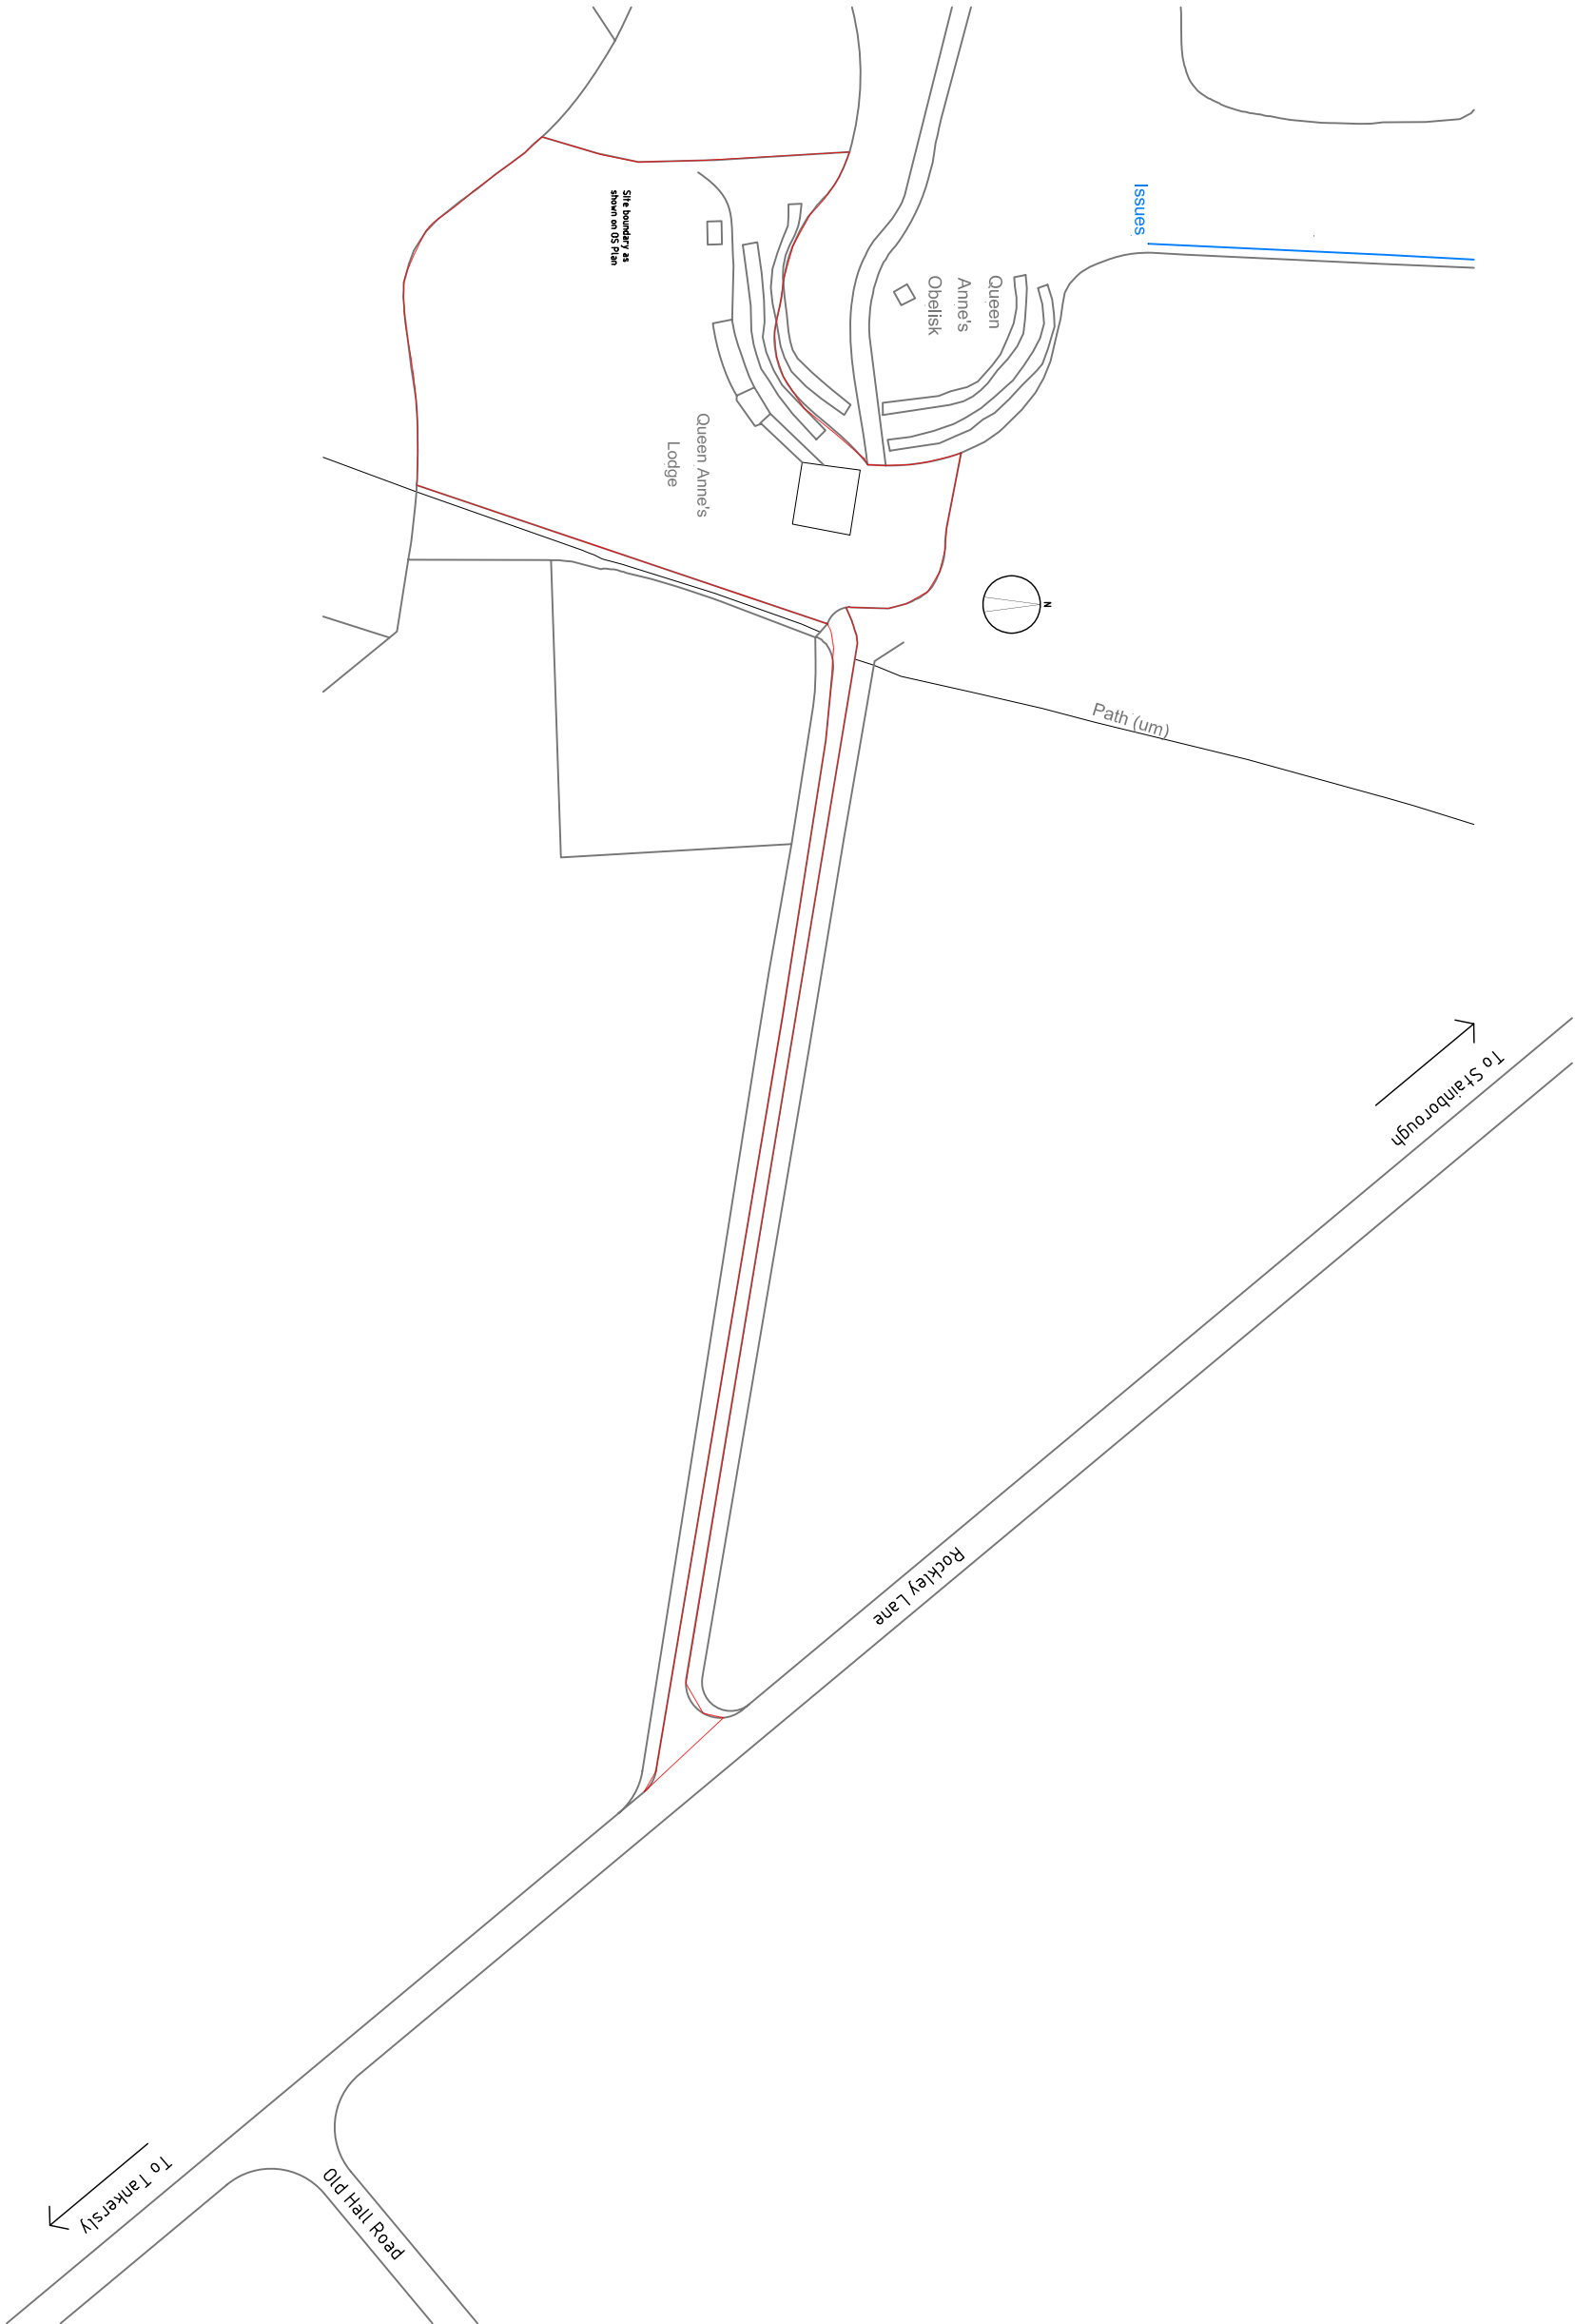

Revision		Description	By	Date
CAD file: GMAQDARCH				

Essence Architecture Ltd.

Client
Mr and Mrs Campbell
Queen Anne's Lodge, Rockley Lane

Project
Queen Anne's Lodge
Extension, Refurbishment and Repair

Drawing Title
Location Plan

Scale	Status		
A3	Planning		
Drawn	Checked	Date	
A/R		3/9/15	
Project No:	Drawing No.	Revision	
2013-05		Loc 01	

Head Office: Upper Begden House
Begden Lane
Capton West
Huddersfield
HD9 8LD

Tel: 01484 862000
Fax: 01484 862071
Email: info@essencearchitecture.com
Web Site: www.essencearchitecture.com