

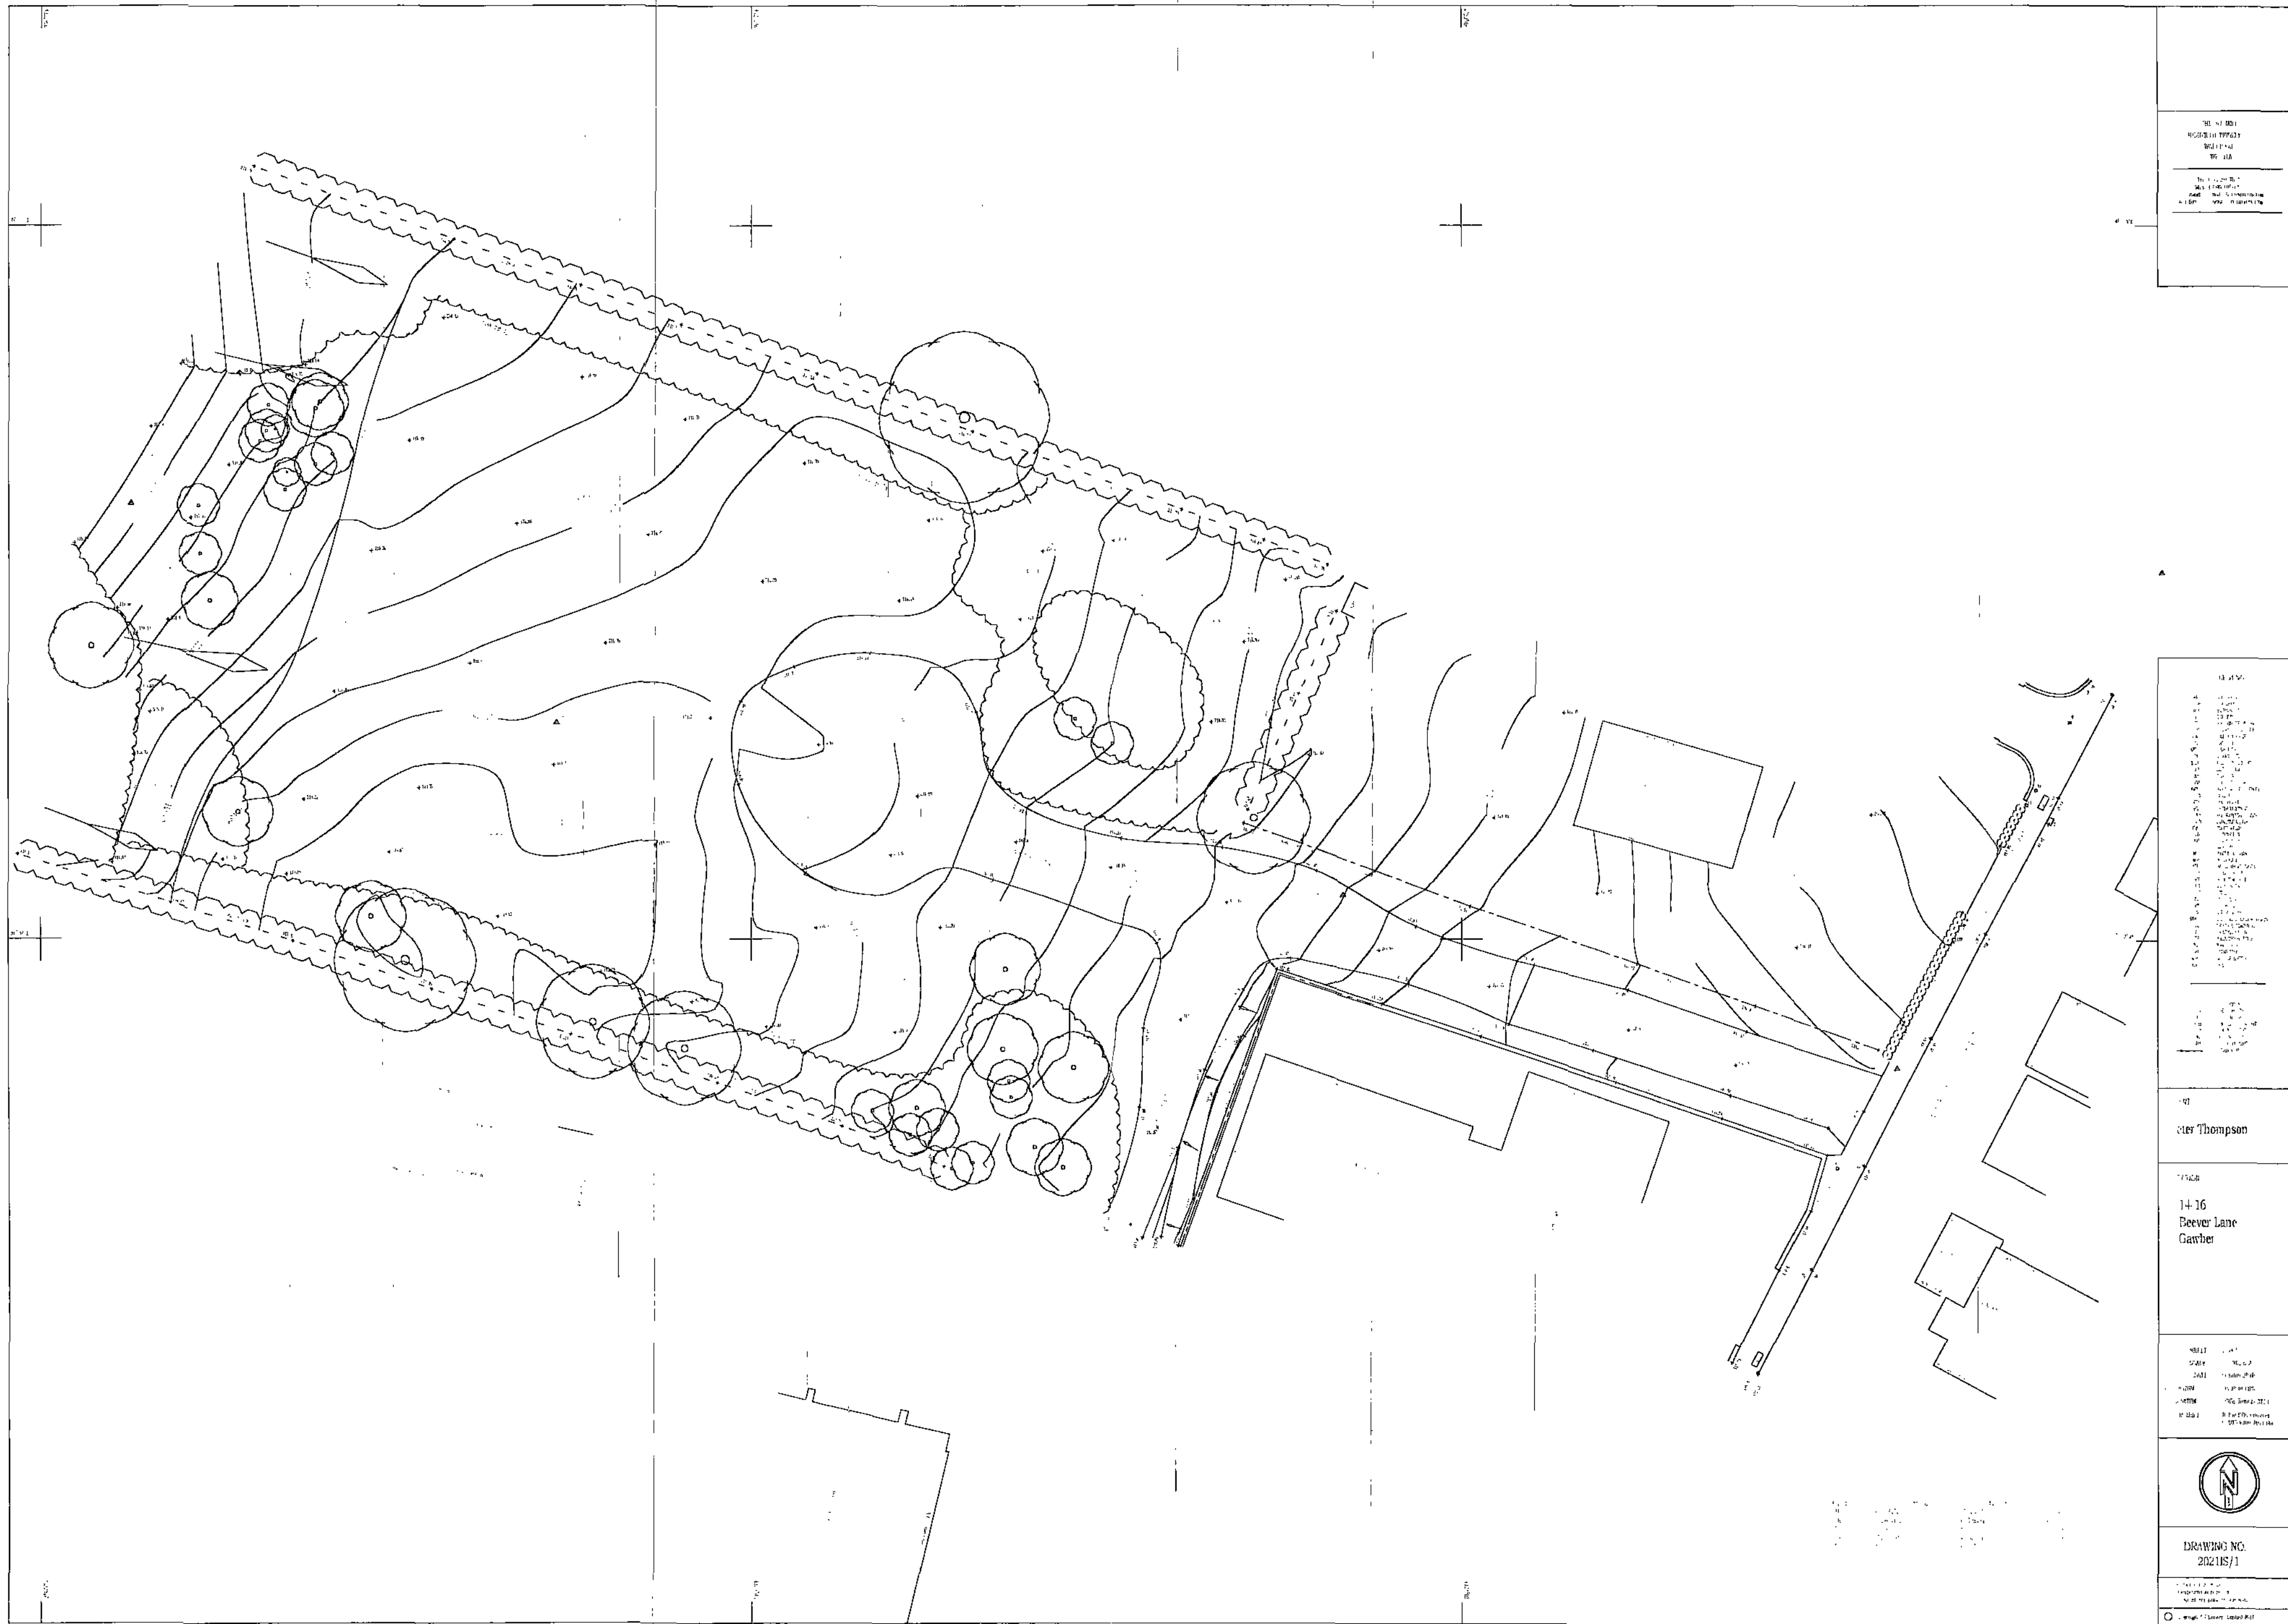
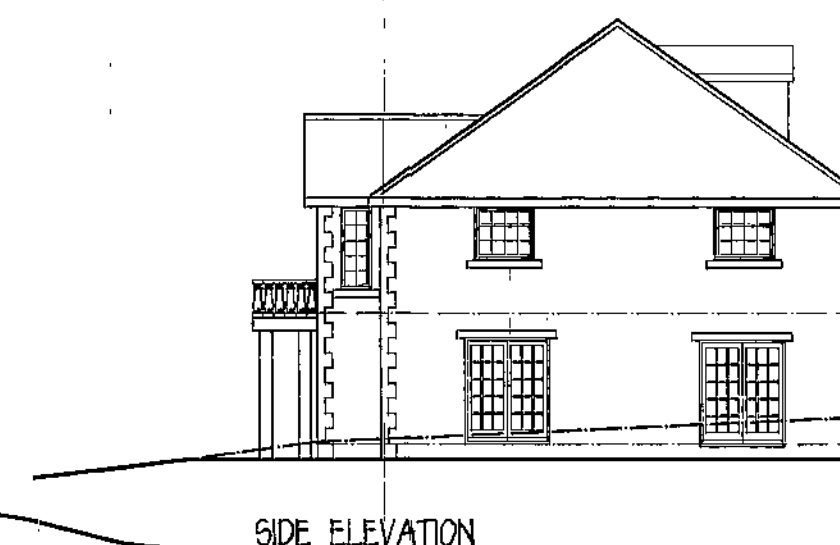
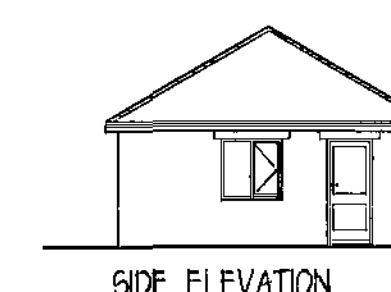
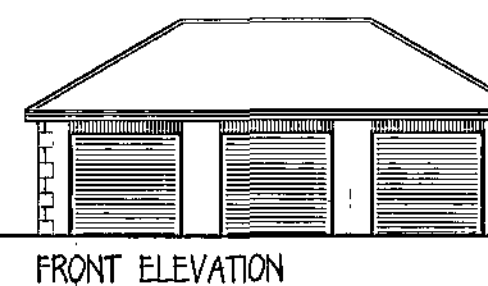
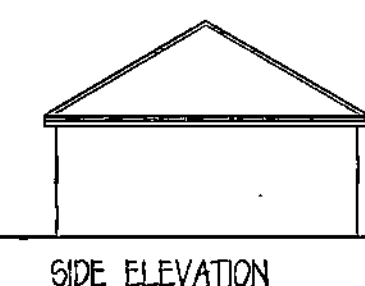
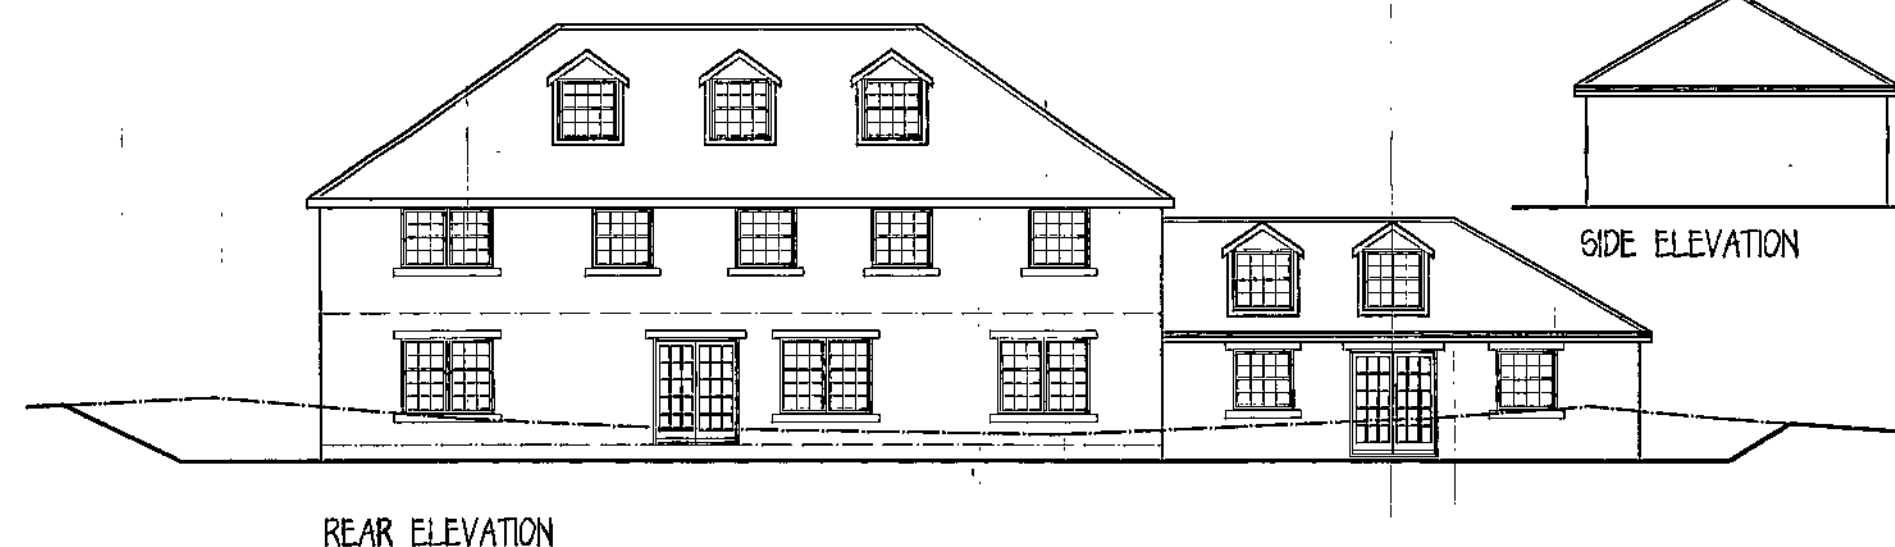
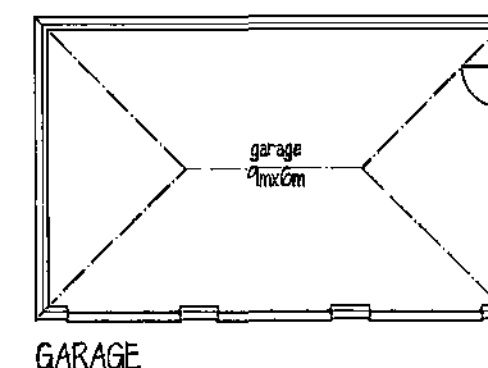
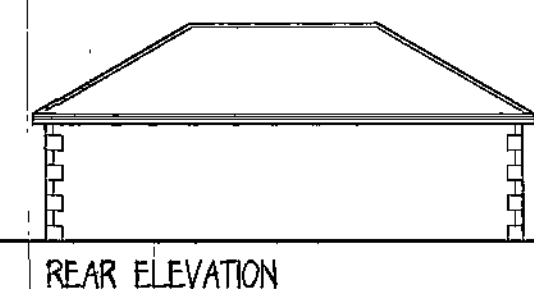
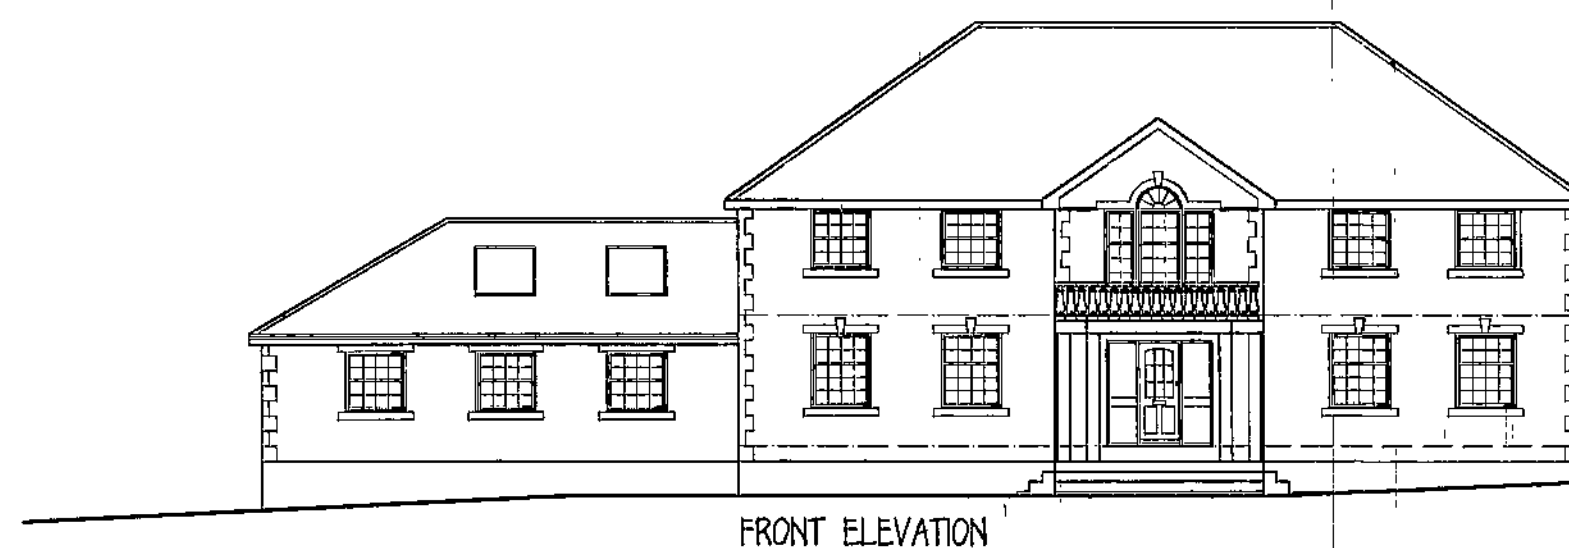
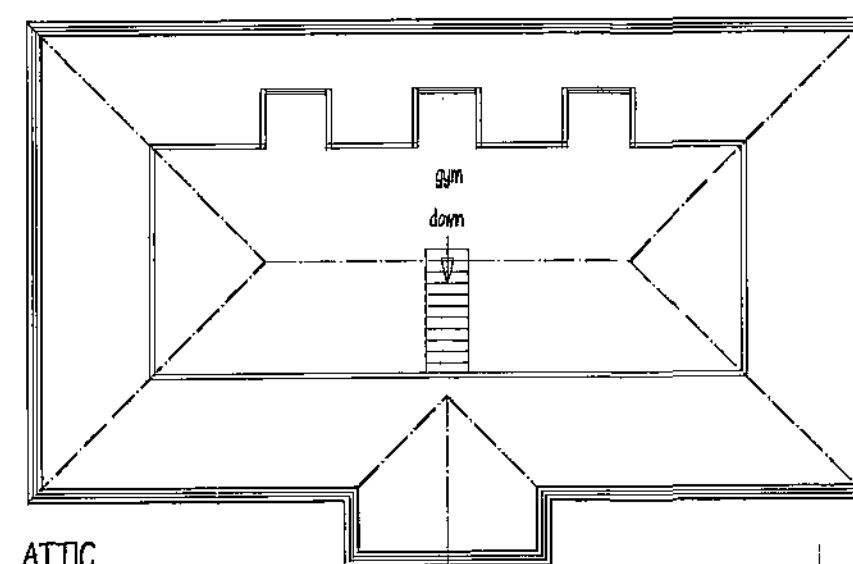


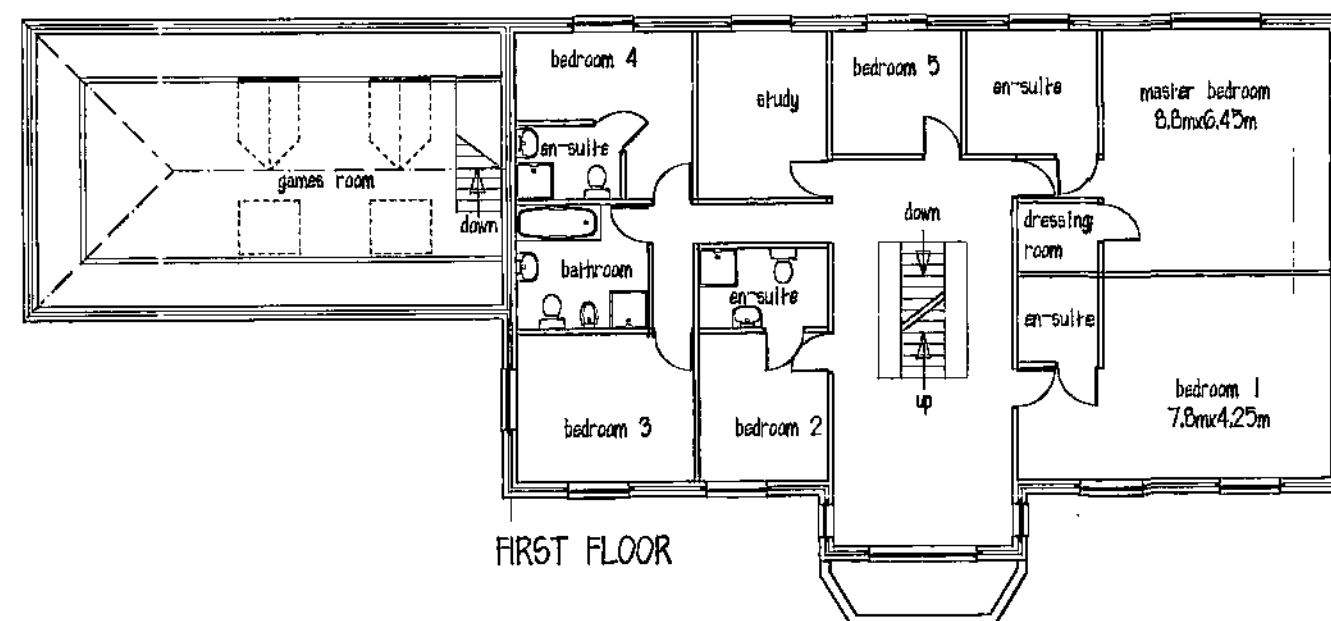

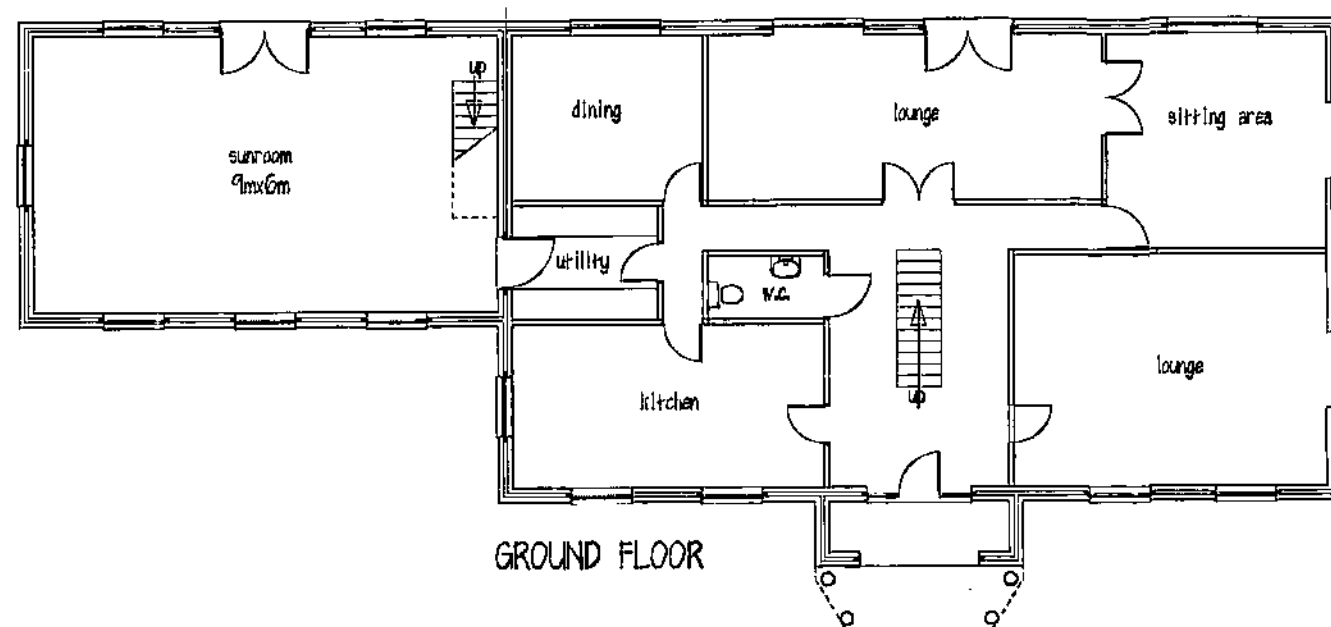

Mr S. SANGER

PROPOSED DWELLING AND
TRIPLE GARAGE
BETWEEN 14-16 BEEVER LAI
GAWBER

PLANS & ELEVATIONS

1:100 DEC. 10 Rev C

Peter Thompson

Linwood
Barnsley Road
Dodworth
Barnsley S753JR

M.C.I.A.T.
tel # 01226
fax 201391