



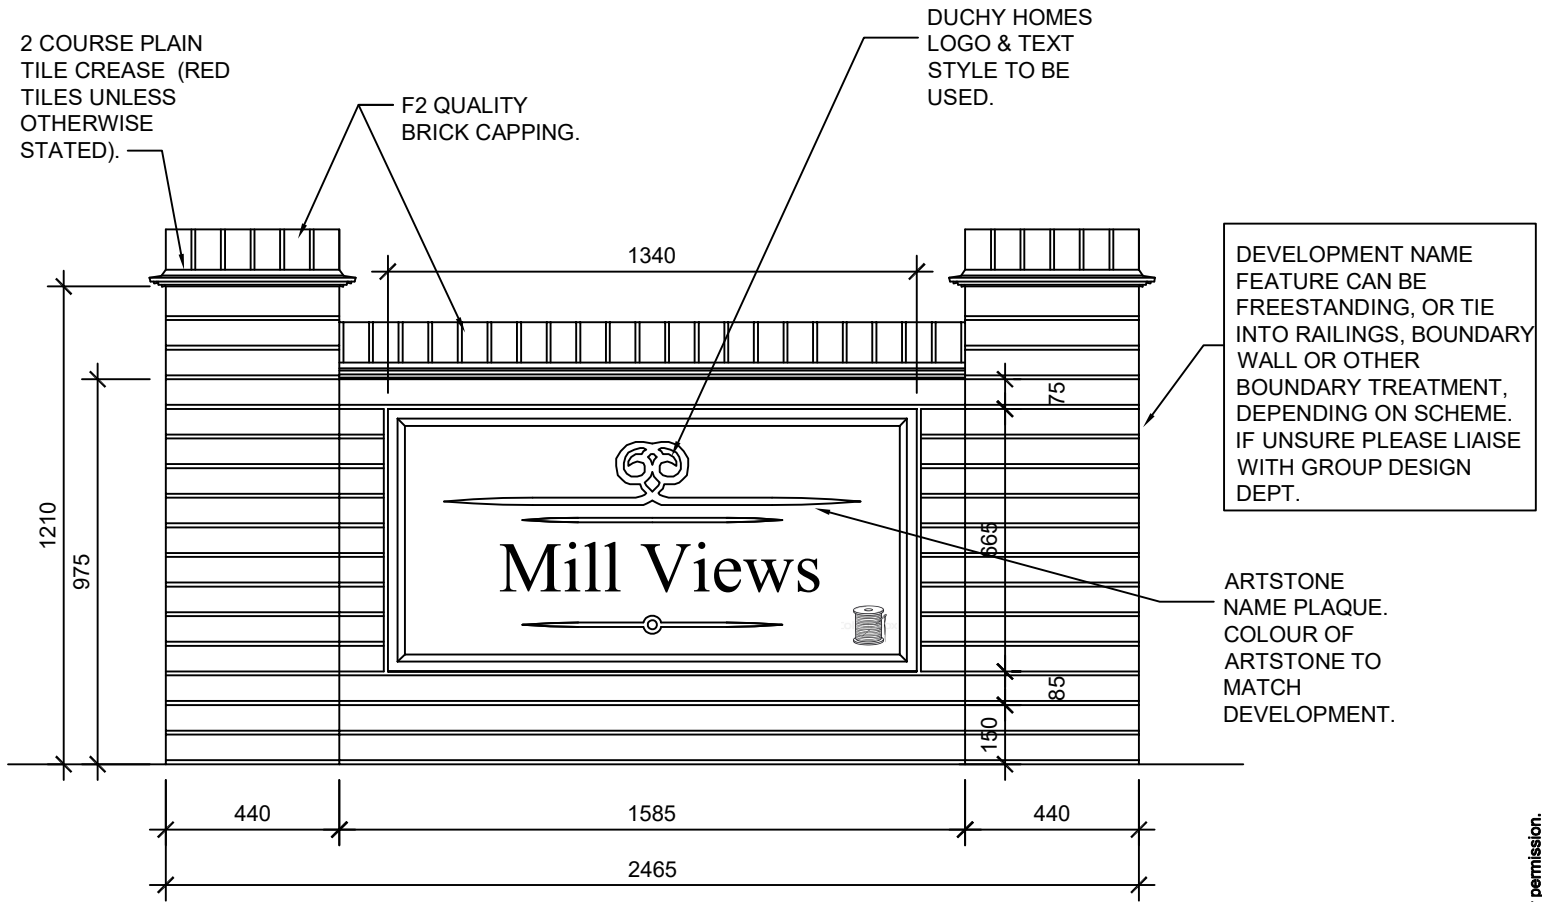

ELEVATION

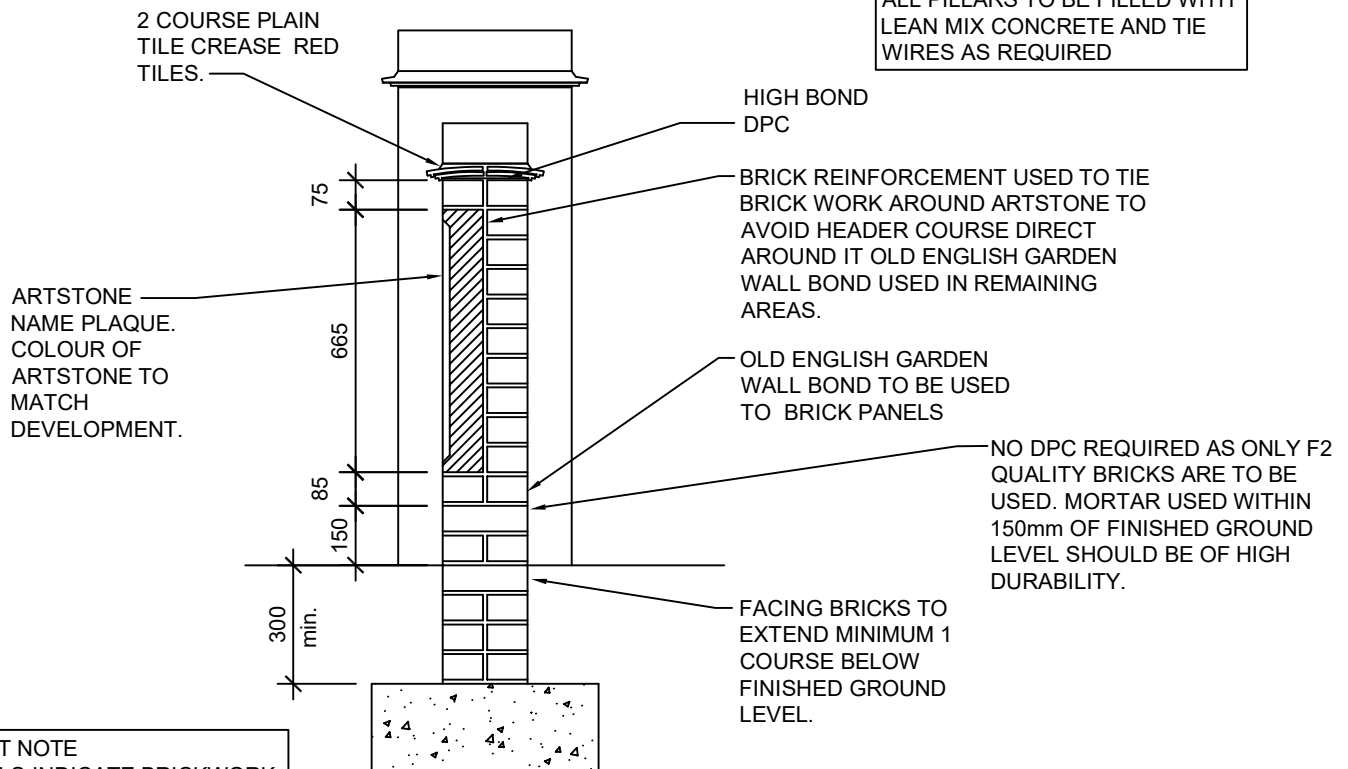

SECTION

IMPORTANT NOTE
THE DETAILS INDICATE BRICKWORK.
THE WALLS COULD BE BUILT IN 150
RECON-STONE, WITH 65 COURSE
STONE TO TIE THE WALL & CAP IT.
ALWAYS REFER TO EXTERNAL
FINISHES SCHEDULE.

IMPORTANT NOTE
ALL PILLARS TO BE FILLED WITH
LEAN MIX CONCRETE AND TIE
WIRES AS REQUIRED

B FURTHER NOTES ADDED 07.04.21
A FIRST ISSUE

Drawing no.
DH-SD-701

Rev
B

Applicable Trades
BRICK LAYER
GROUND WORKER

Scale
1:20