


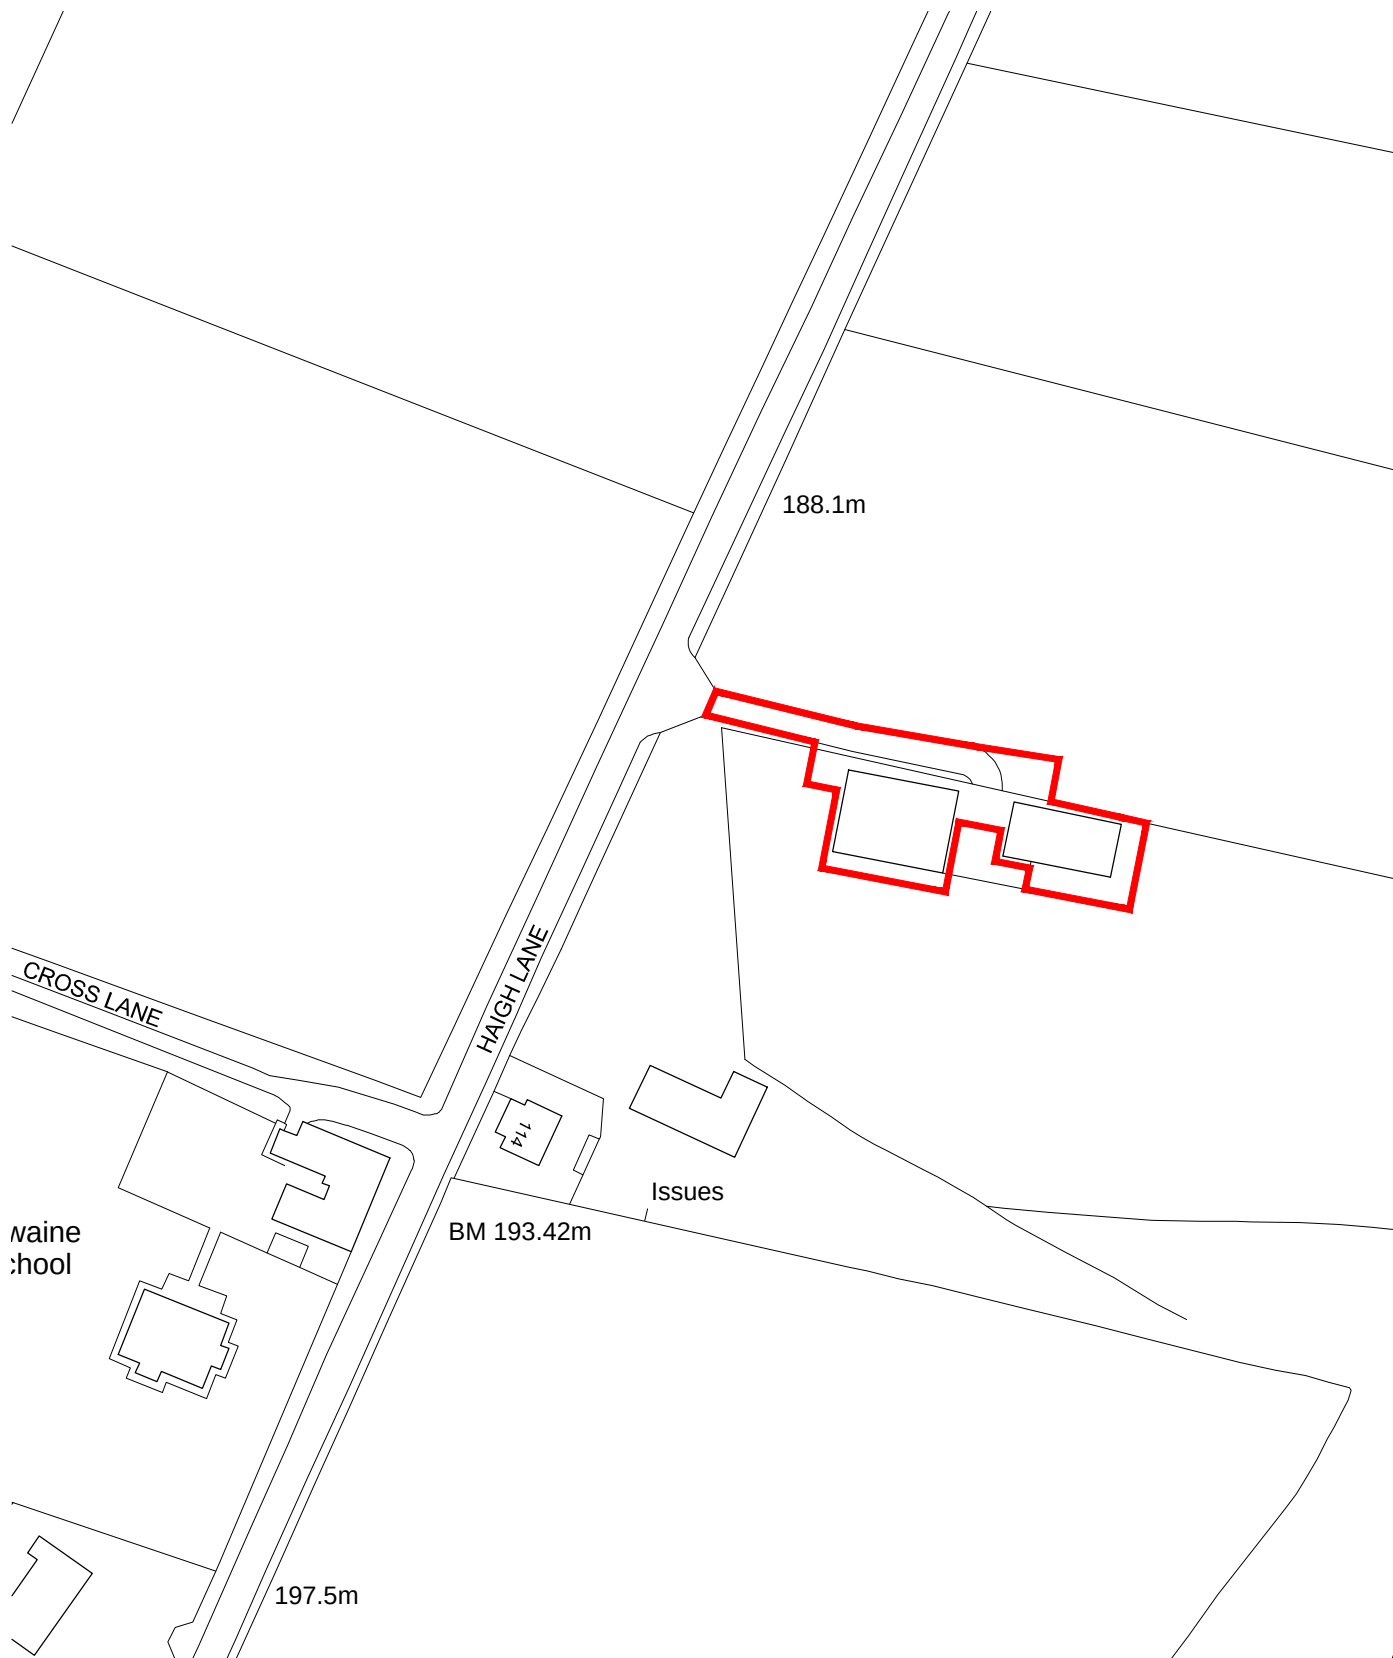

Drawings based on Ordnance Survey
(Streetwise License No 100047474)



0 10 20 30 40 50 60m
Scale 1:1250



Project	Proposed Conversion of agricultural buildings at Haigh Lane, Hoylandswaine
Client	Earledge Developments Ltd, Ashley Grange, Haigh Lane, Hoylandswaine S36 7JQ,
Dwg Title	1_Location Plan
Scale	1:1250 @ A4
Date	February 2016