



1:1250

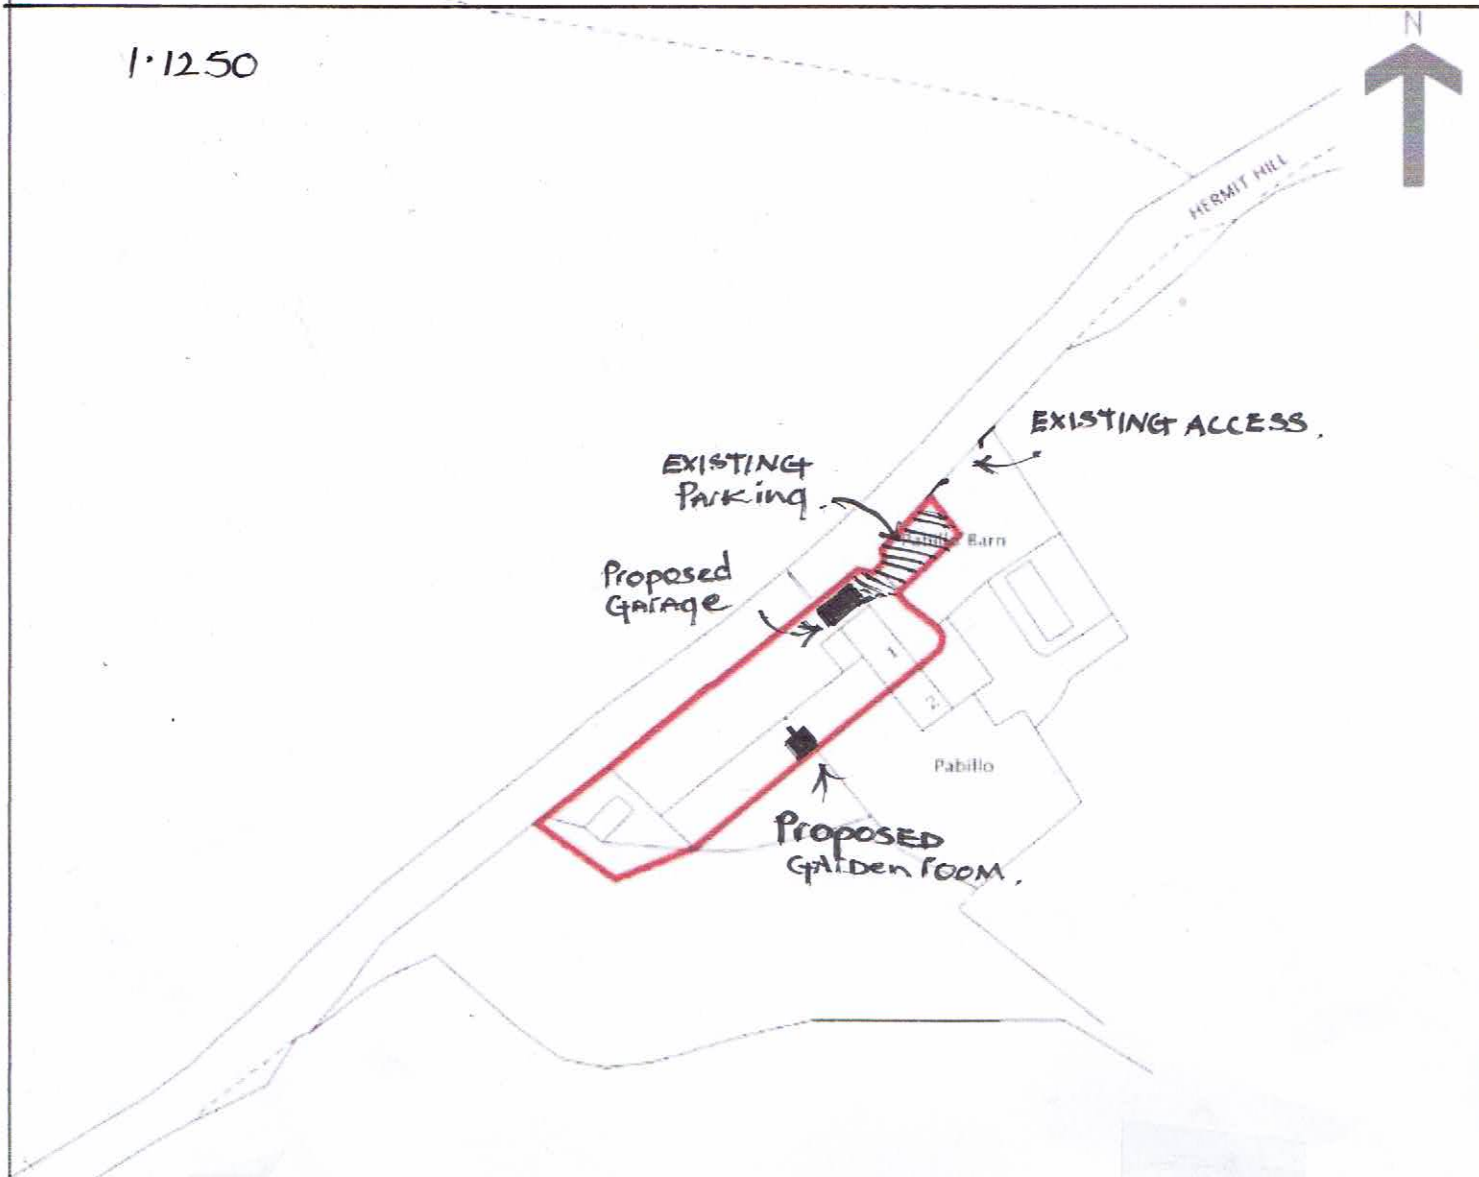


**PROPOSED DETACHED GARAGE AND
GARDEN ROOM AT 1 PABILLO ROW
HERMIT HILL WORTLEY**


SCALE 1:50

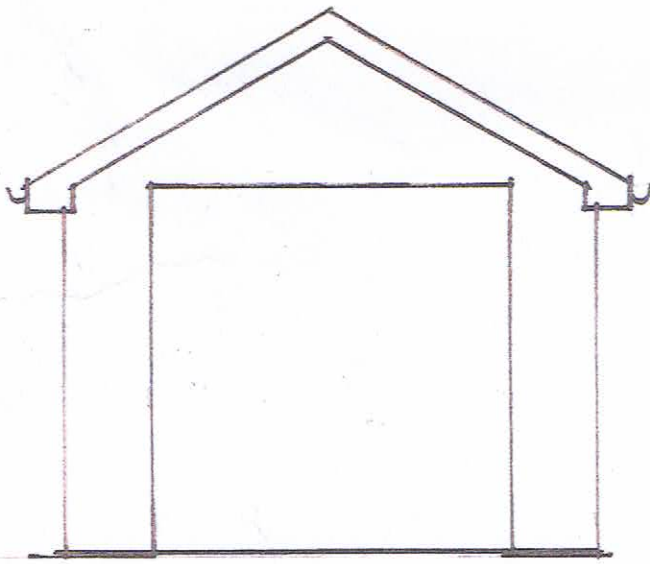


PROPOSED FRONT

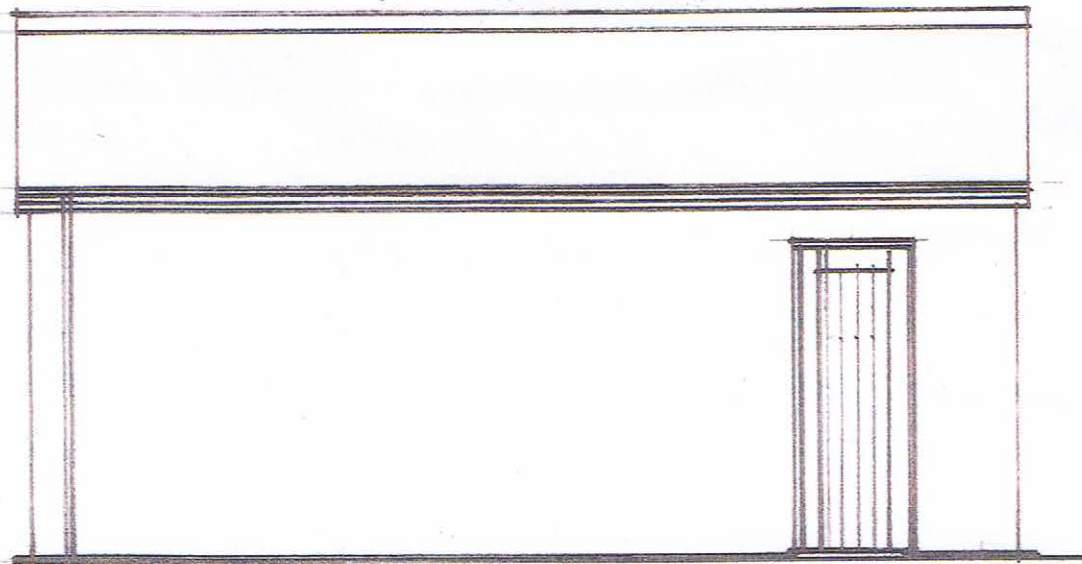

PROPOSED SIDE


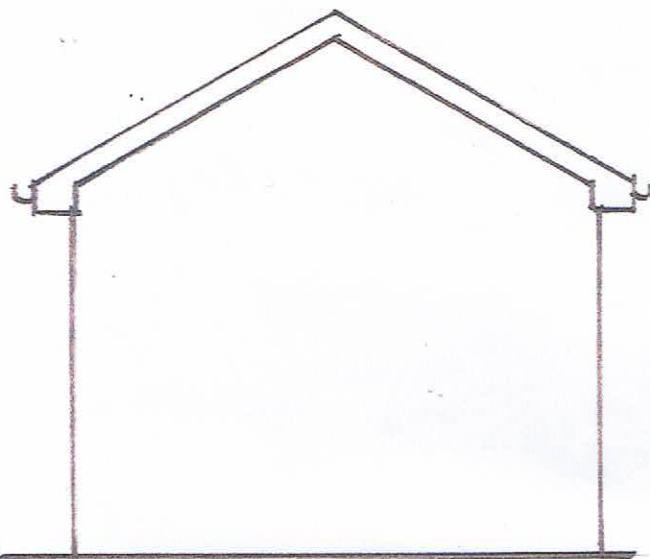


PROPOSED REAR

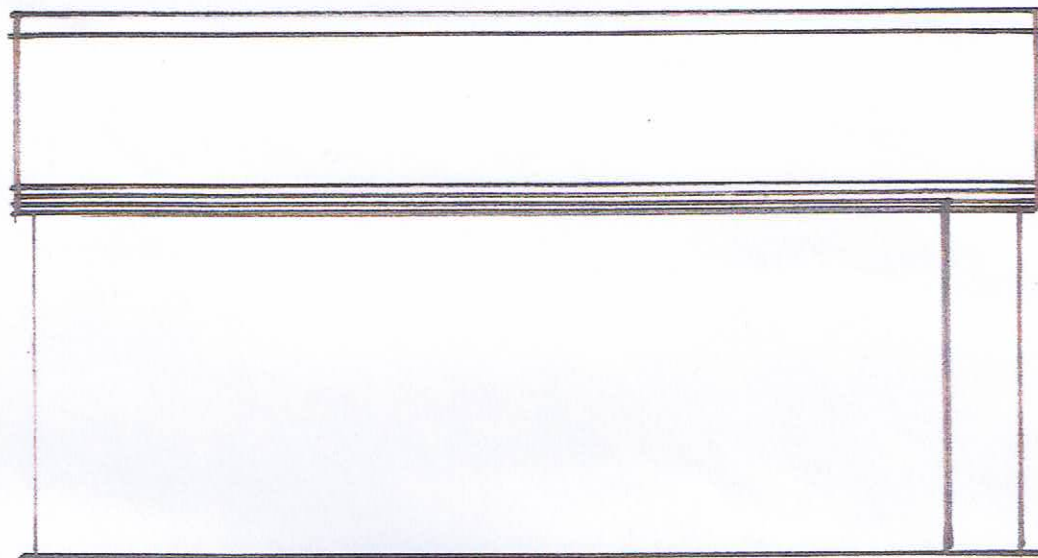


PROPOSED SIDE

900X2100

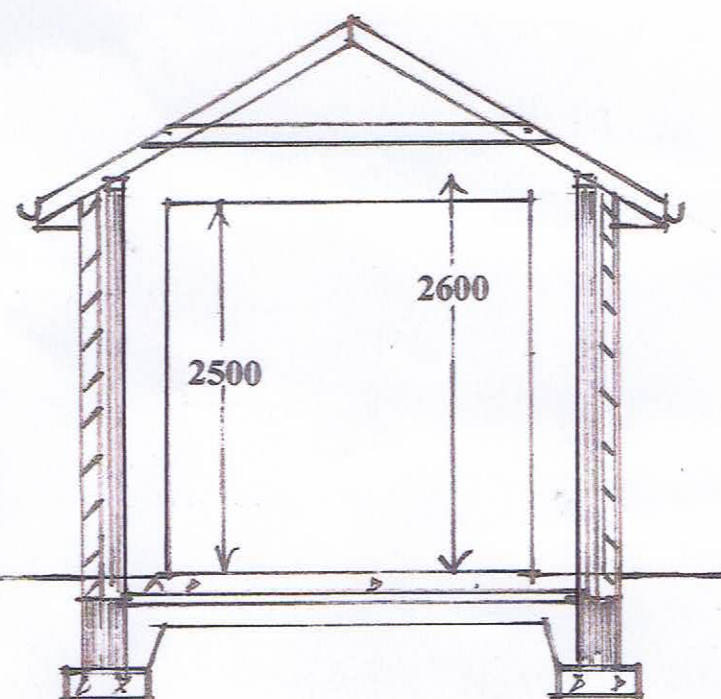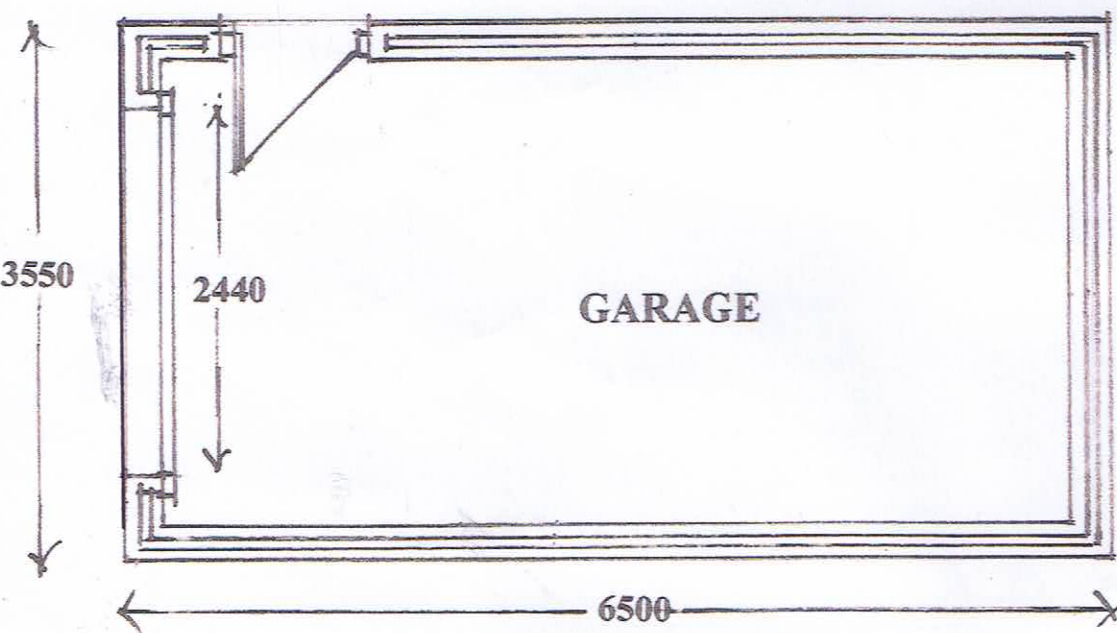


**PROPOSED DETACHED GARAGE AT 1
PABILLO ROW HERMIT HILL WORTLEY**

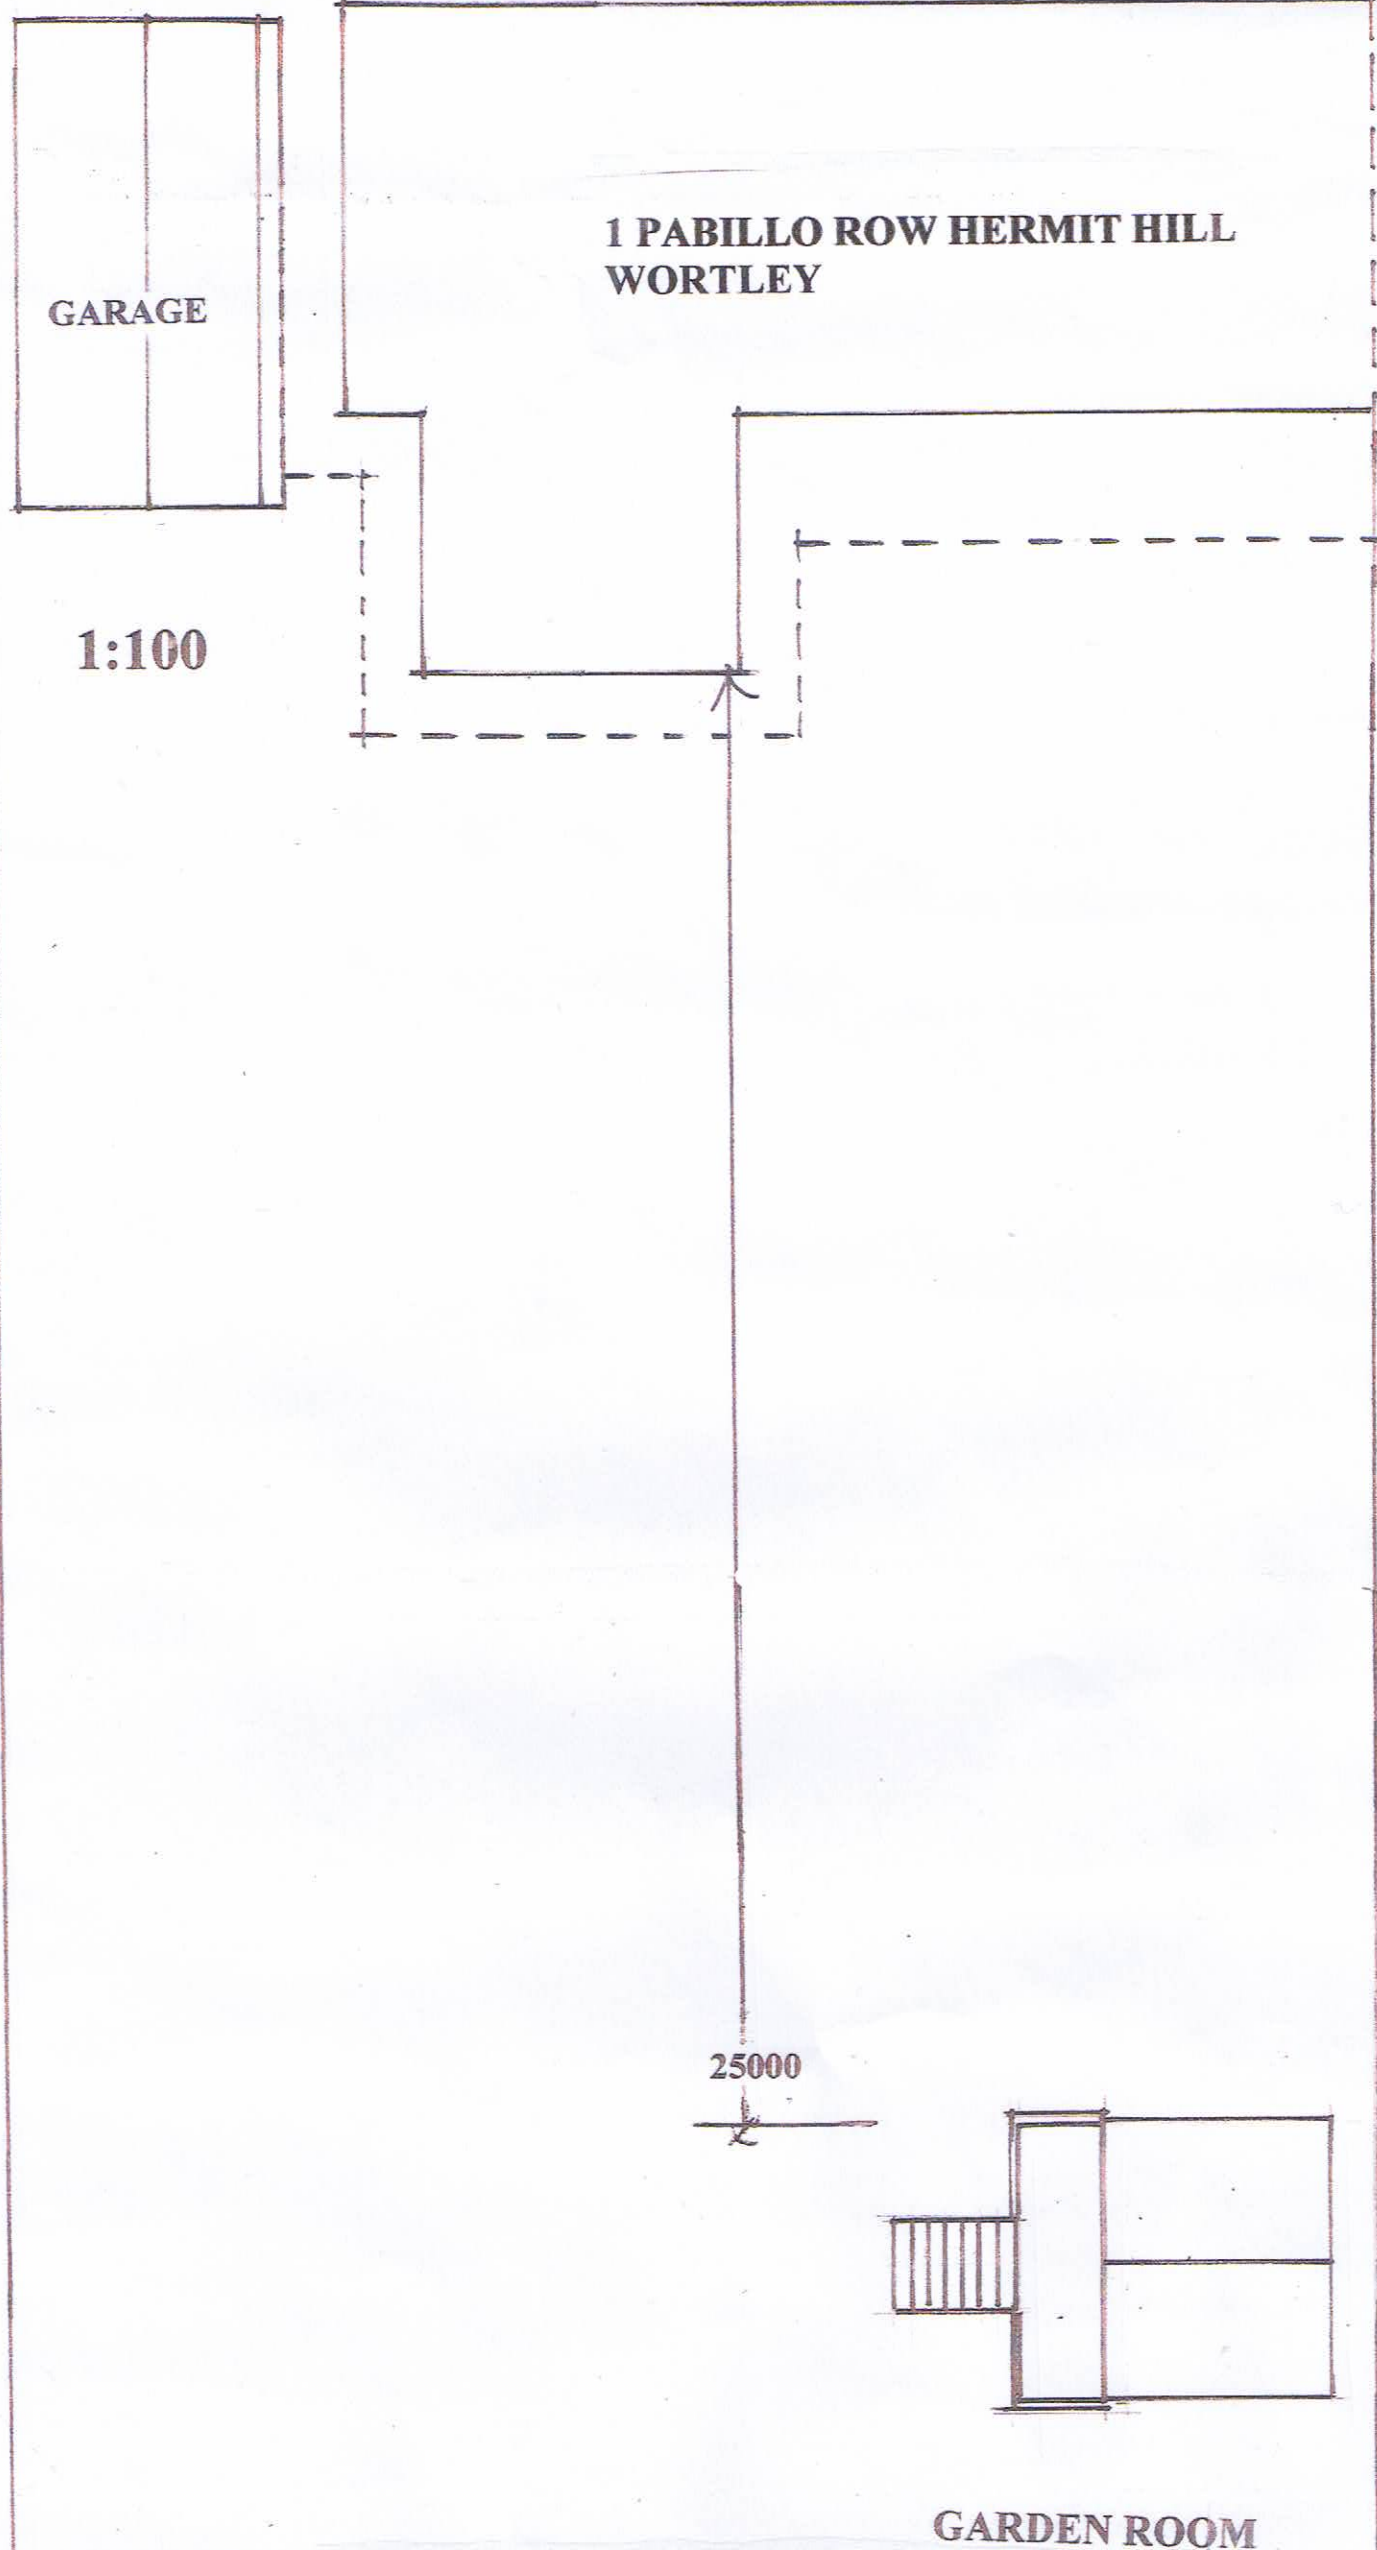


**PROPOSED DETACHED GARAGE AND
GARDEN ROOM AT 1 PABILLO ROW
HERMIT HILL WORTLEY**

*See 1:1250 plan
for extent of
Garden.*


SCALE 1:50

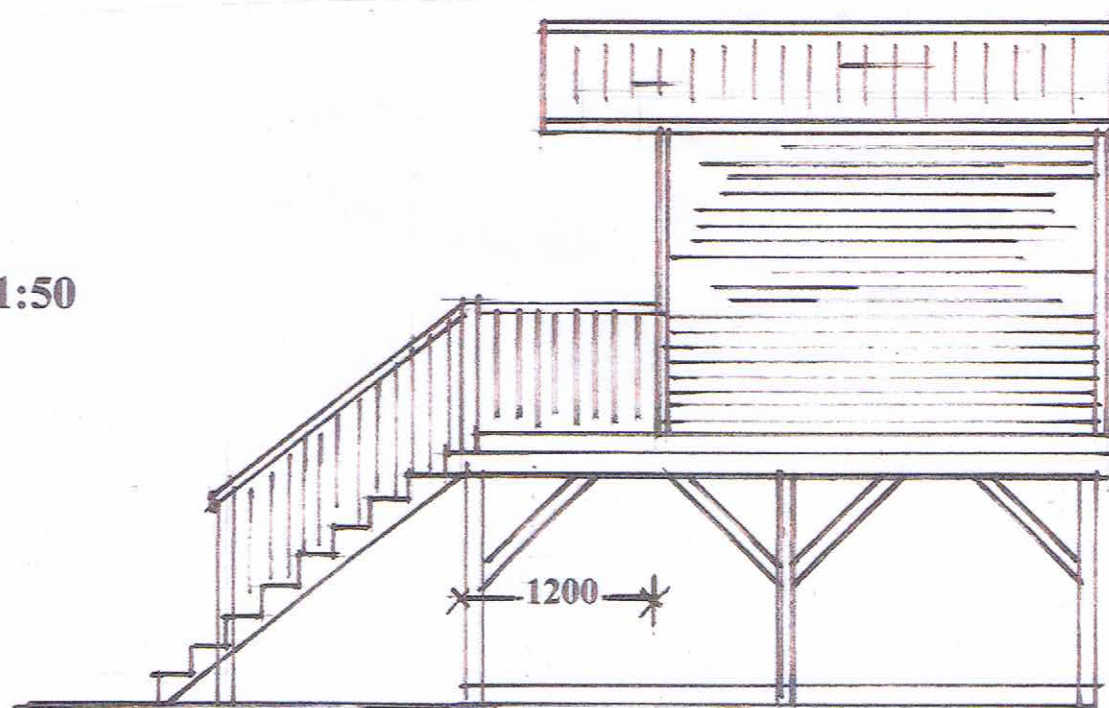


PROPOSED SIDE

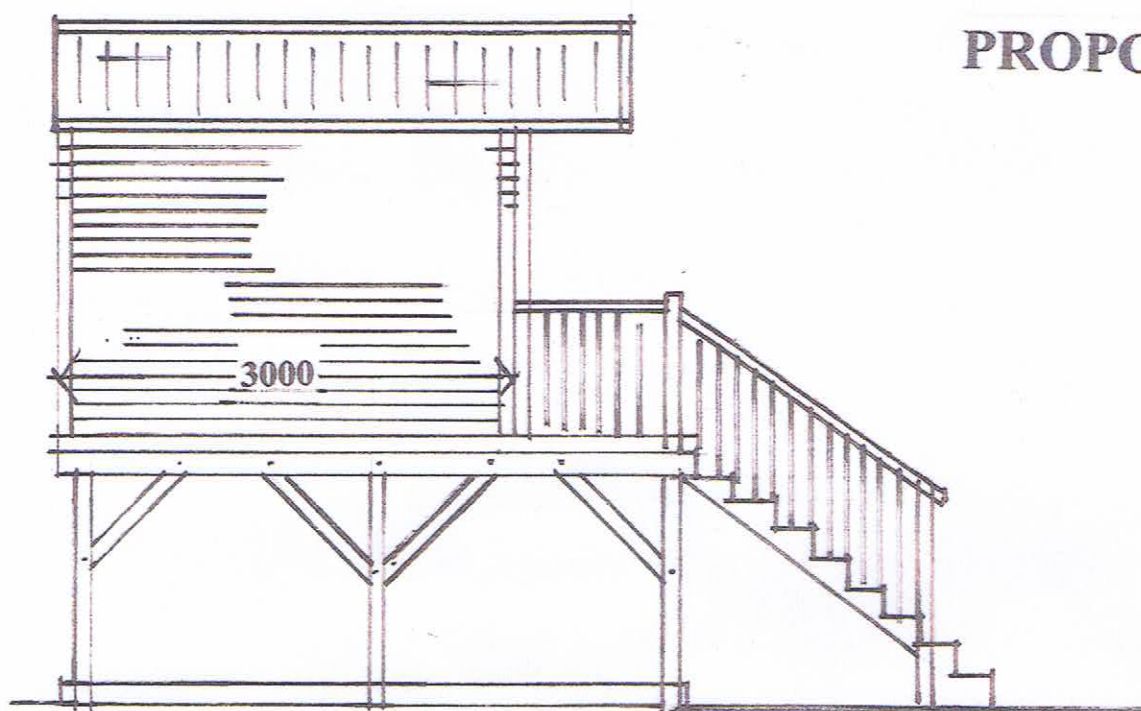

PROPOSED SIDE

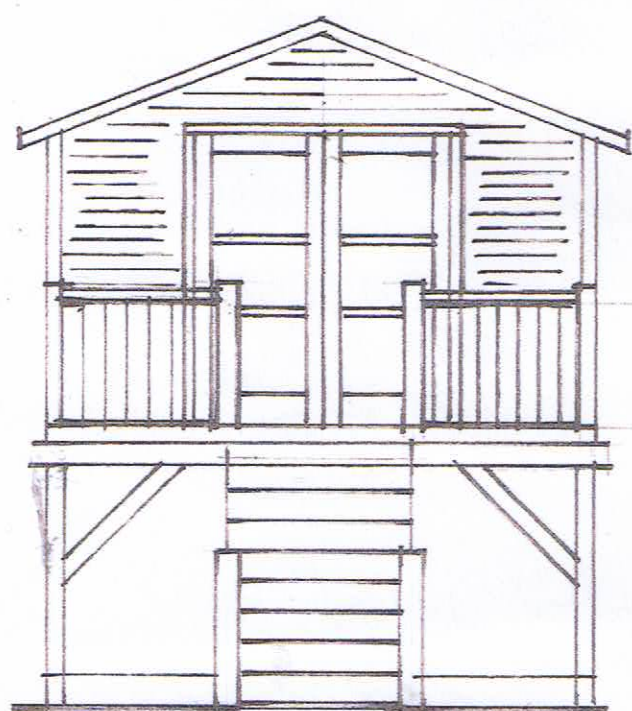

PROPOSED FRONT

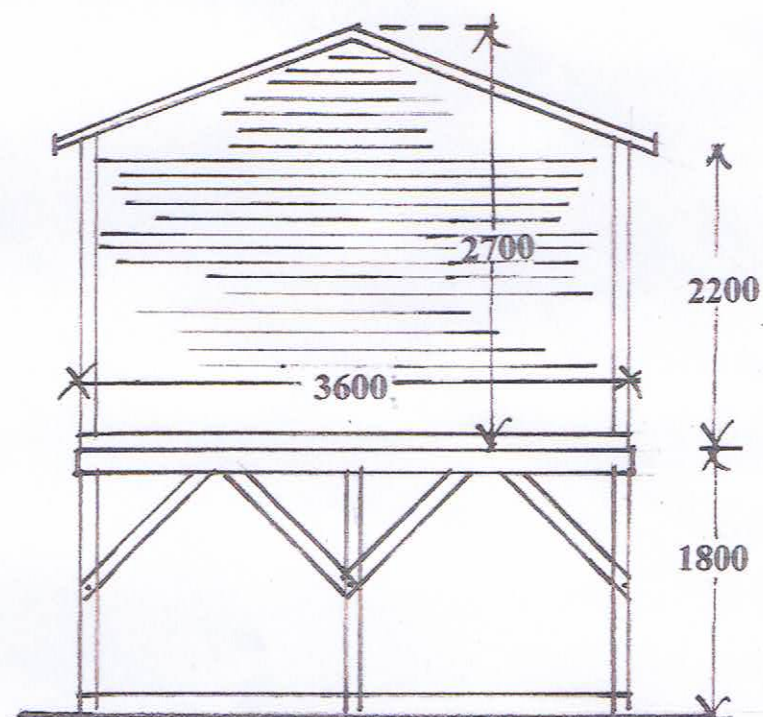

PROPOSED REAR

**PROPOSED GARDEN ROOM AT 1 PABILLO
ROW HERMIT HILL WORTLEY**

Siberian Tiger Sheds
Log Cabin



