




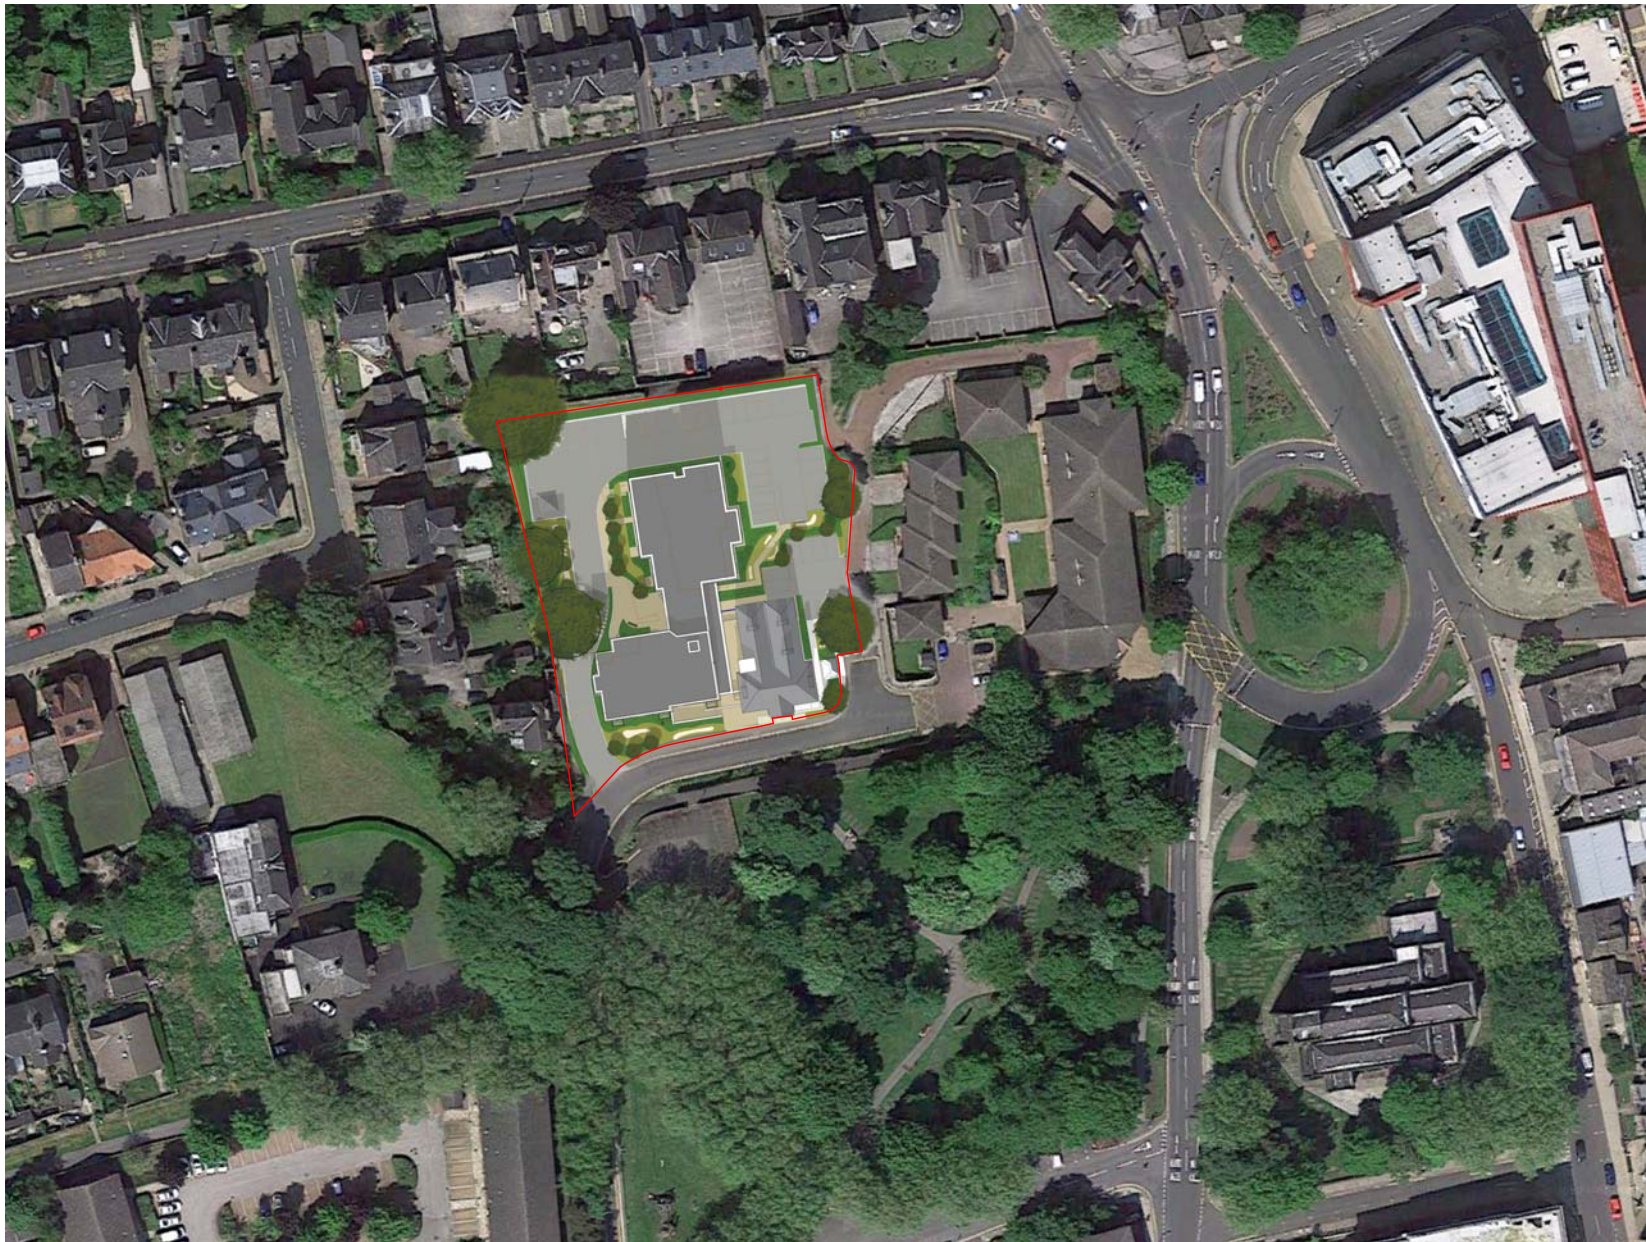

Proposed Site Context Plan
1 : 1500

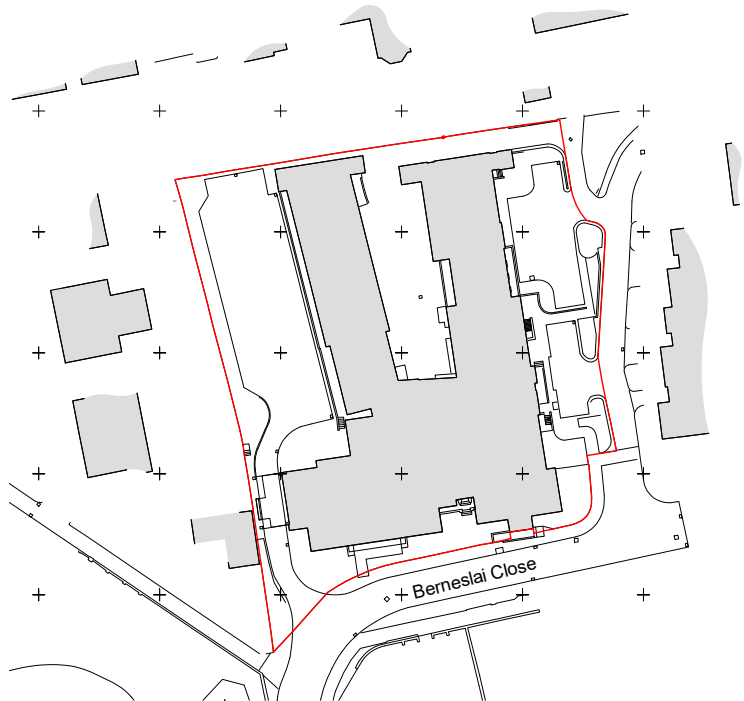

Site Location Plan
1 : 1250

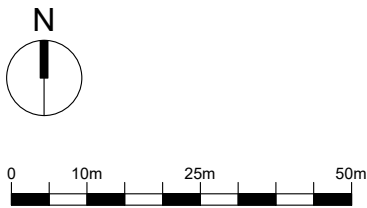

M&S Barneslai Close, Barnsley
Site Location and Context Plan

- notes
1. DO NOT SCALE FROM THIS DRAWING - USE FIGURED DIMENSIONS ONLY.
 2. TO BE READ IN CONJUNCTION WITH ALL OTHER CONSULTANTS / SPECIALISTS DRAWINGS. REPORT ANY DISCREPANCIES BEFORE AFFECTED WORK COMMENCES.
 3. ALL SETTING OUT DIMENSIONS TO BE CHECKED ON SITE BY CONTRACTOR BEFORE WORK COMMENCES.

revisions		
A	Planning Application	15-11-17
B	Planning Application	27-11-17

© McCarthy & Stone Retirement Lifestyles Limited

All rights reserved. The reproduction of all or any part of this drawing/document and/or construction of any building or part of a building or structure to which this drawing/document relates without the written permission of the copyright owner is prohibited

client		
Retirement Living Housing M&S Barneslai Close, Barnsley		
project		
drawing title		
Site Location and Context Plan		
job number		
017146		
drawing number		
NE-2473-03-01-AC-001		
revision		
B		
drawing status		
Planning		
scale		
As @ A3		
date		
10/31/17		
drawn by		
ABu		
checked by		
ADC		

seven architecture

seven architecture offices at :

61 Oxford Street, MANCHESTER, M1 6EQ
t : 0161 236 5665

Clarendon House, Victoria Avenue, HARROGATE, North Yorks, HG1 1DY
t : 01423 709 807

24 Greville Street, LONDON, EC1N 8SS
t : 0203 036 0691

Galeri 6, Doc Victoria, CAERNARFON, Gwynedd, LL55 1SQ
t: 01286 685 253

www.sevenarchitecture.co.uk