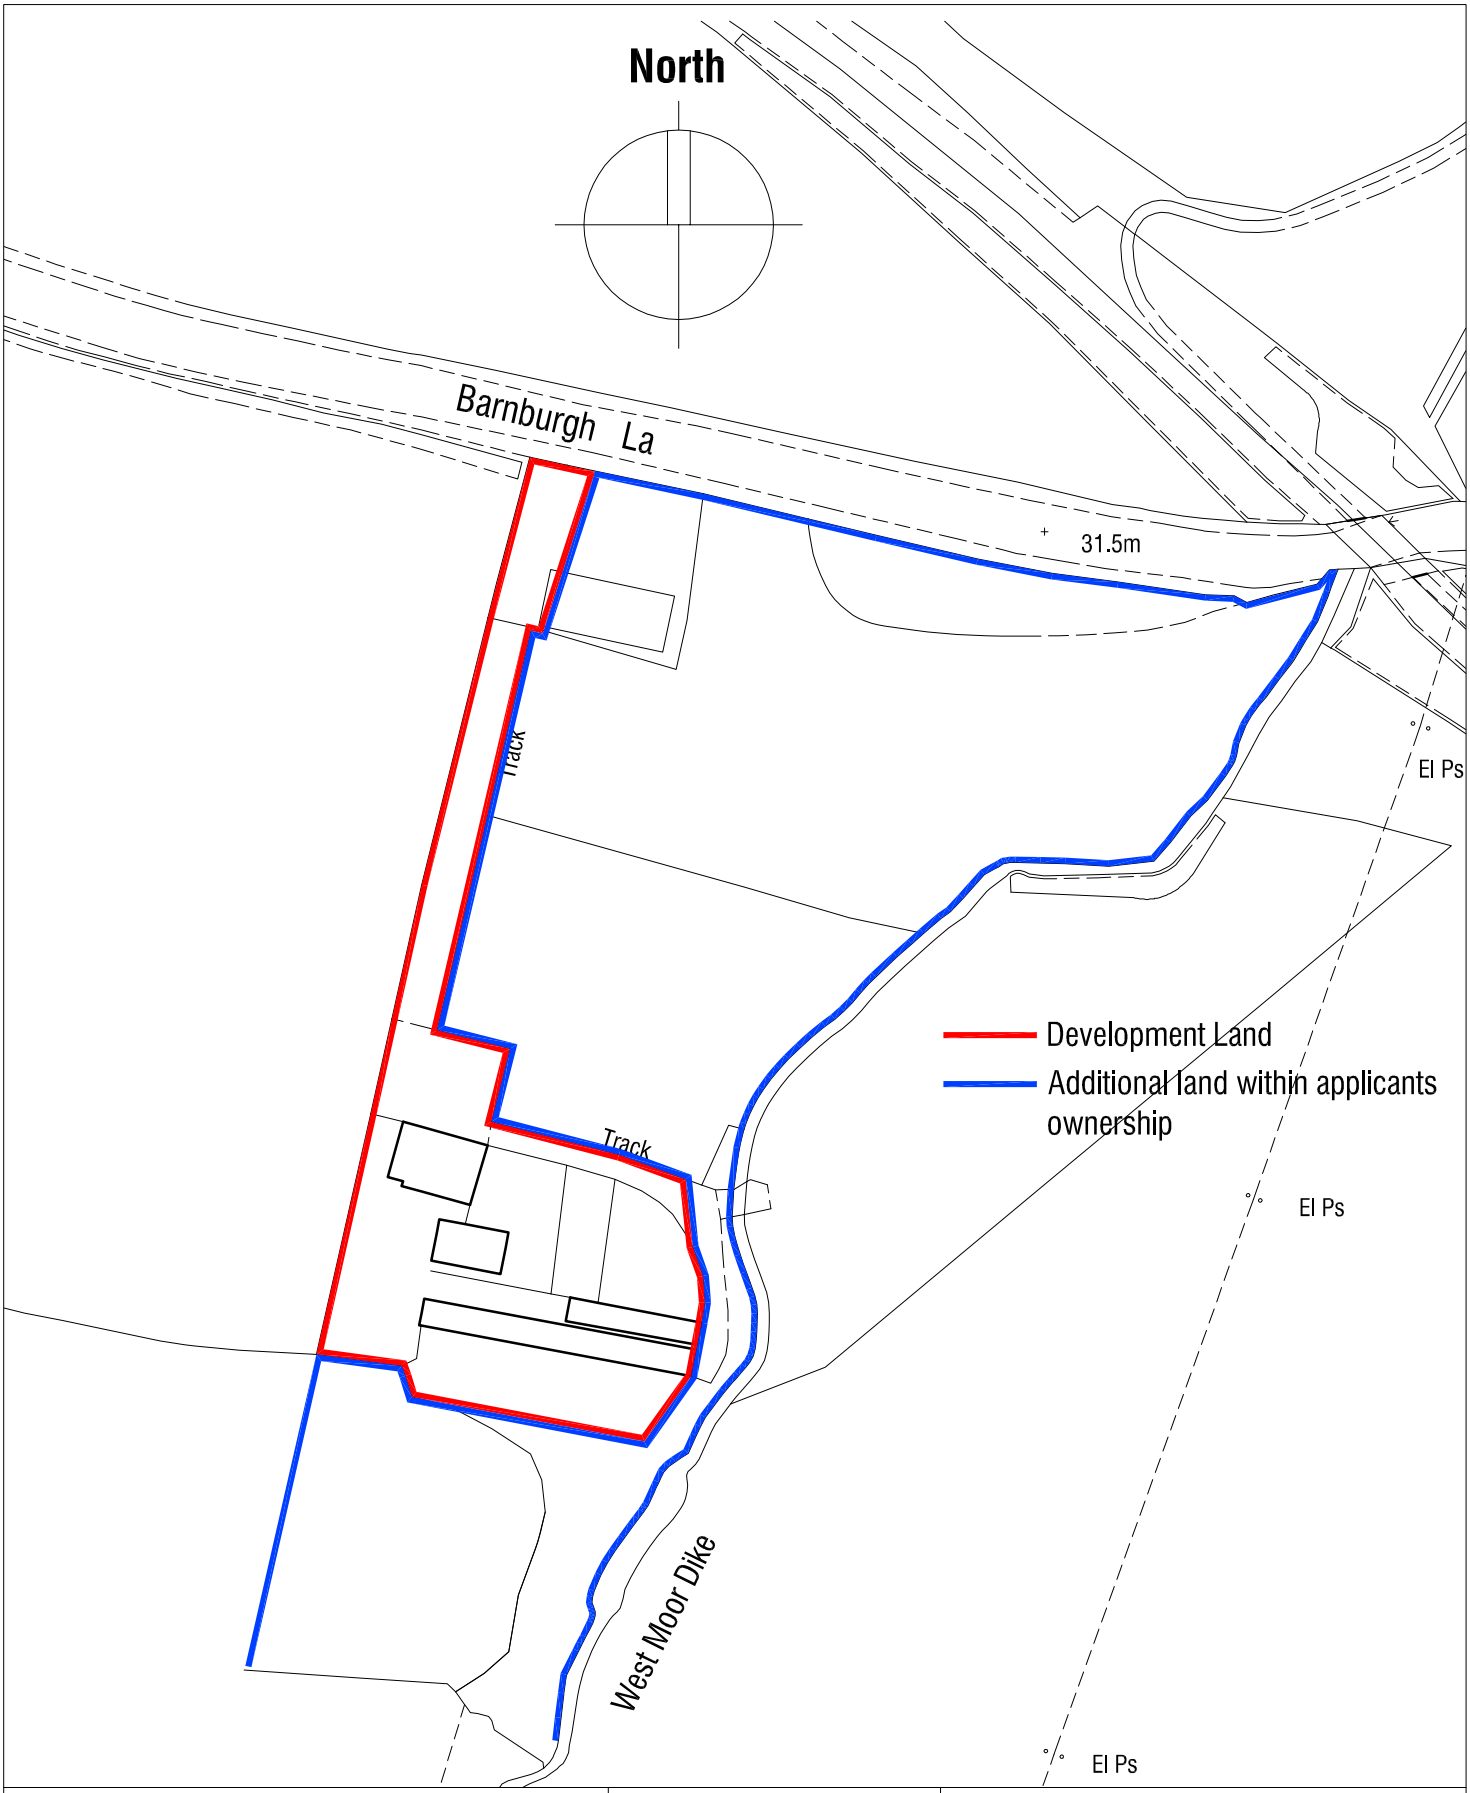


SPRINGFIELD LIVERY
BARNBURGH LANE
GOLDTHORPE
BARNSLEY
S63 9PG

LOCATION PLAN

Scale 1:1250

Date May 17

Ref 17.16

Drwg No **OS1**

mboothdesign
architectural design and building consultants

Fairfield House
Berneslai Close Barnsley
S70 2FL
T: 01226 286256
M: 07881898300
E: mark@mboothdesign.co.uk