



Existing Plan View (With Boundary)

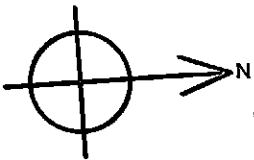

THE WILLOWS

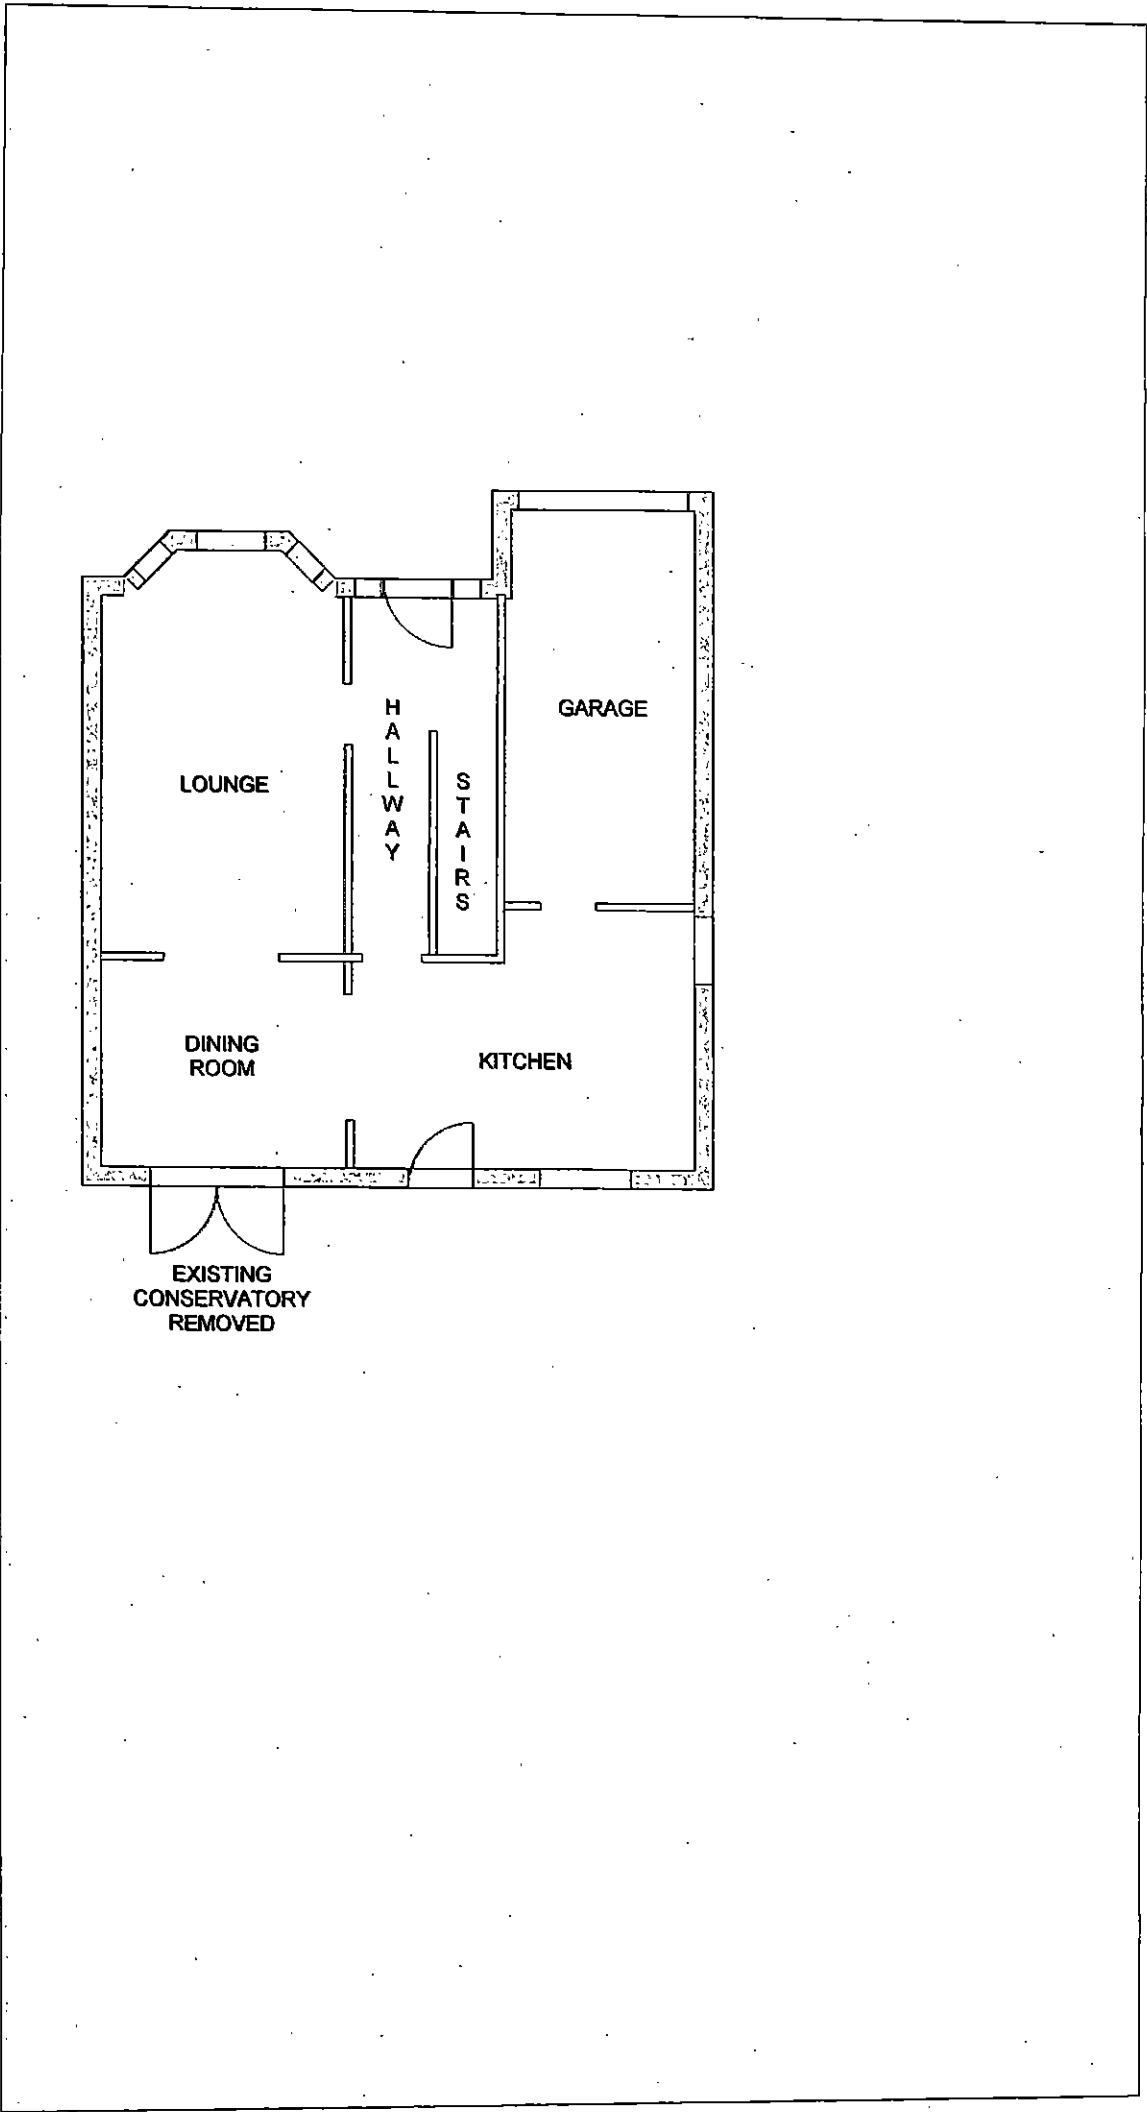


Existing Site Address
MR. WOODCOCK
15 THE WILLOWS
DARFIELD
BARNSELY
S73 9LU
SOUTH YORKSHIRE


A3

Drawing Scale: 1:100

Proposed Plan View (With Boundary)

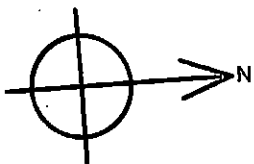

THE WILLOWS

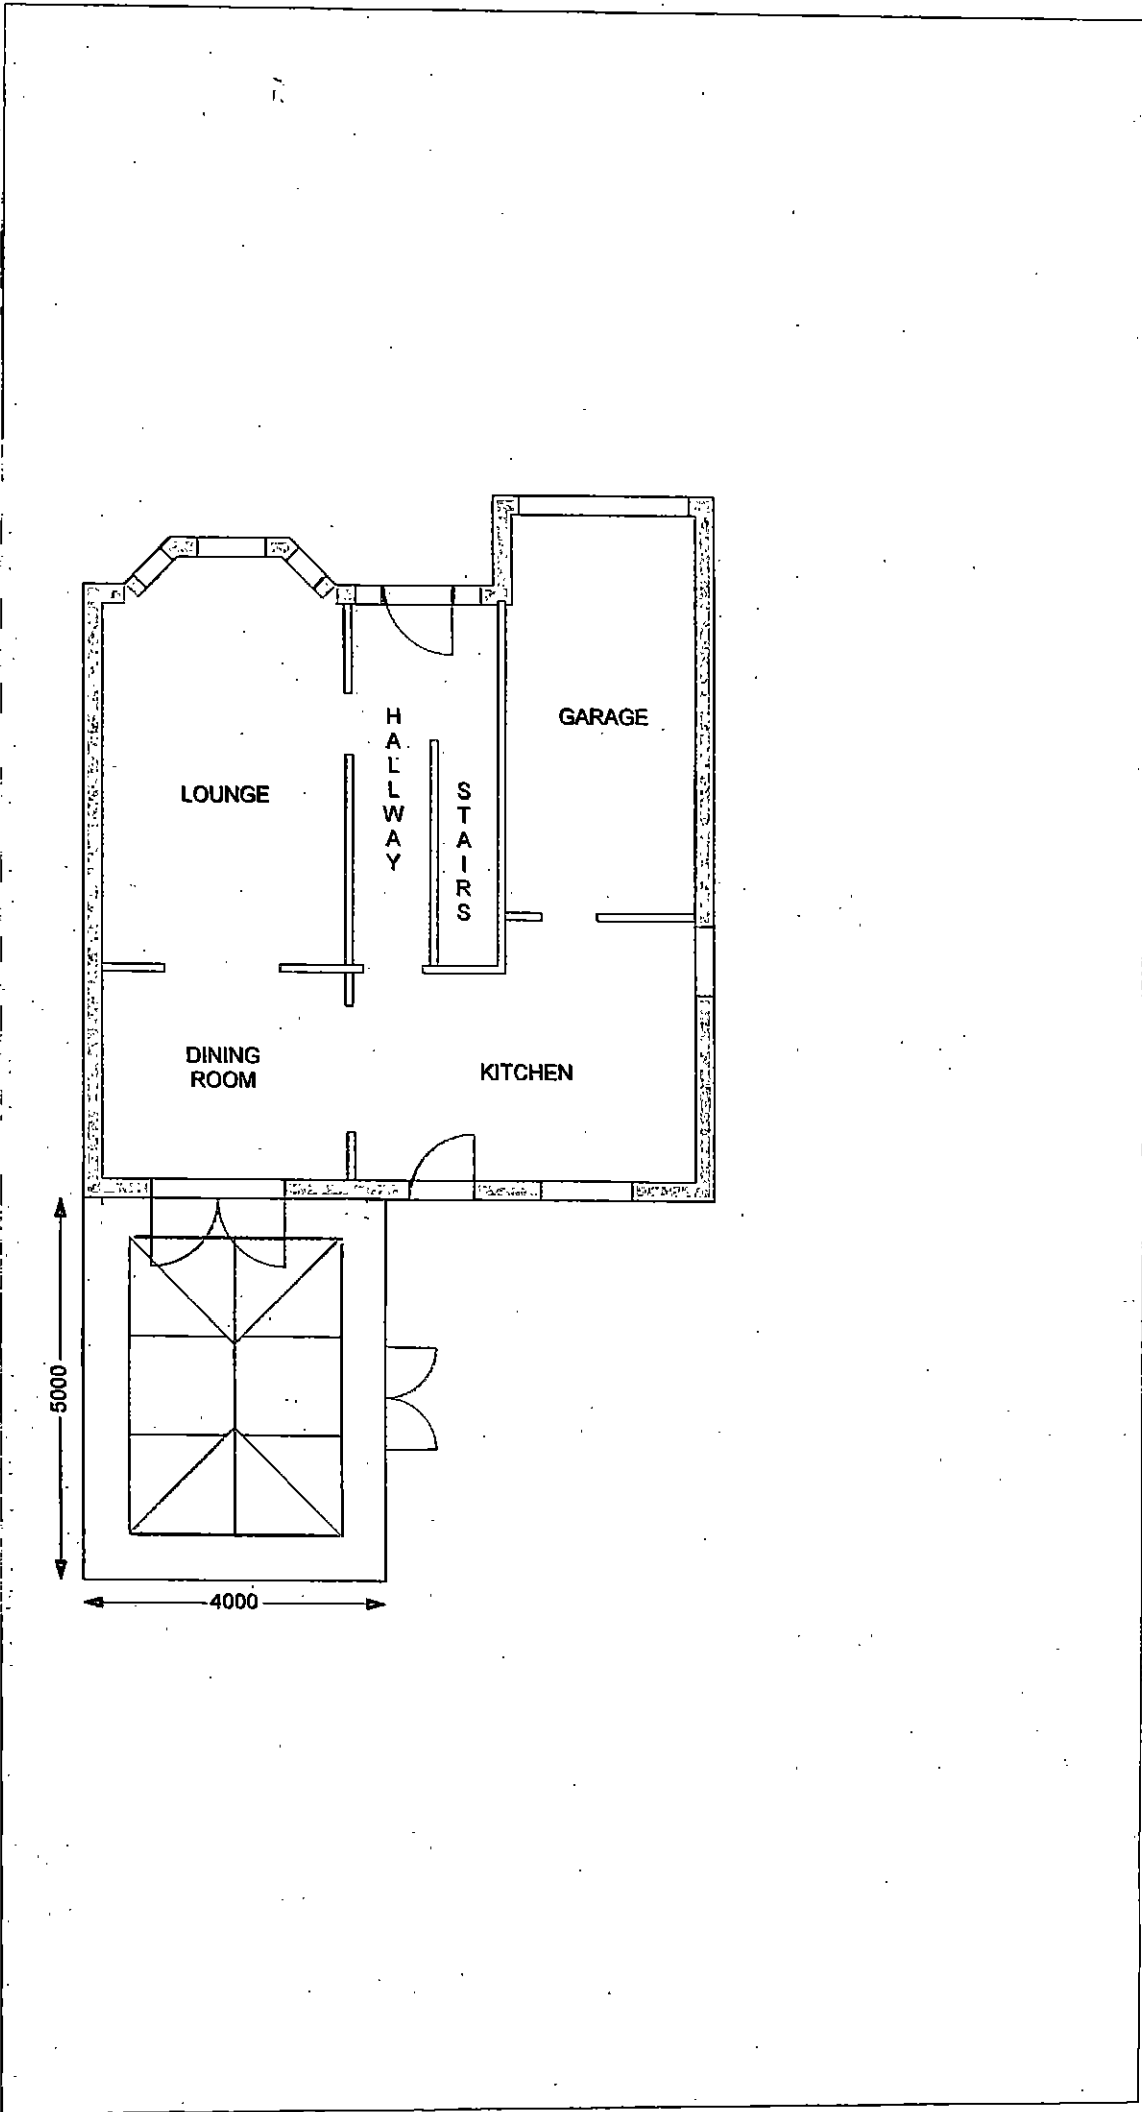


Proposed Site Address
MR WOODCOCK
15 THE WILLOWS
DARFIELD
BARNLEY
S73 9LU
SOUTH YORKSHIRE

A3


Drawing Scale: 1:100



Proposed Plan View (With Boundary)

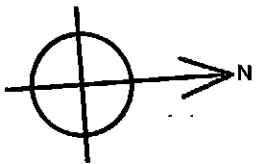

THE WILLOWS

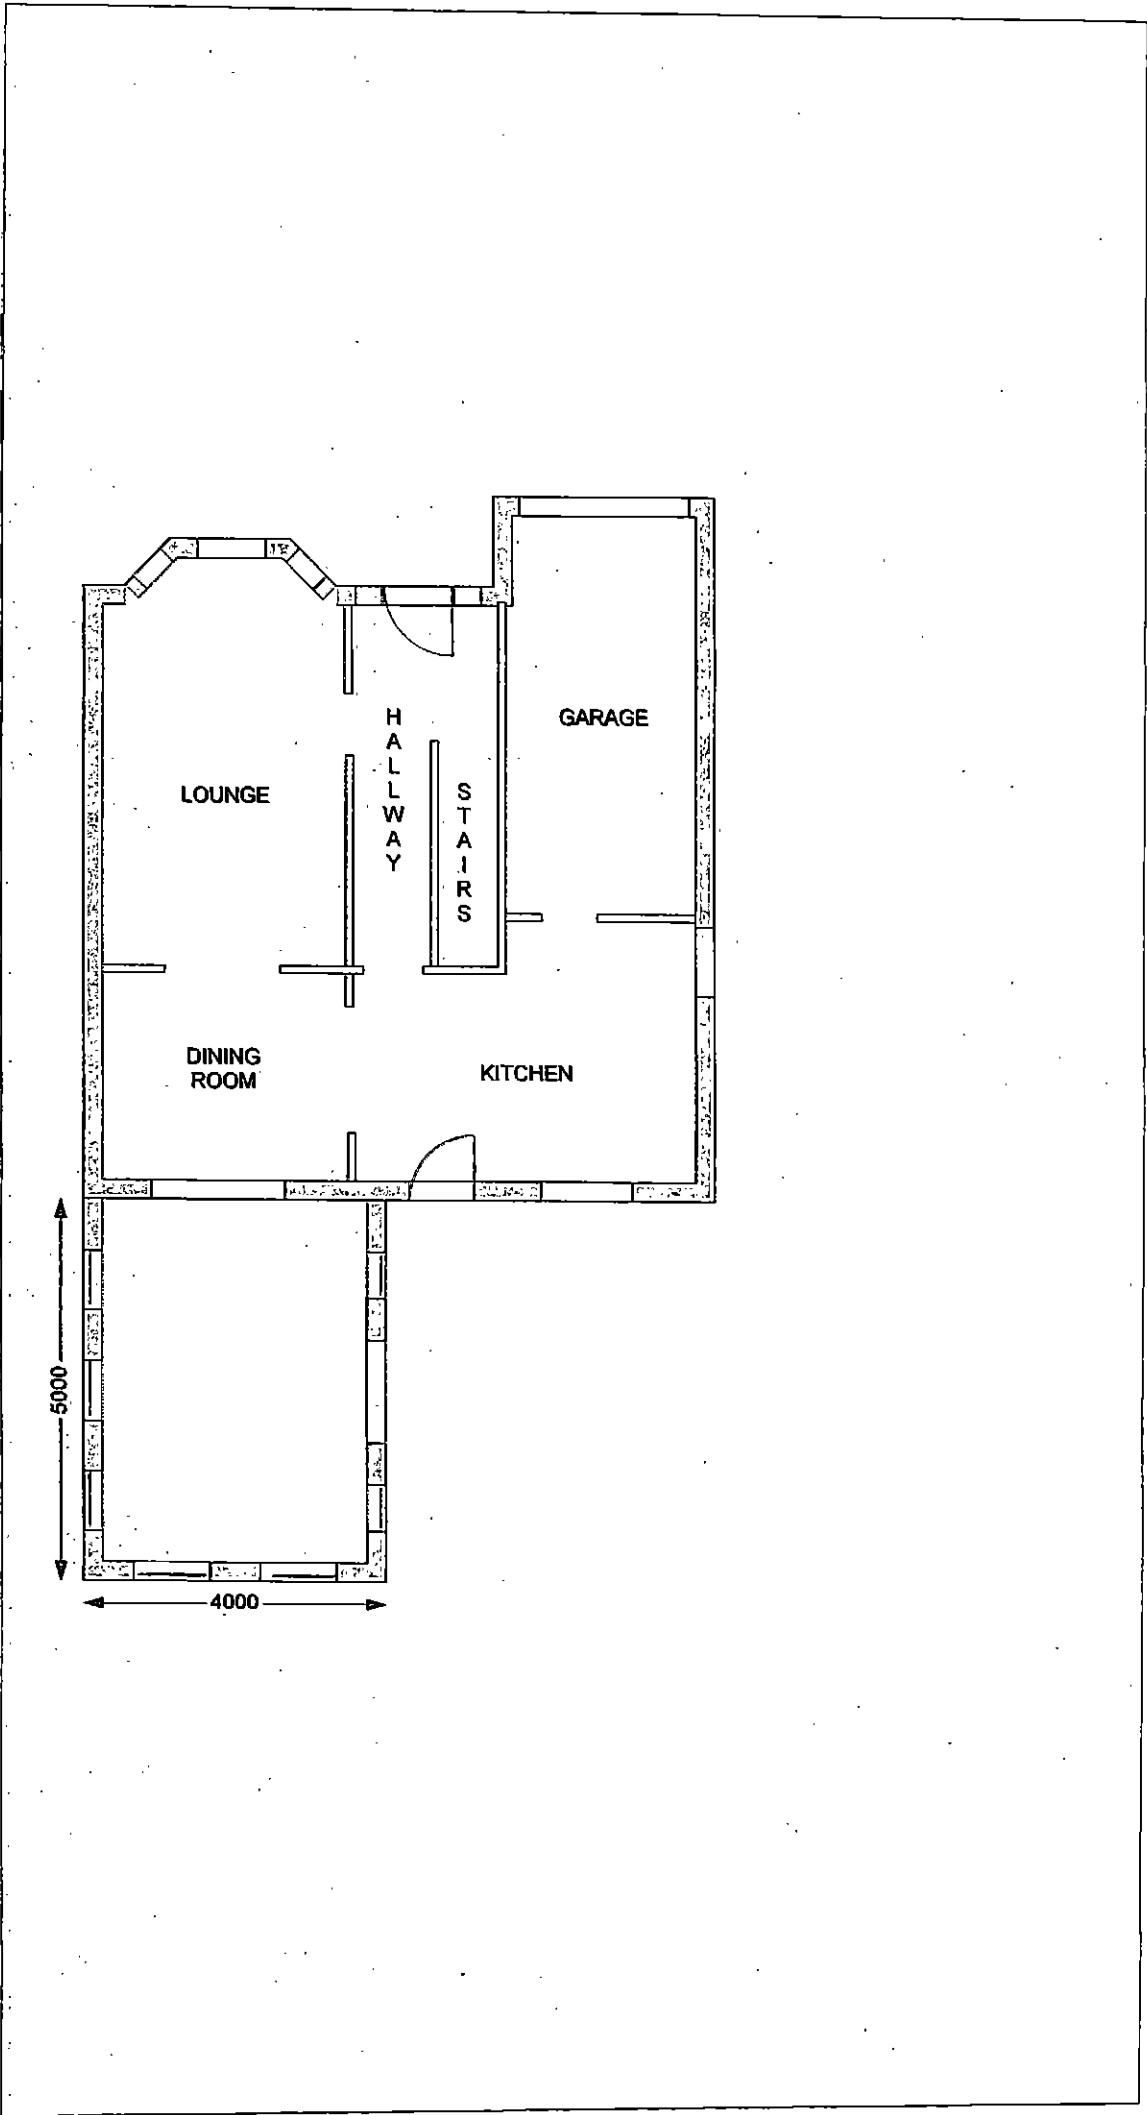

Proposed Site Address

MR WOODCOCK
15 THE WILLOWS
DARFIELD
BARNSELY
S73 9LU
SOUTH YORKSHIRE

A3

Drawing Scale: 1:100