



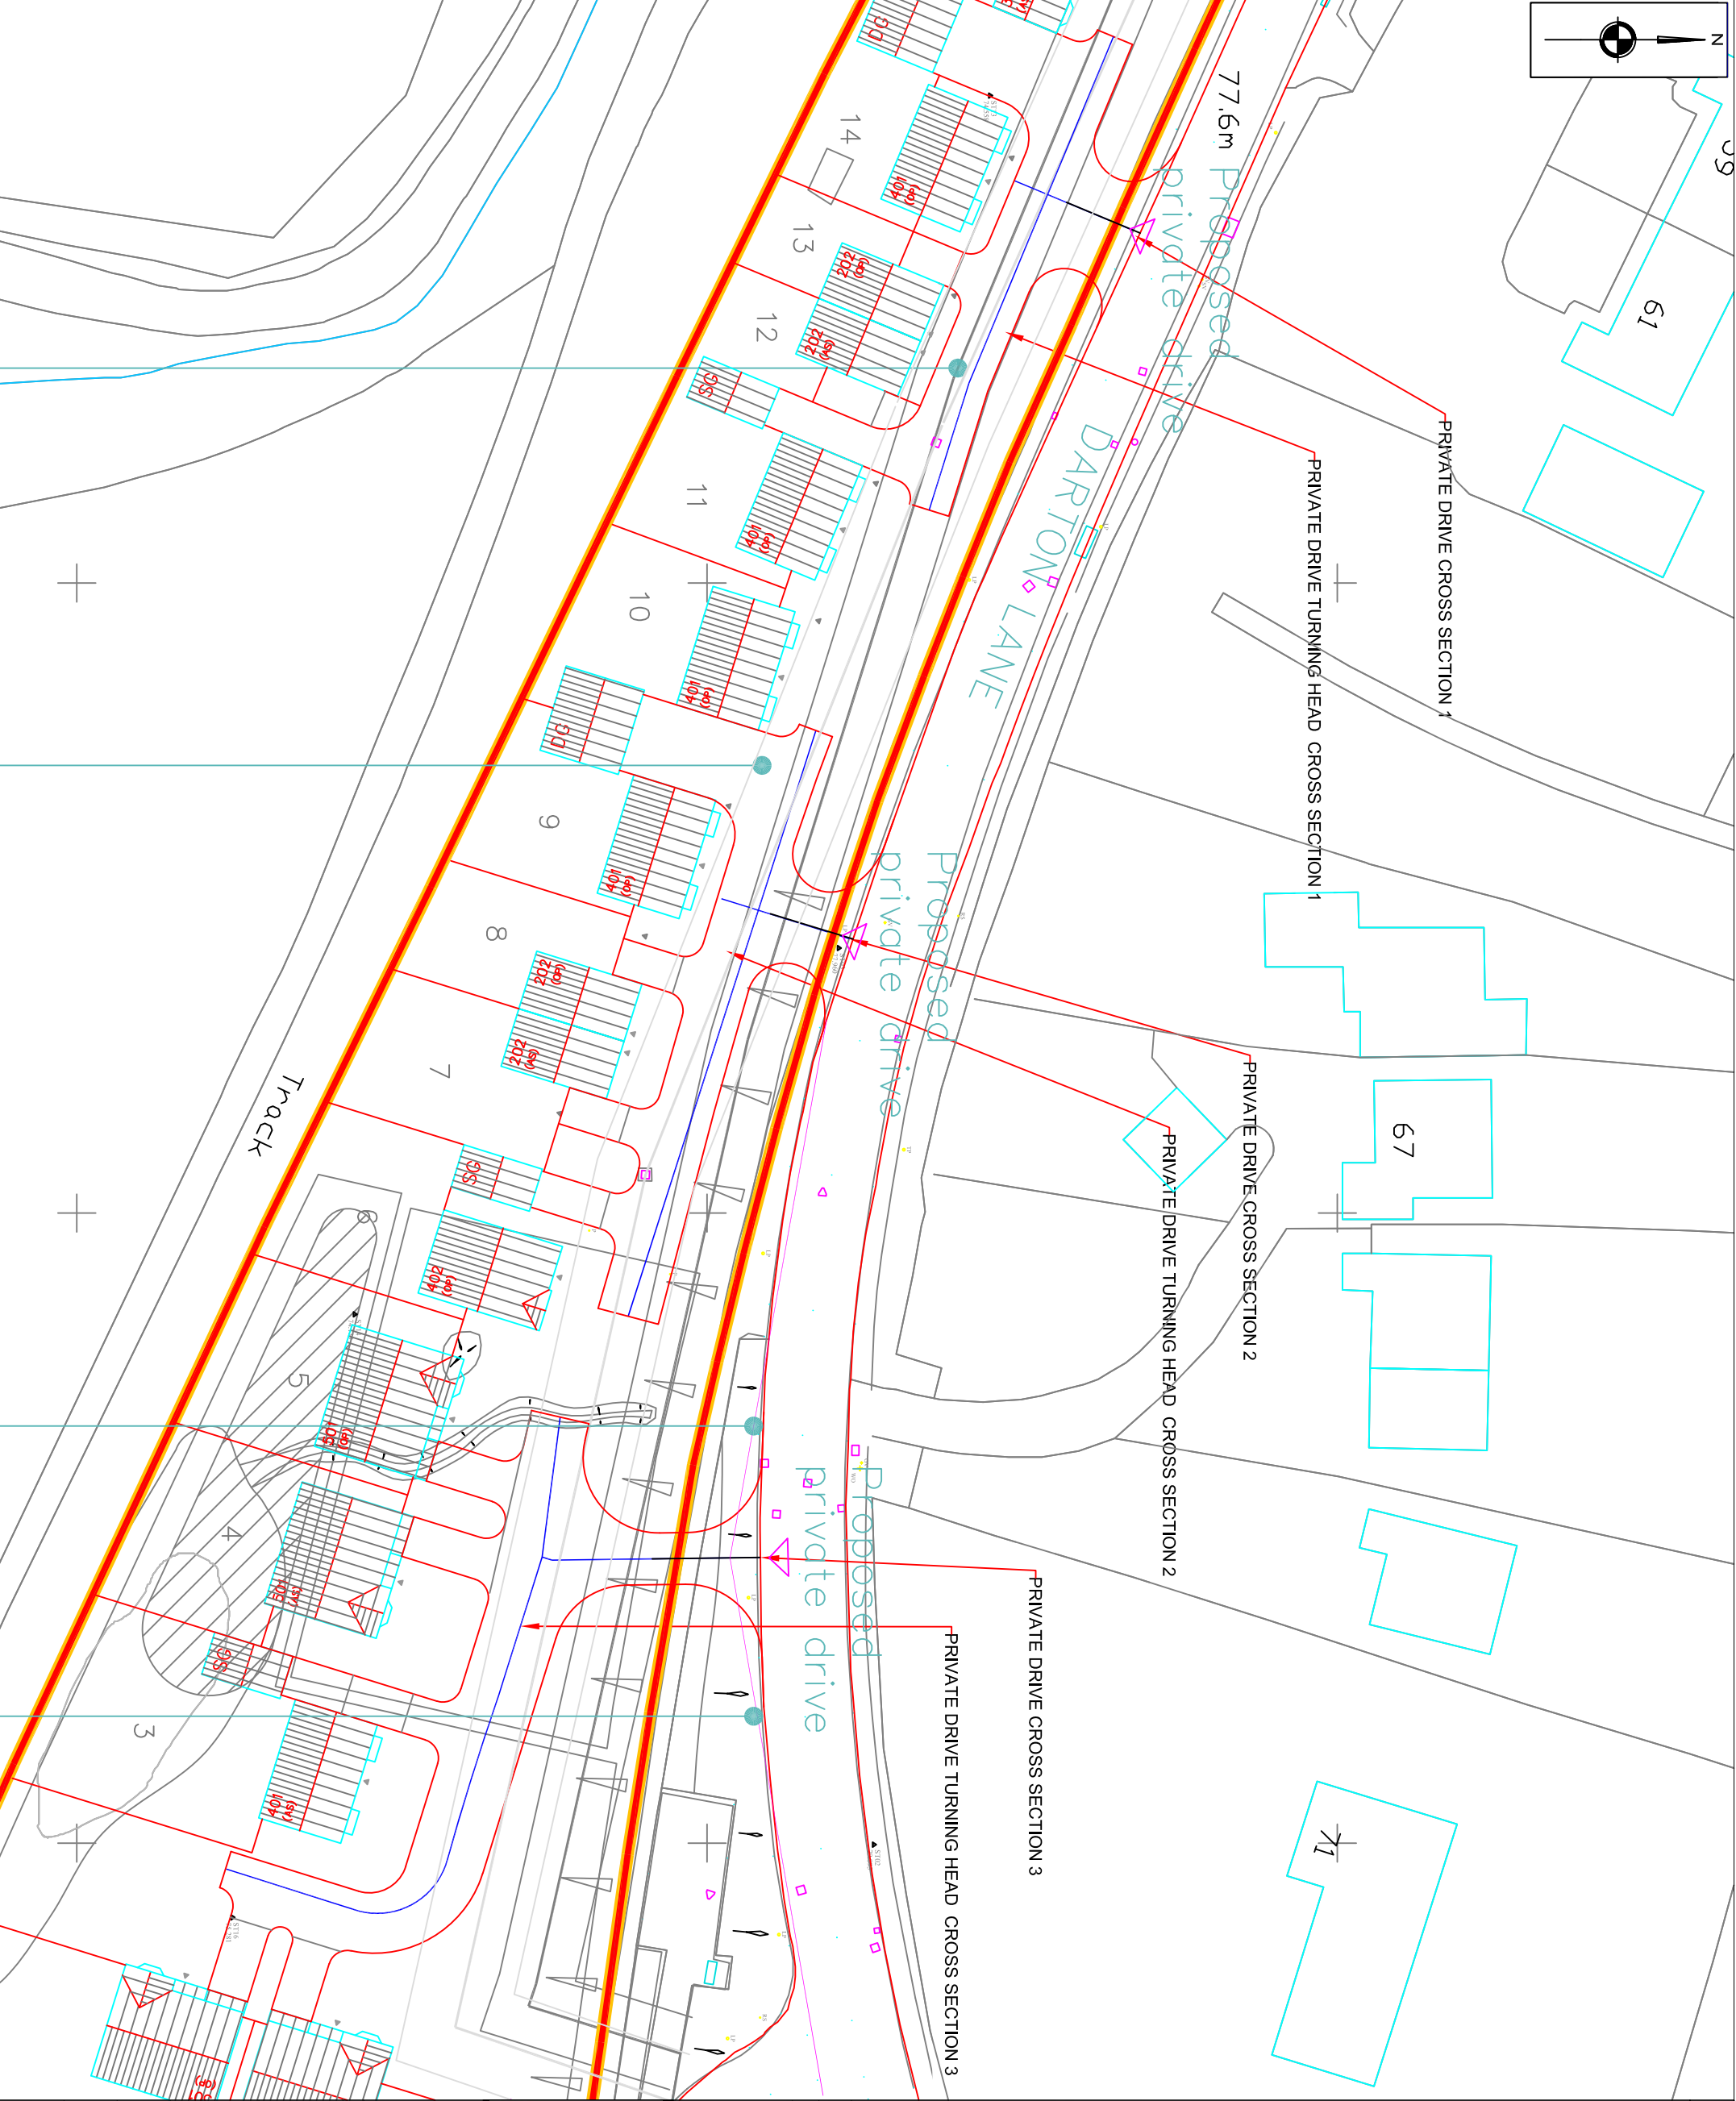

NOTES

REVISIONS

REV	DESCRIPTION	DATE	BY
-	-	-	-

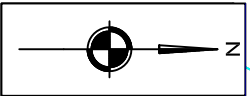

ANDREW MOSELEY ASSOCIATES
TRANSPORT AND DEVELOPMENT PLANNING CONSULTANTS

Project:

DALTON, BARNSLEY

Client:

CHURCH COMMISSIONERS FOR
ENGLAND

Drawing:

PRIVATE DRIVE ACCESS

Drawn By:

GDM

Date:

19/10/20

Checked:

ATM

Scale:

1:500 @ A3

Drawing No.

AMA_20276_SK008.2

Rev.

-