	Revision	Date	By	Chk.
--	First Issue	11.02.21	DH	PT
A	Amendments following feedback	01.03.21	DH	PT
B	Fence enclosure	02.03.21	DH	PT

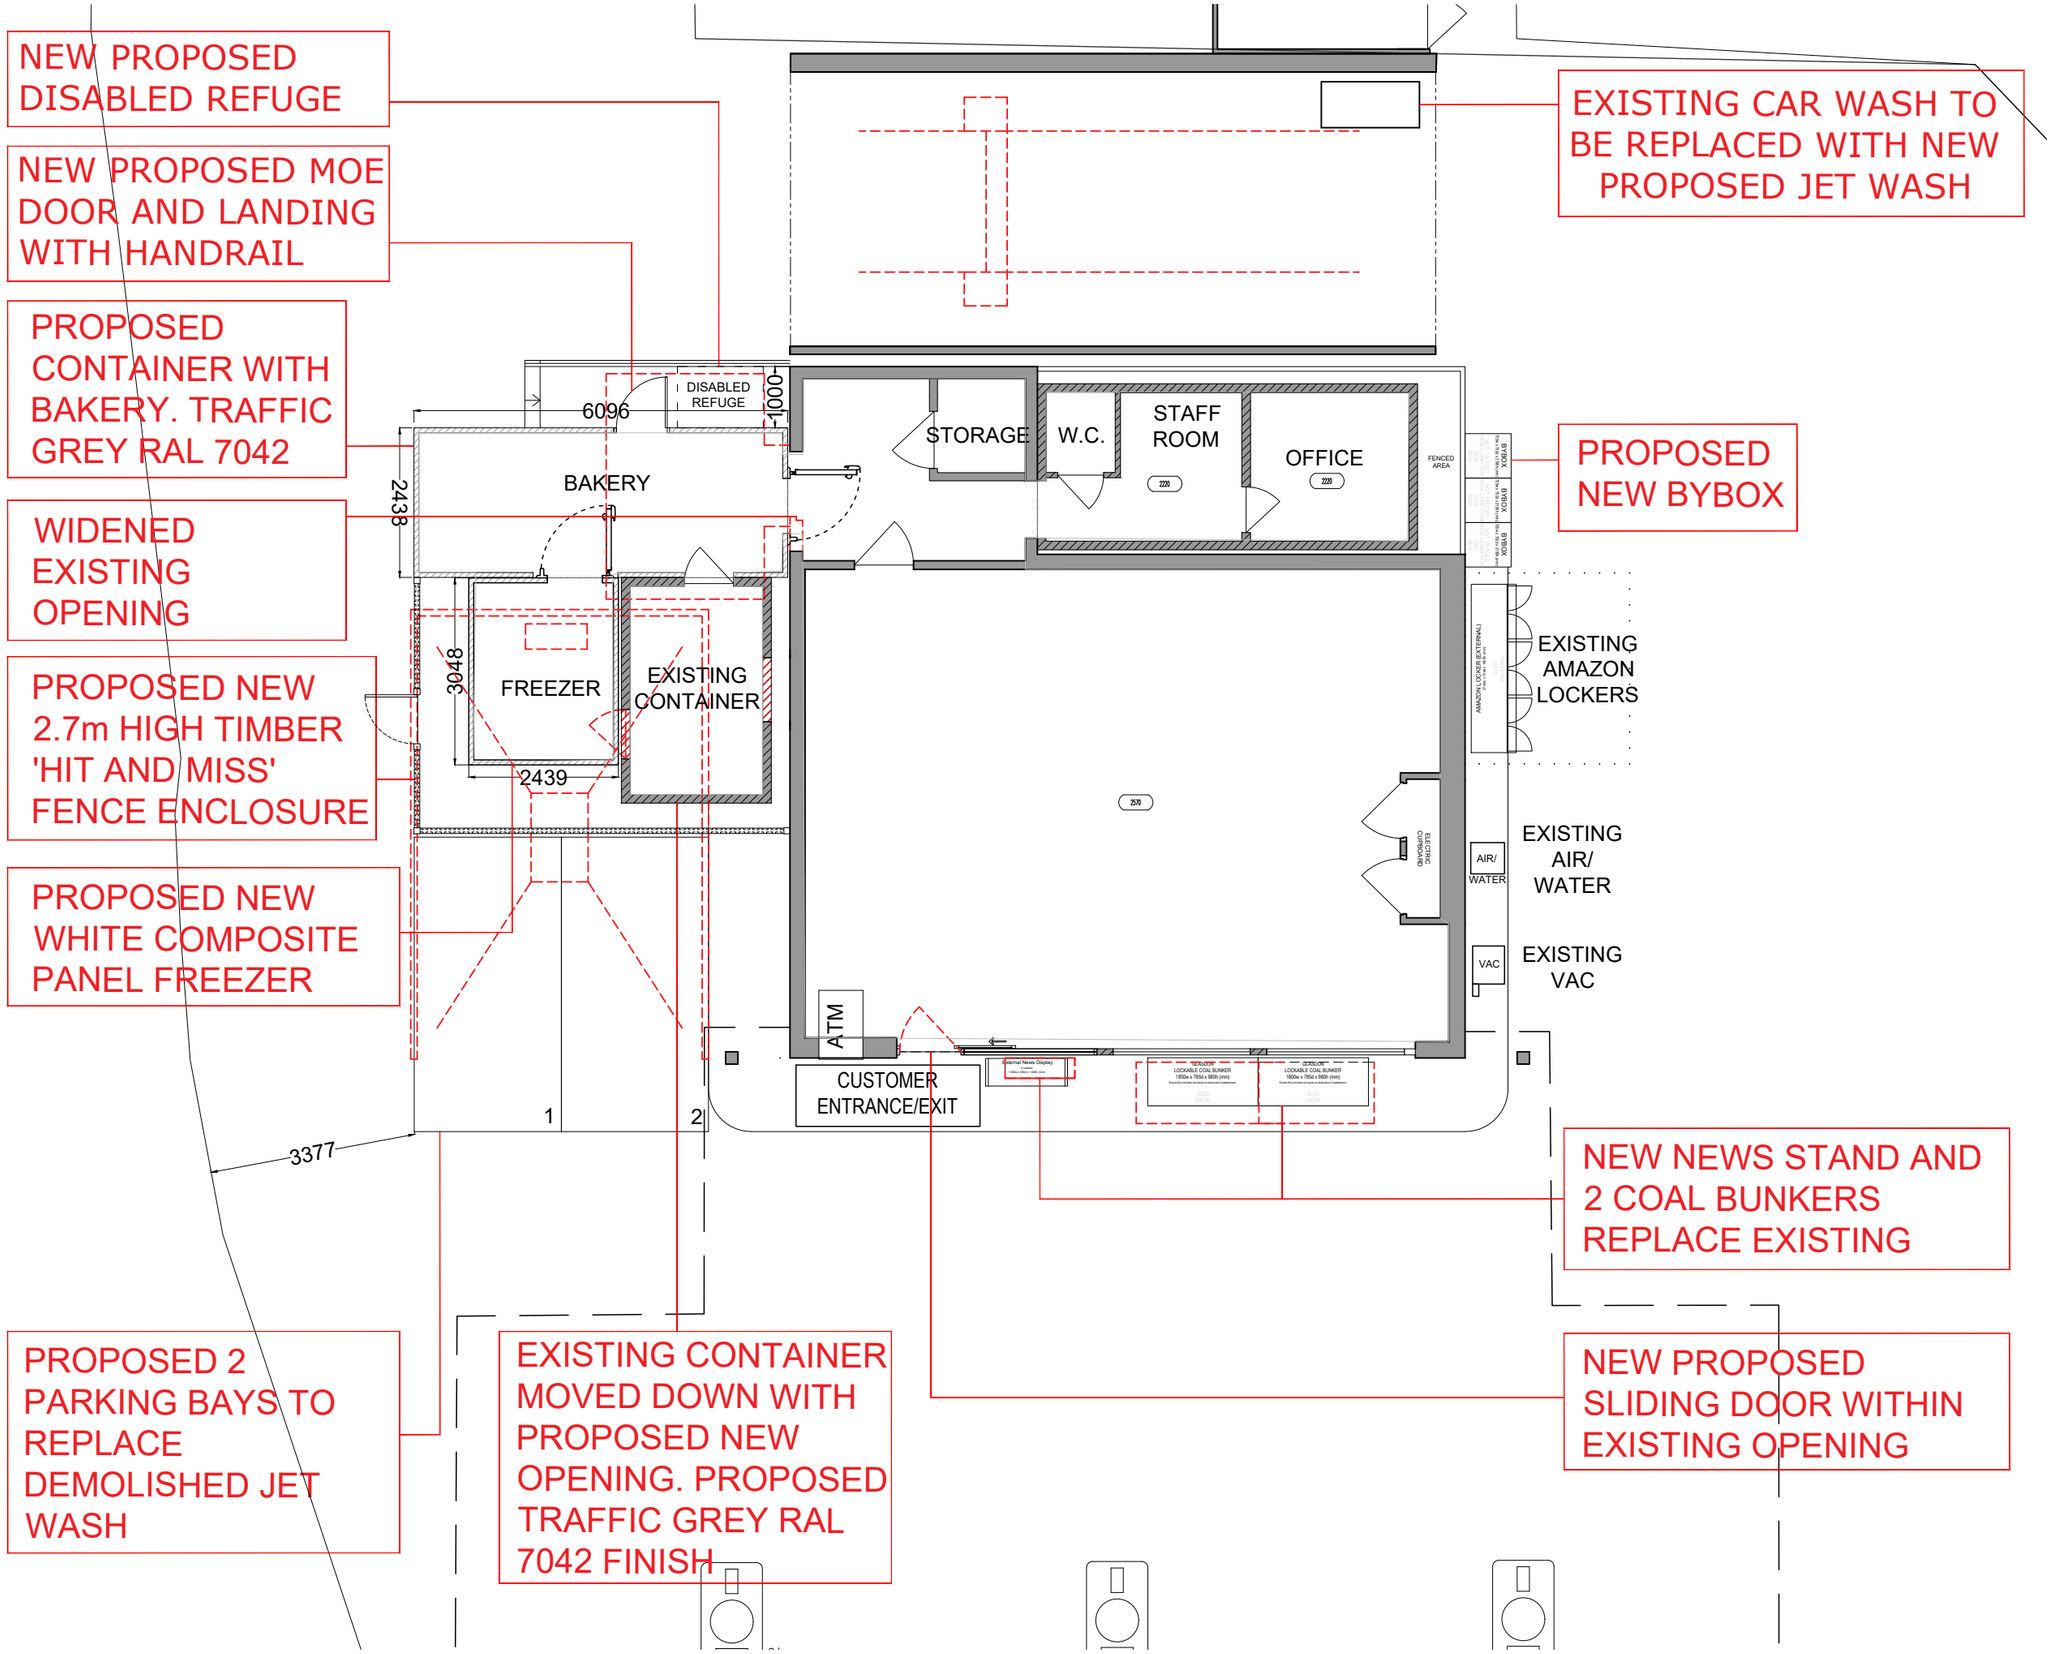

PROPOSED GROUND FLOOR PLAN 1:100 @A3

0 1 2 3 4 5m
SCALE 1:100

RPM

Status
PLANNING

Client
co op

Project Title
PETROL FILLING STATION,
DONCASTER ROAD,
DARFIELD,
BARNSLEY, S73 9JG

Drawing Title
PROPOSED GROUND FLOOR PLAN

Project Number	Drawing Number	Revision
A800103-P	102	B

Drawn	Checked	Scale	Date
DH	PT	AS SHOWN@A3	11.02.21

The content of this drawing is the property of RPM Consult and may not be copied in whole or part without formal consent.